



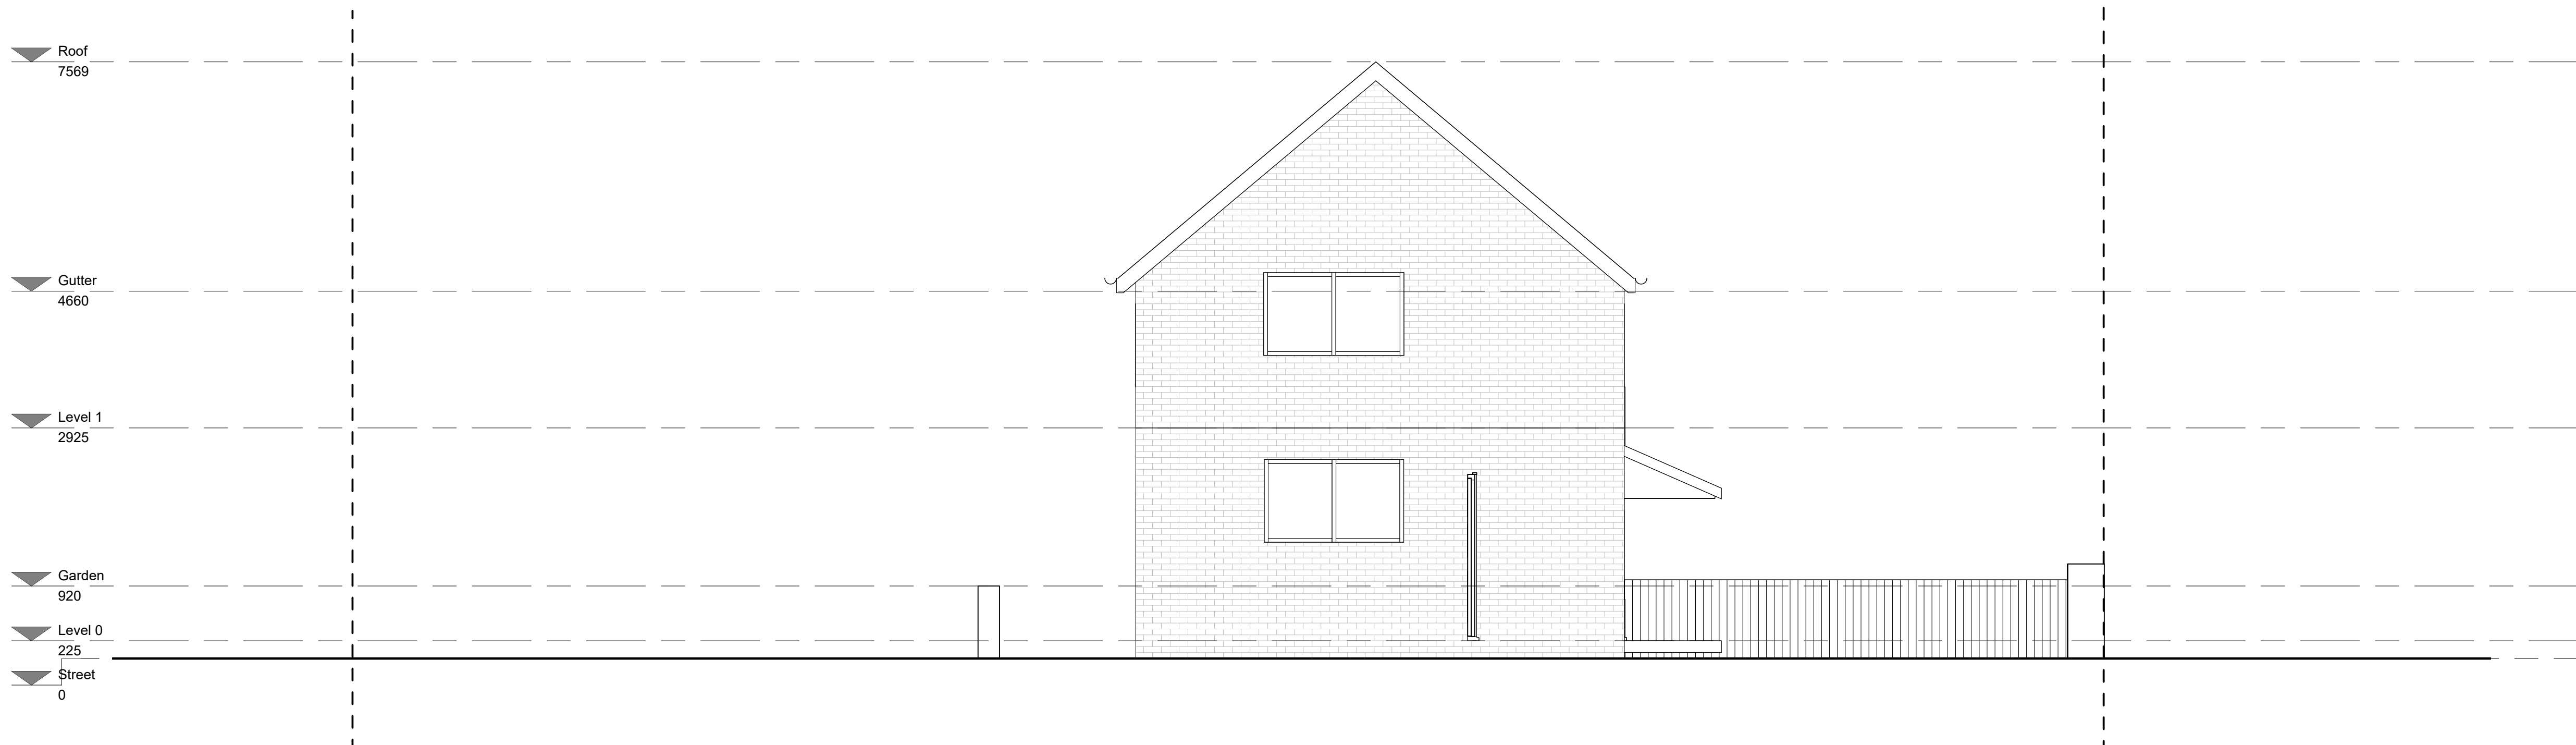

1

Existing Side 2 Elevation

1 : 50

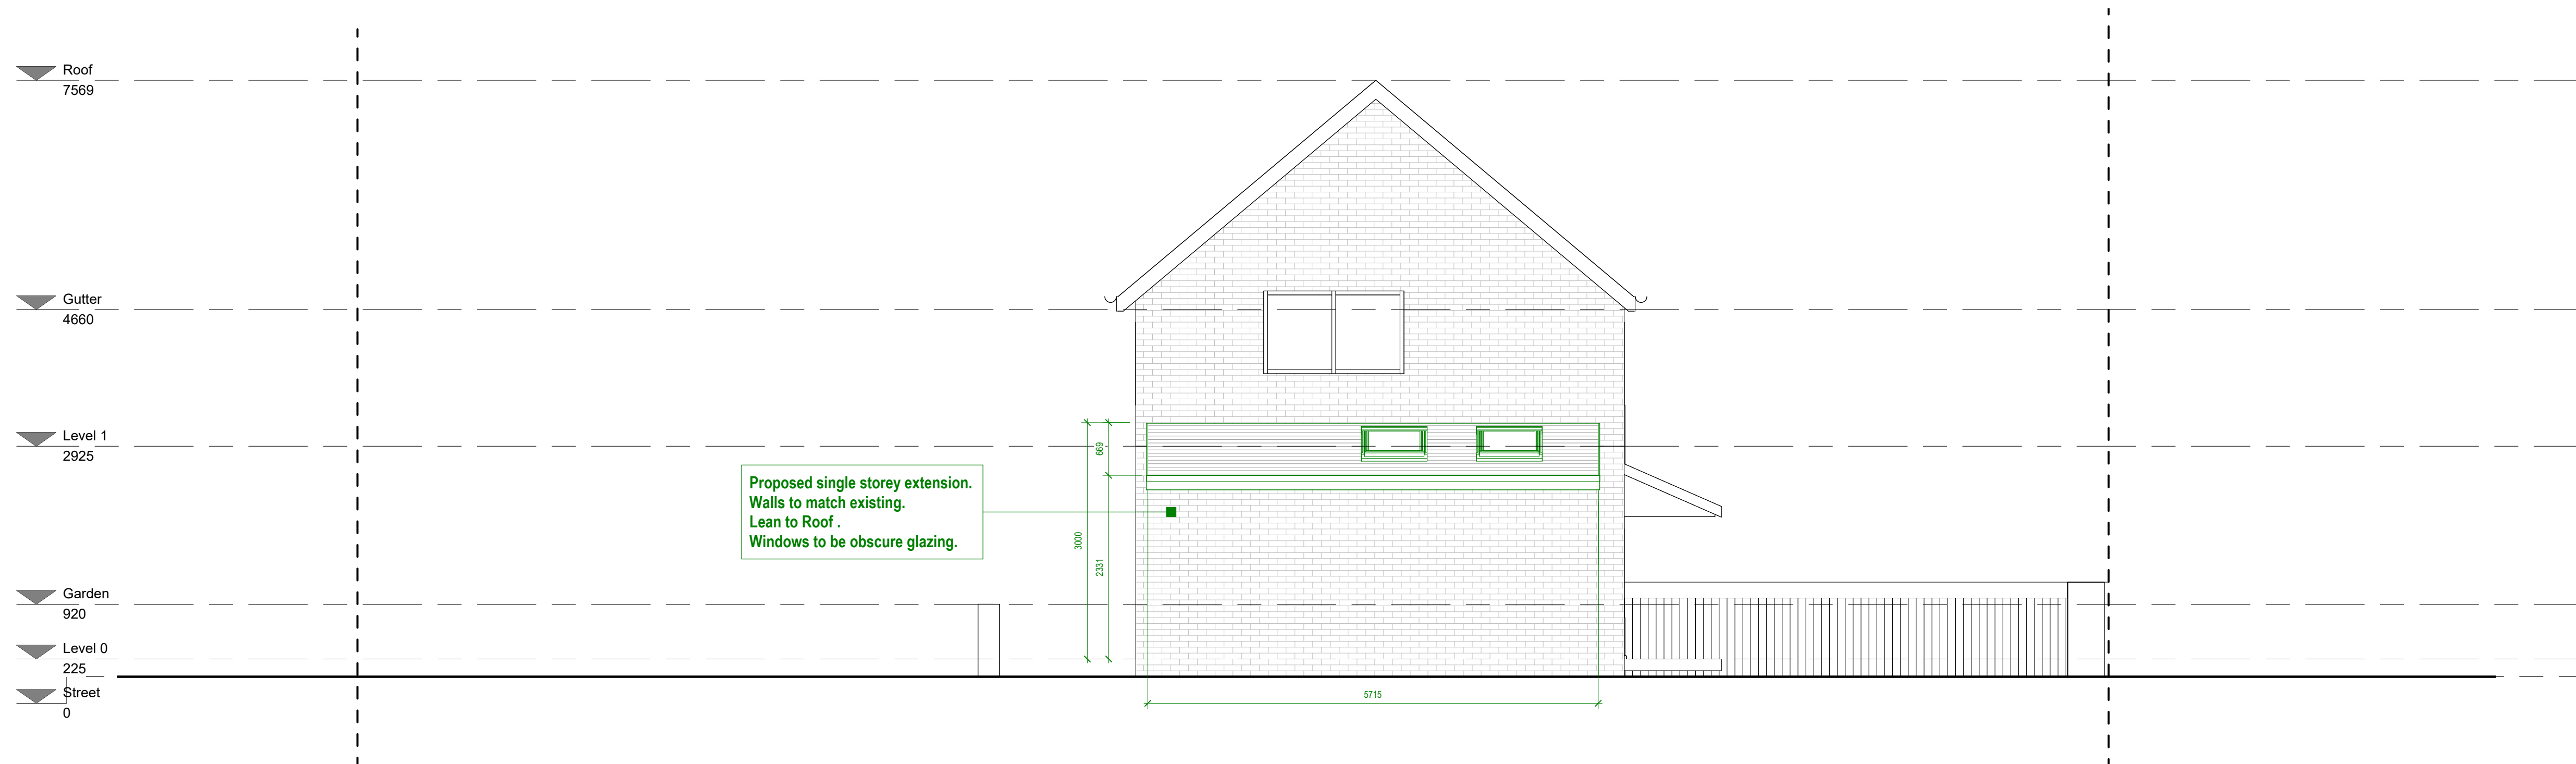

2

Proposed Side 2 Elevation

1 : 50

Status
PLANNING PERMISSIONClient
Kayleigh ByrneProject Title
104 LEWIS DRIVE HEYWOOD OL10 3NBDrawing Title
Existing and Proposed Side 2 Elevation A1Project No.
2024 28Drawing No.
002-SI-XX-00-DR-I-P8

Drawing Date

Rev

Scale at A1
1 : 50Created By
Rakesh M

m83 Associates Ltd

187 Water Street, Manchester, M3 4JD
Telephone: 07470 671 234
Email: rakesh@m83associates.com