
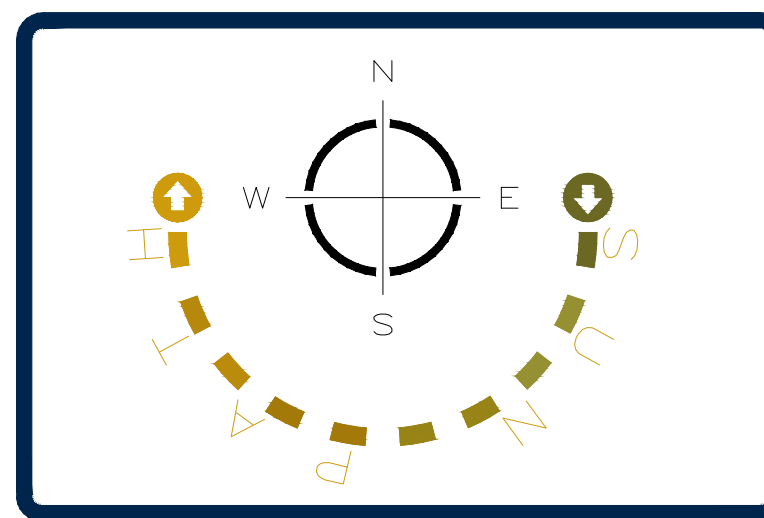


SILVERHILL FARM, KINGSWAY, ROCHDALE ELECTRIC VEHICLE CHARGING POINT PLAN

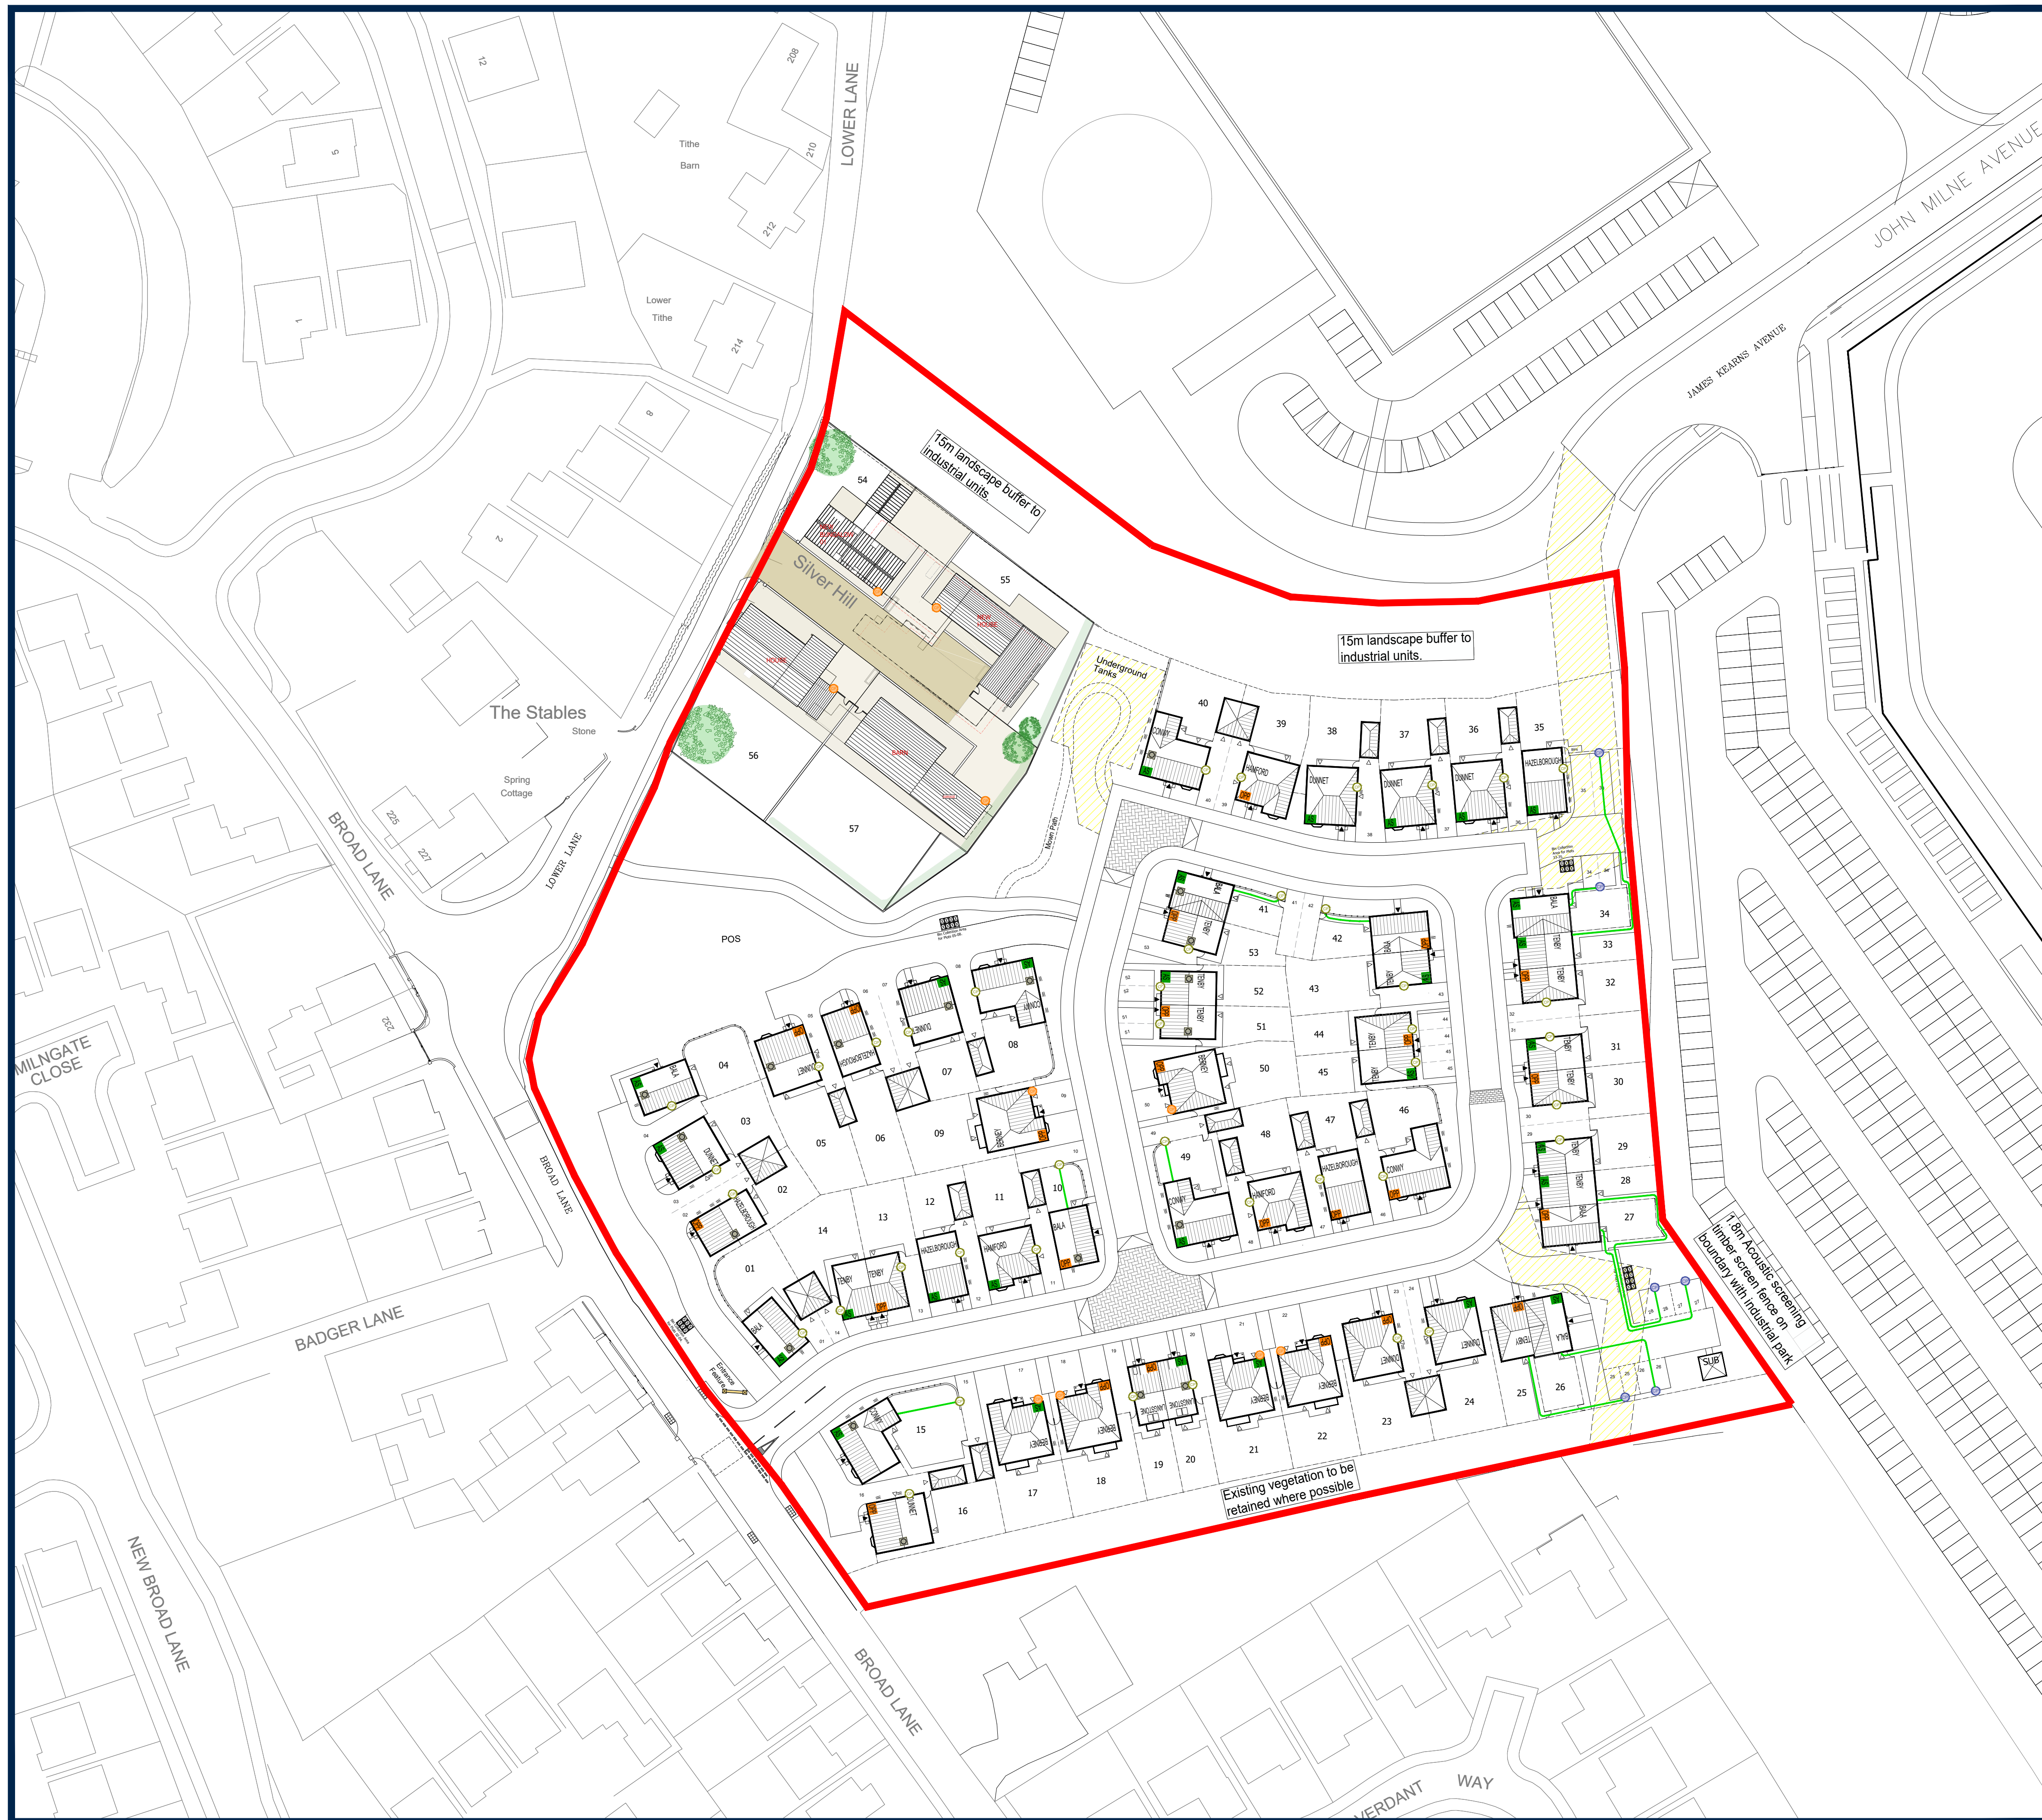

Key:

	Wall Mounted Charging Point No. 41
	Post Mounted Charging Point No. 6
	Garage Mounted Charging Point No. 10
	Electric Cable Ducting

Rev	Amendment	Drawn/Date:
P01	Electric Vehicle Charging Point Plan updated inline with Planning Layout Rev T.	JR/16.02.24
P02	Electric Vehicle Charging Point Plan updated inline with Planning Layout Rev P01.	JR/19.03.24

	BARRATT HOMES
	Barratt/David Wilson Homes North West 303 Bridgewater Place 2nd Floor Warrington Cheshire WA3 6XF TEL: 01925 846600
DAVID WILSON HOMES	
WHERE QUALITY LIVES	
Project	
SILVERHILL FARM	
KINGSWAY ROCHDALE	
Drawing Title	
Electric Vehicle Charging Point Plan	
Status	
For Comment	
Scale	
1:500 @ A1	
Date	
17.06.22	
Drawn By	
NS	
	
Drawing Ref	Revision
H7491-203002	P02