


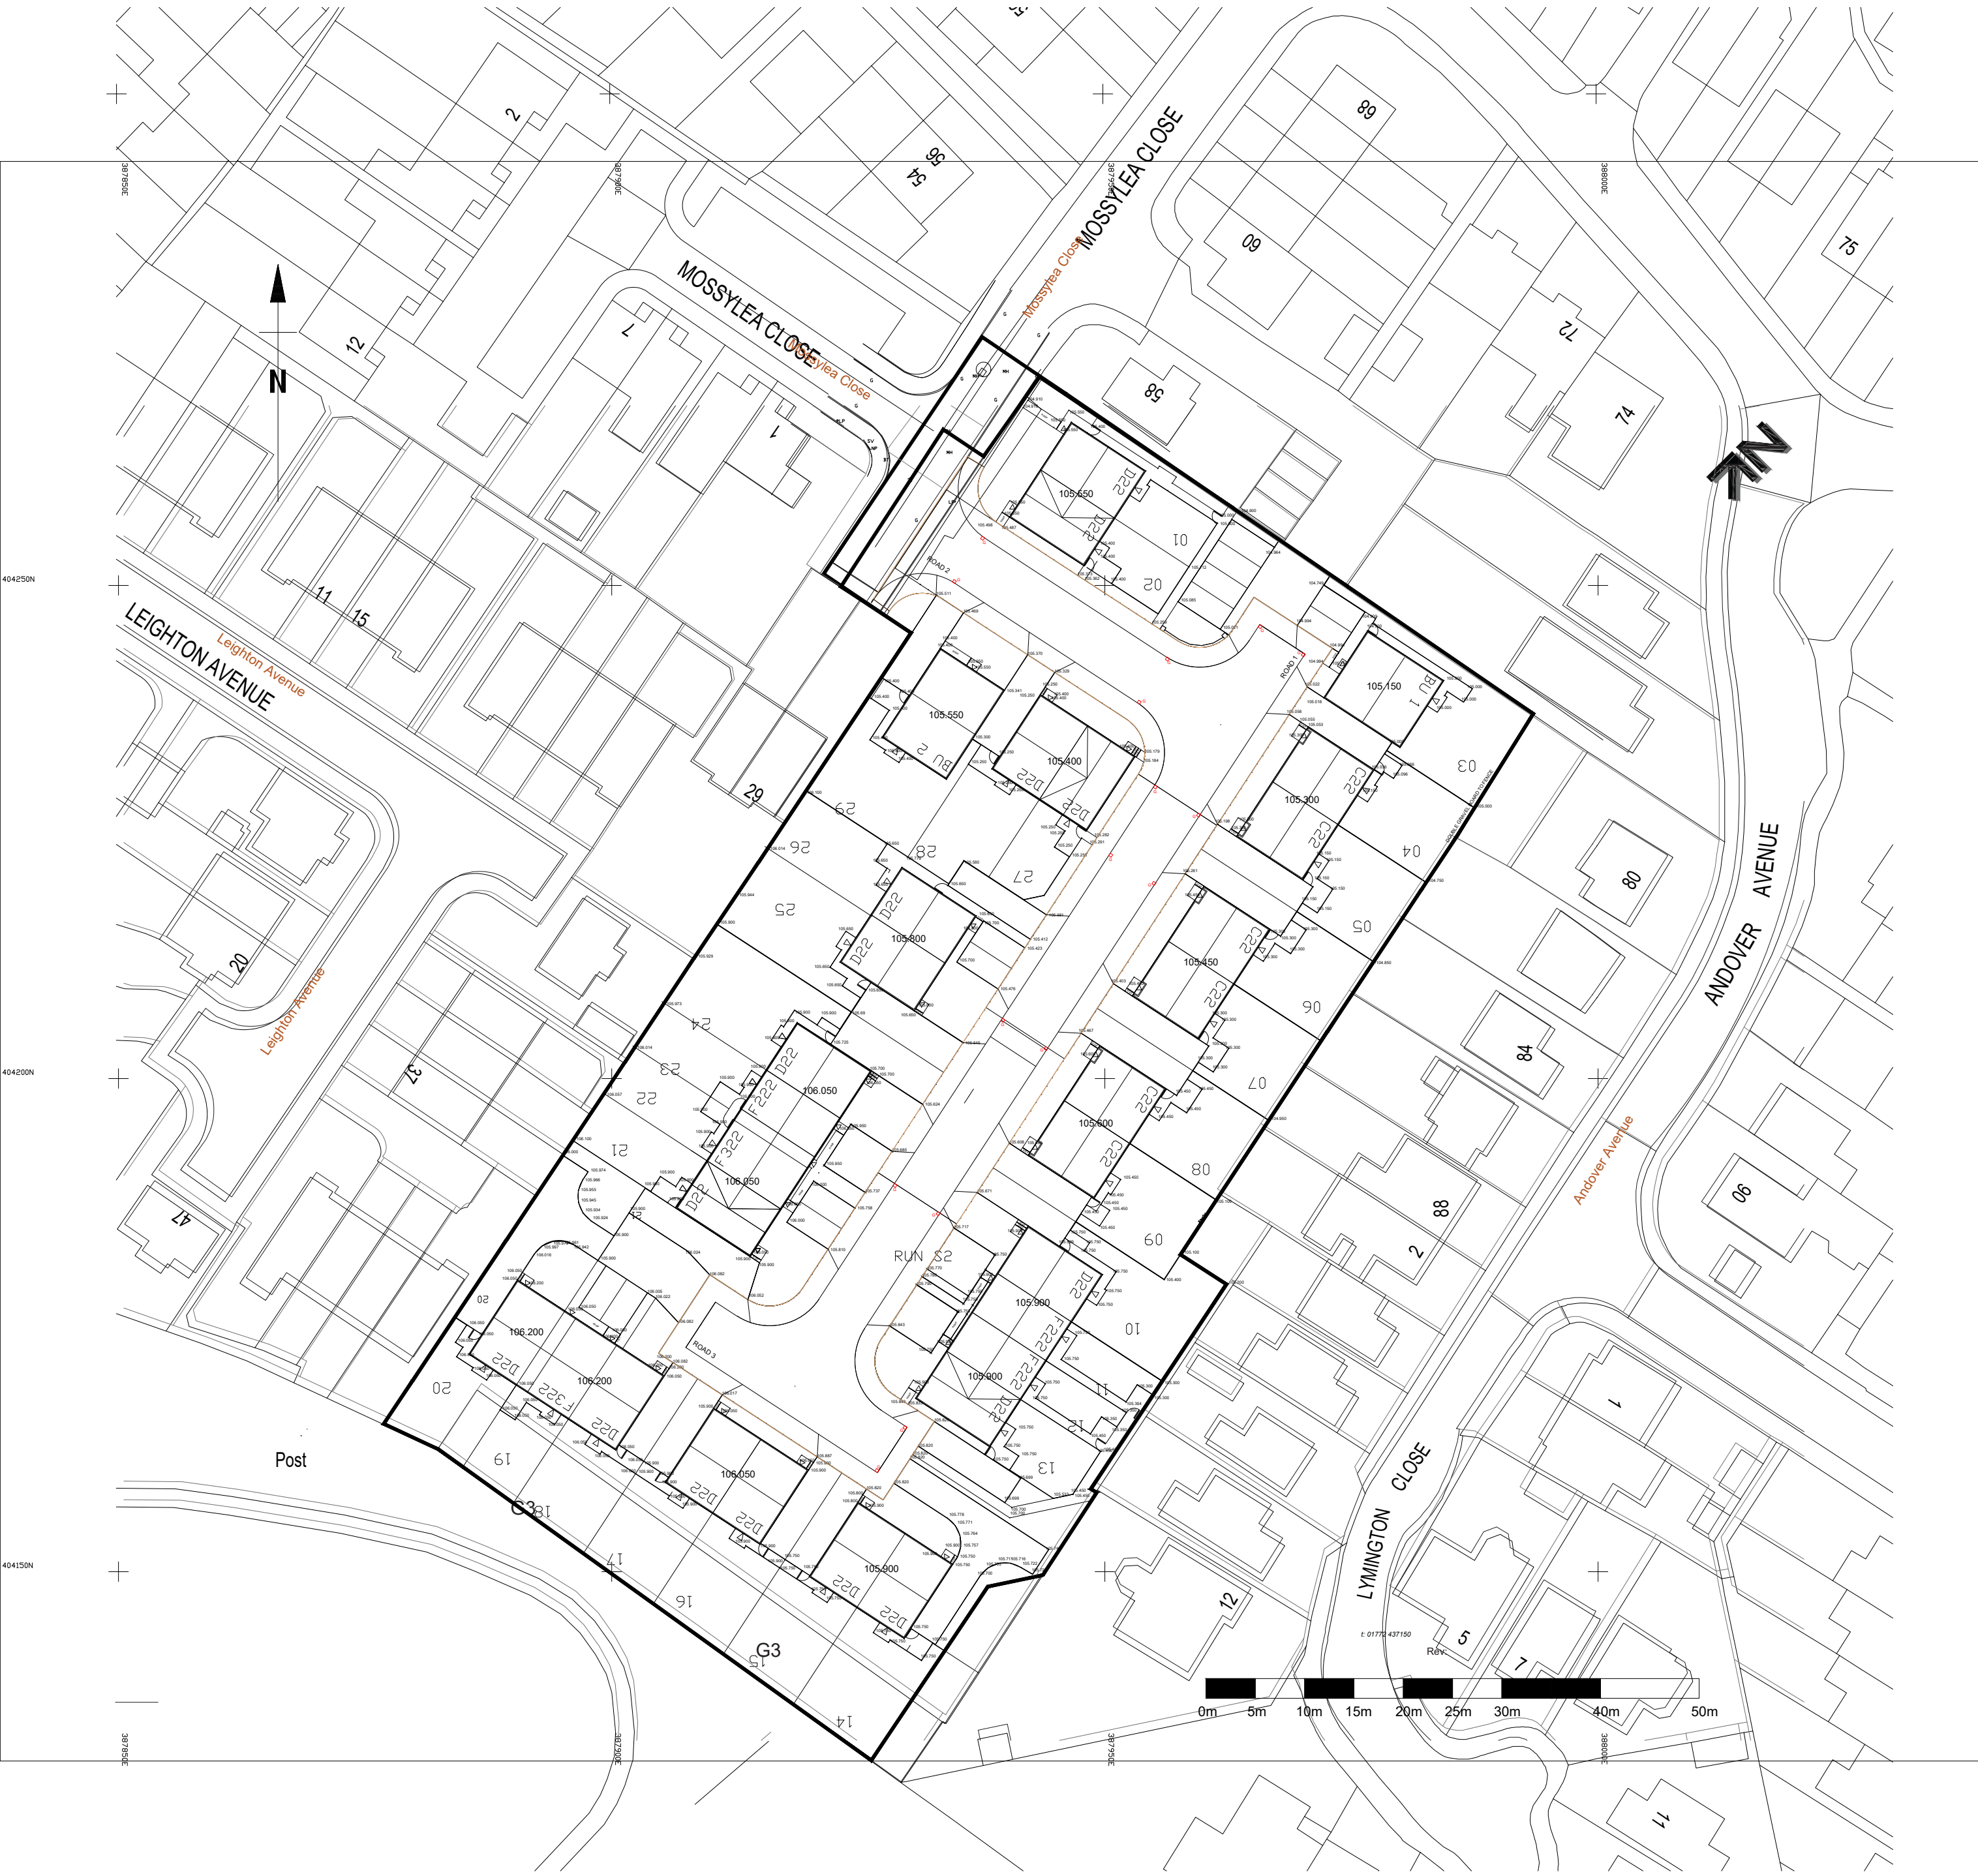

REVISION	DATE	DESCRIPTION

CLIENT: LANCET HOMES	
PROJECT: MOSSY LEA CLOSE	
ADDRESS: MOSSY LEA CLOSE, MIDDLETON	
DRAWING TITLE: PROPOSED EXTERNAL WORKS LEVELS	
SCALE: 1:500	DATE: JULY 2023
DRAWING NO: 9807_150	

Tempus Design and Build Limited
Office 1, Acorn Business Centre, Acorn Court,
Leigh, WN7 3DD
T 01942 676878