


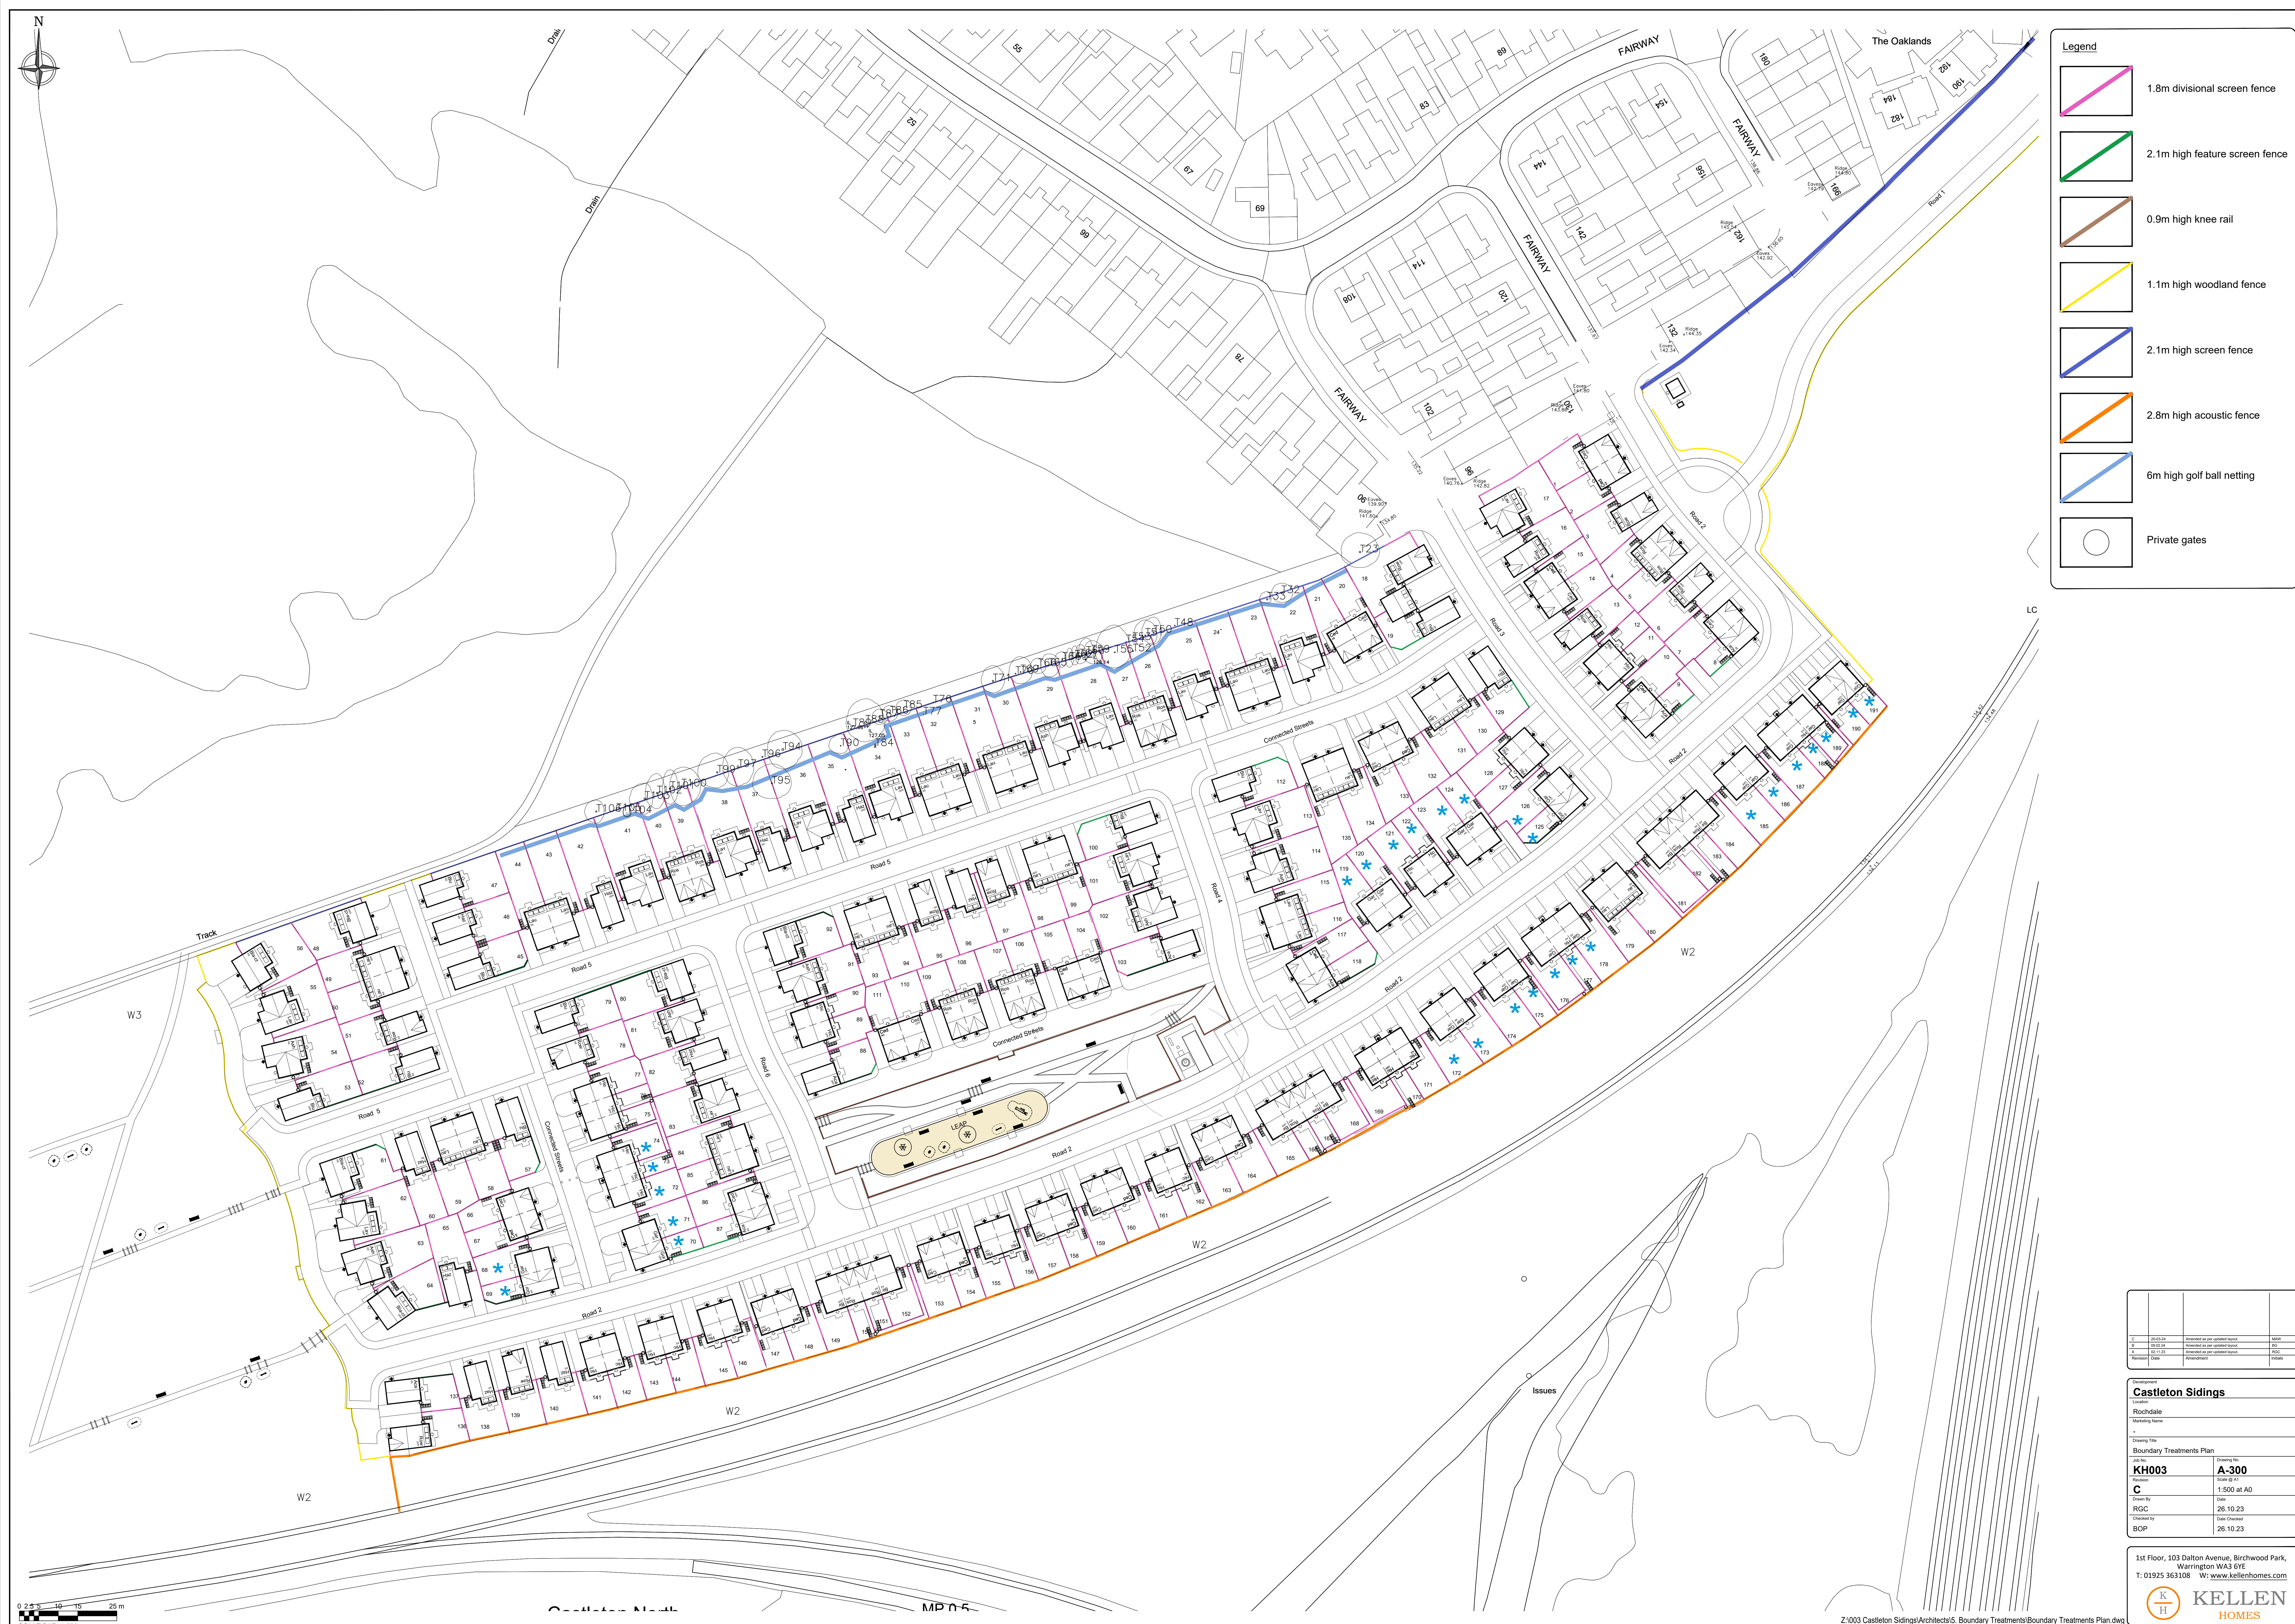

Legend

- 1.8m divisional screen fence
- 2.1m high feature screen fence
- 0.9m high knee rail
- 1.1m high woodland fence
- 2.1m high screen fence
- 2.8m high acoustic fence
- 6m high golf ball netting
- Private gates

Drawn by	26.10.23	Approved as per standard layout	W3
Checked by	26.10.23	Approved as per standard layout	W3
Reviewed by	26.10.23	Approved as per standard layout	W3
Revision	01	Amendment	W3

Castleton Sidings

Location: Rochdale

Marketing Name: -

Drawing Title: Boundary Treatments Plan

Job No: KH003

Drawing No: A-300

Scale: 1:500 at A0

Drawn By: RGC

Date: 26.10.23

Checked by: BOP

Date Checked: 26.10.23

1st Floor, 103 Dalton Avenue, Birchwood Park, Warrington WA3 6YE
T: 01925 363108 W: www.kellenhomes.com

KELLEN HOMES