




PRECEDENT
COMPLETED PROJECT 3 PROJECT

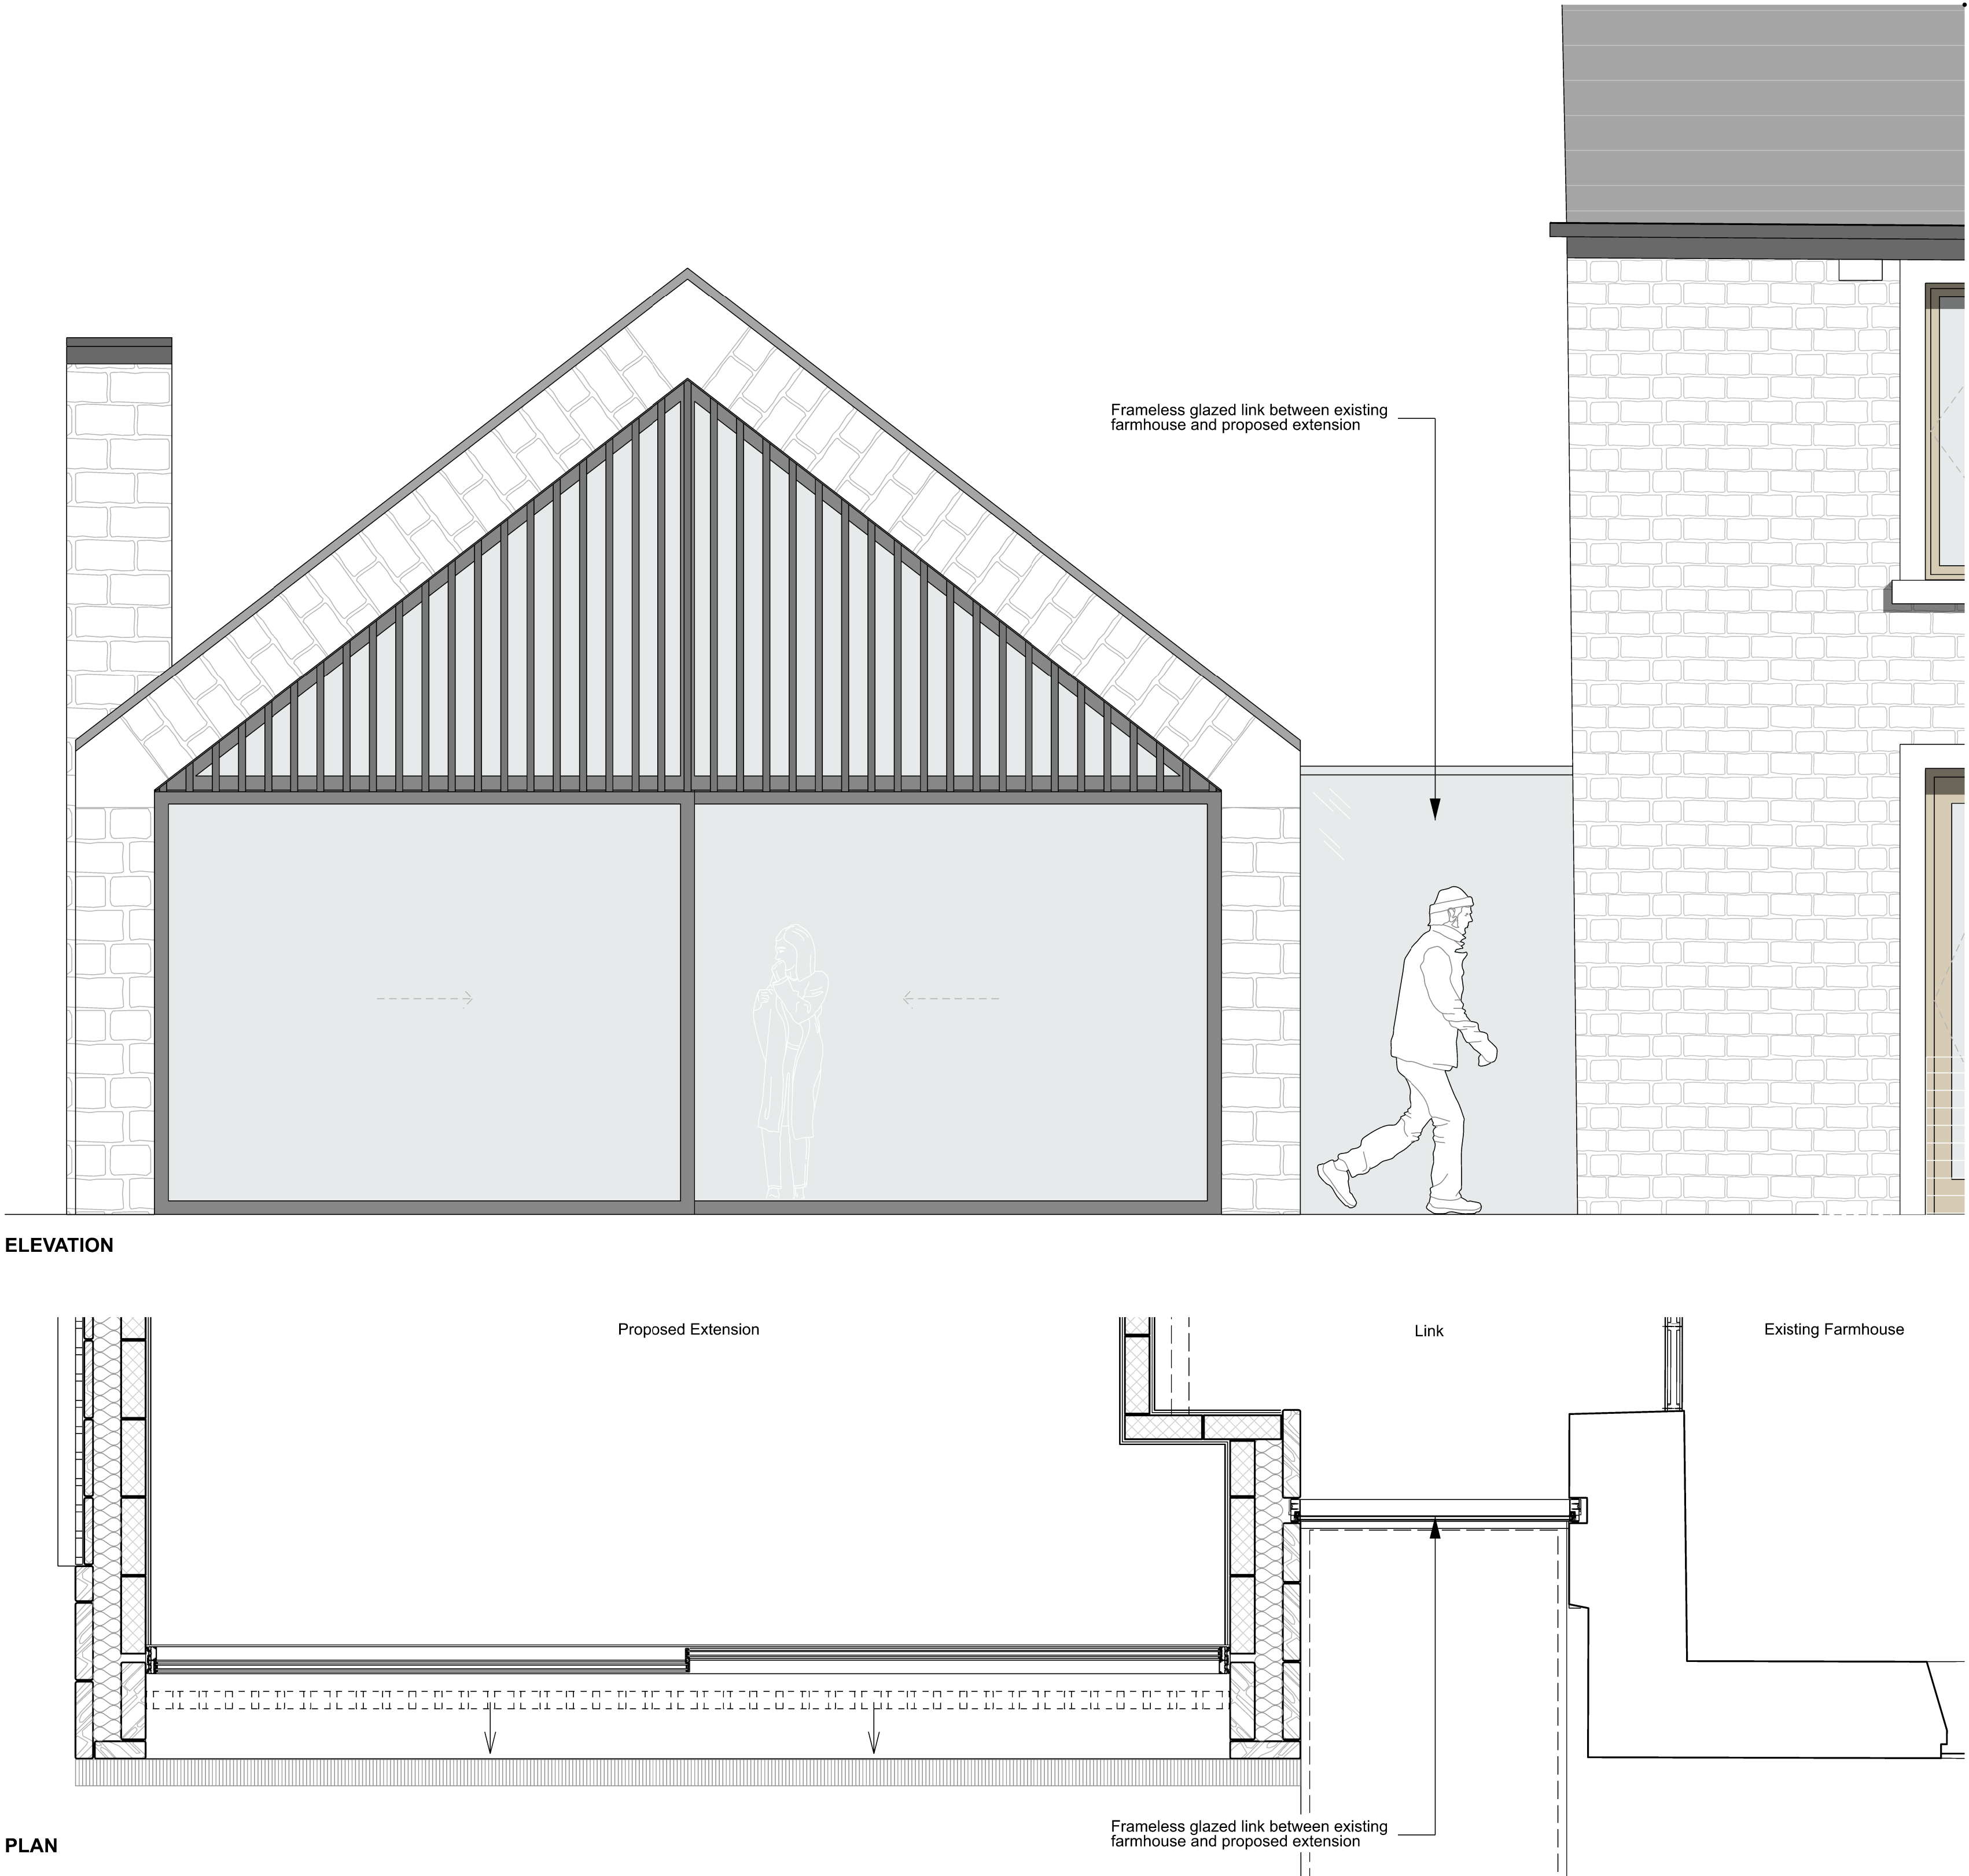

Notes:	Rev:	Date:	Description:	By:
Do not scale from this drawing. All dimensions are in millimetres unless otherwise noted. All dimensions to be checked on site before proceeding with work. All omissions and discrepancies to be reported in writing to Project 3 Architects Ltd. Areas indicated on this drawing are approximate and indicitive only. © Project 3 Architects Limited Registered in England & Wales Number 08021795.	P01	24/07/22	For Planning	AS



PROJECT3

architects

westgate house
44 hale road
altrincham
WA14 2EX
0161 233 0575
mail@project3architects.com
www.project3architects.com

Project:
The Farmhouse
Littleborough

Title:
Proposed Glazed Link
Detail Design Intent

Status:
PLANNING

Drawing Number:
0763-P3A-XX-XX-DR-A-05302

Scale @ ISO A3:
1:50

Revision:
P01