




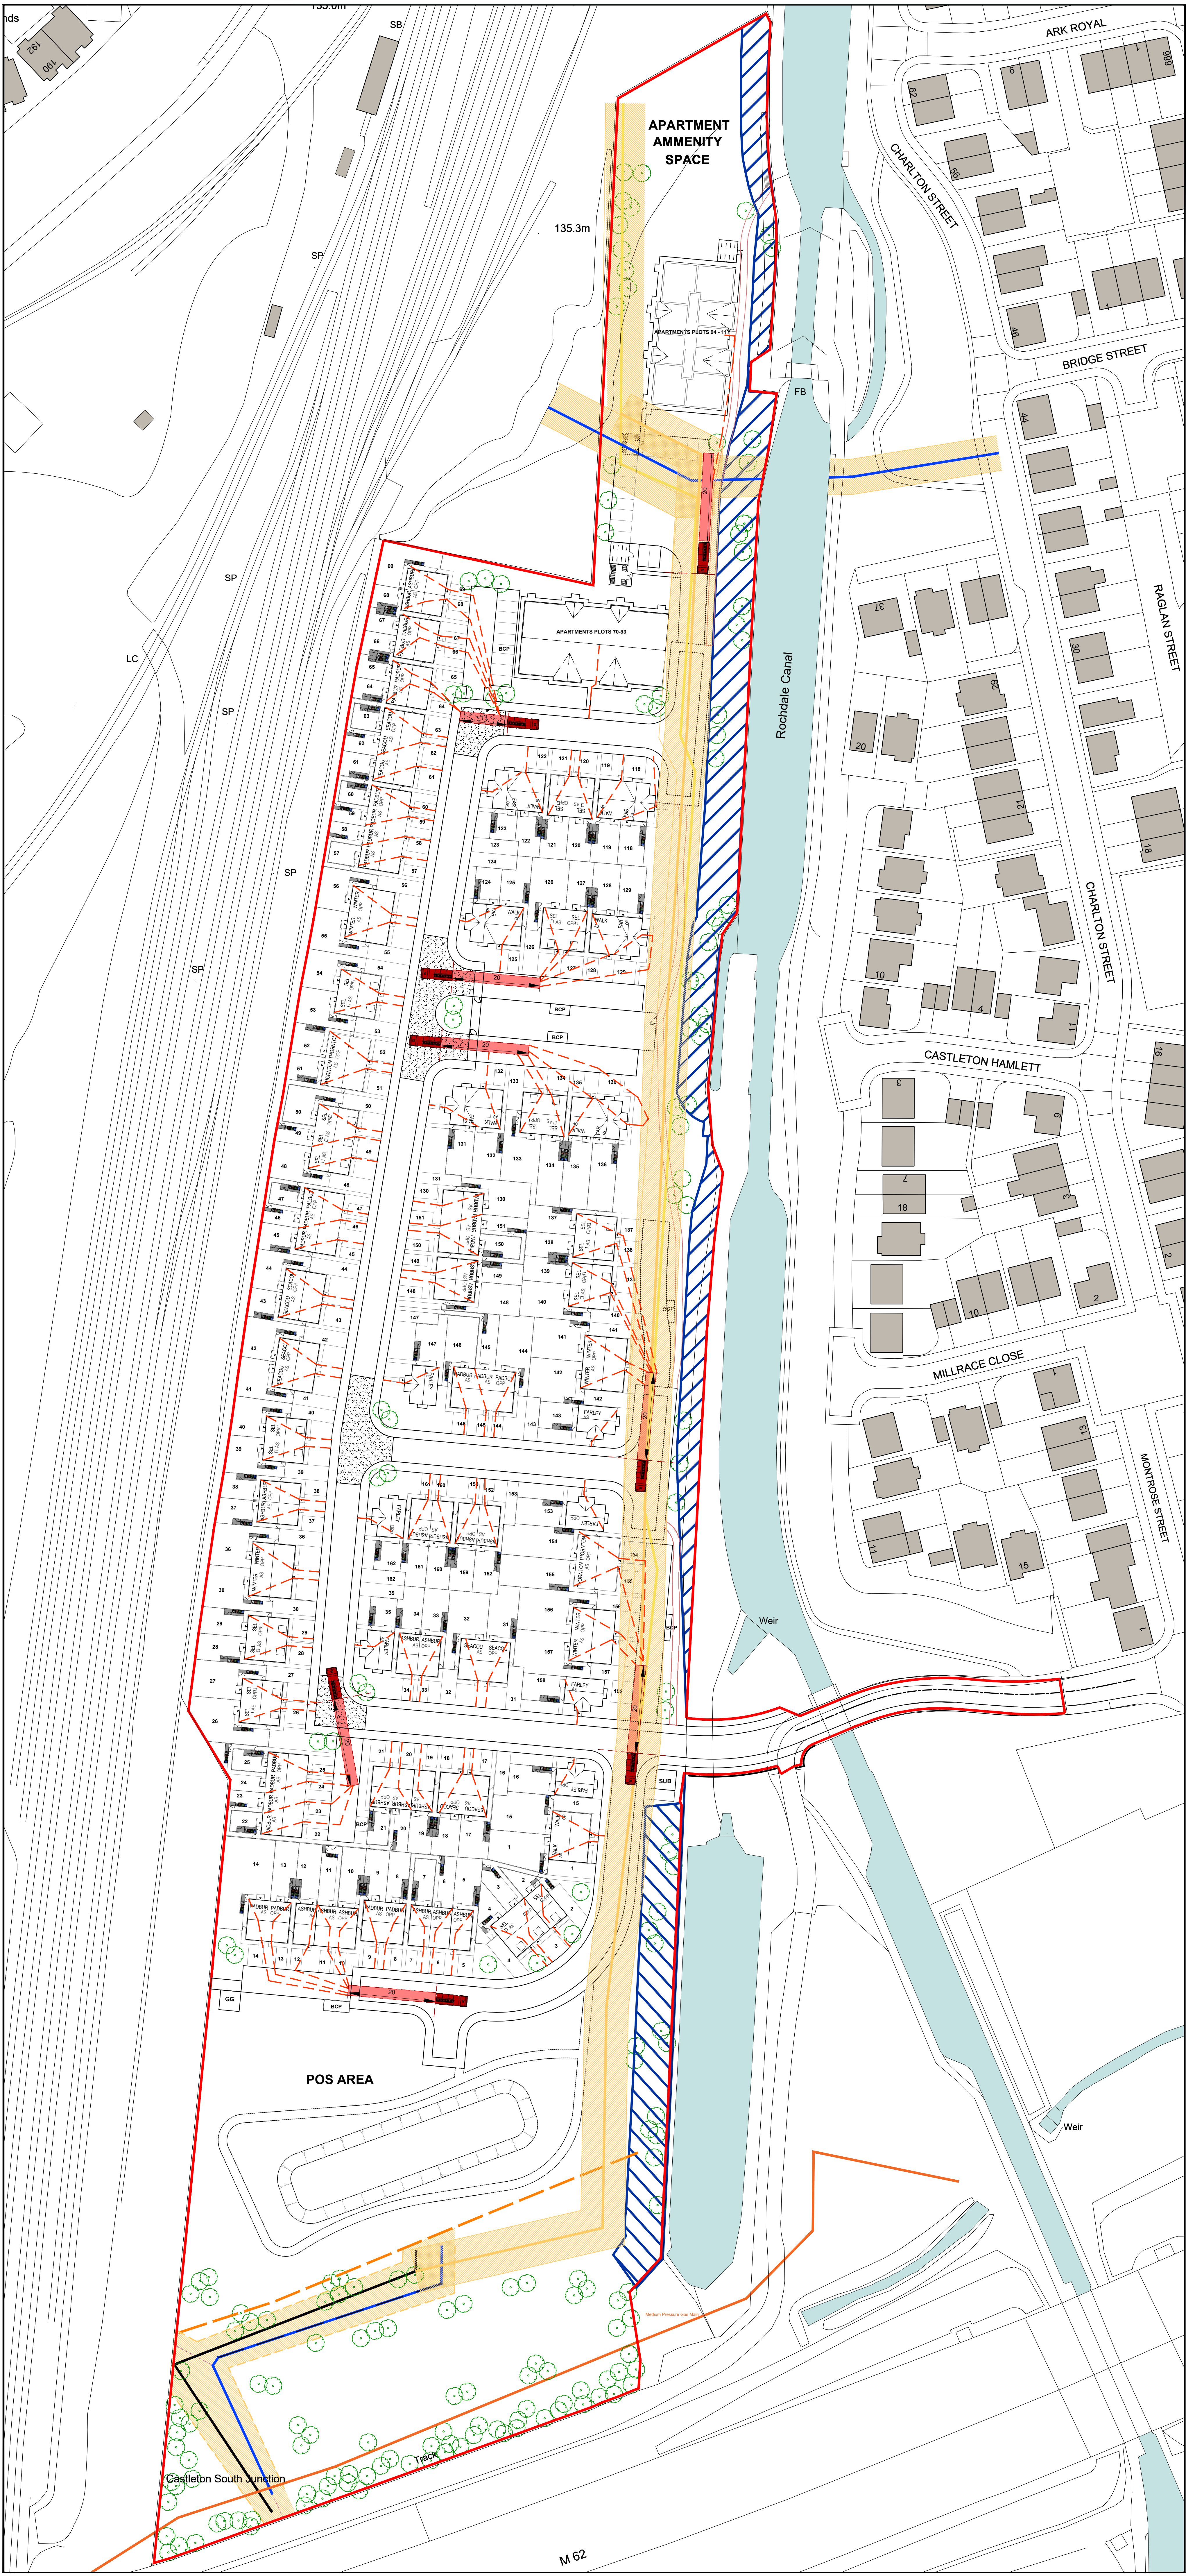


KEY

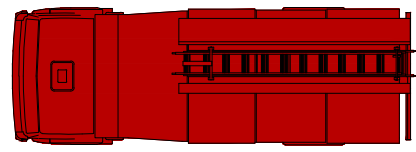

Fire Appliance
20m reversing distance

Denotes hose route
less than 45m

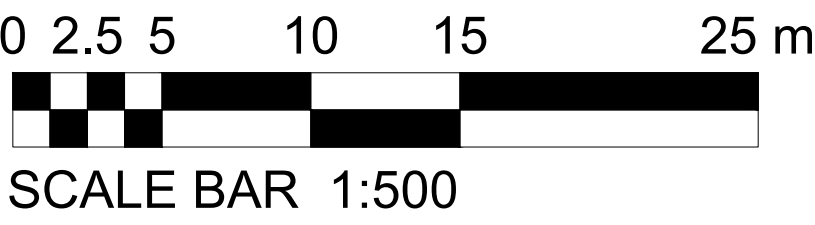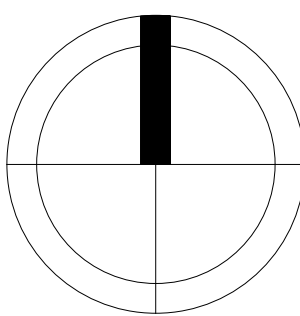

REV	DATE	DRAWN	DESCRIPTION	ARCH CHECK	ENG CHECK
TITLE					
FIRE APPLIANCE LAYOUT					
PROJECT					
TRUB FARM, ROCHDALE					
DRN BY	IG	SCALE	JOB REF	DRAWING NUMBER	REV
DATE	28.03.24	1:500 @ A0	000	MCI-100-DR-A-526	P1



M.C.I. Developments Ltd.
15 Beecham Court,
Smithy Brook Road,
Wigan, WN3 6PR
Tel: 08448871467
Fax: 08448871468
web: www.mcidevelopments.com
email: admin@mcidevelopments.com

A KEEPMOAT HOMES COMPANY