




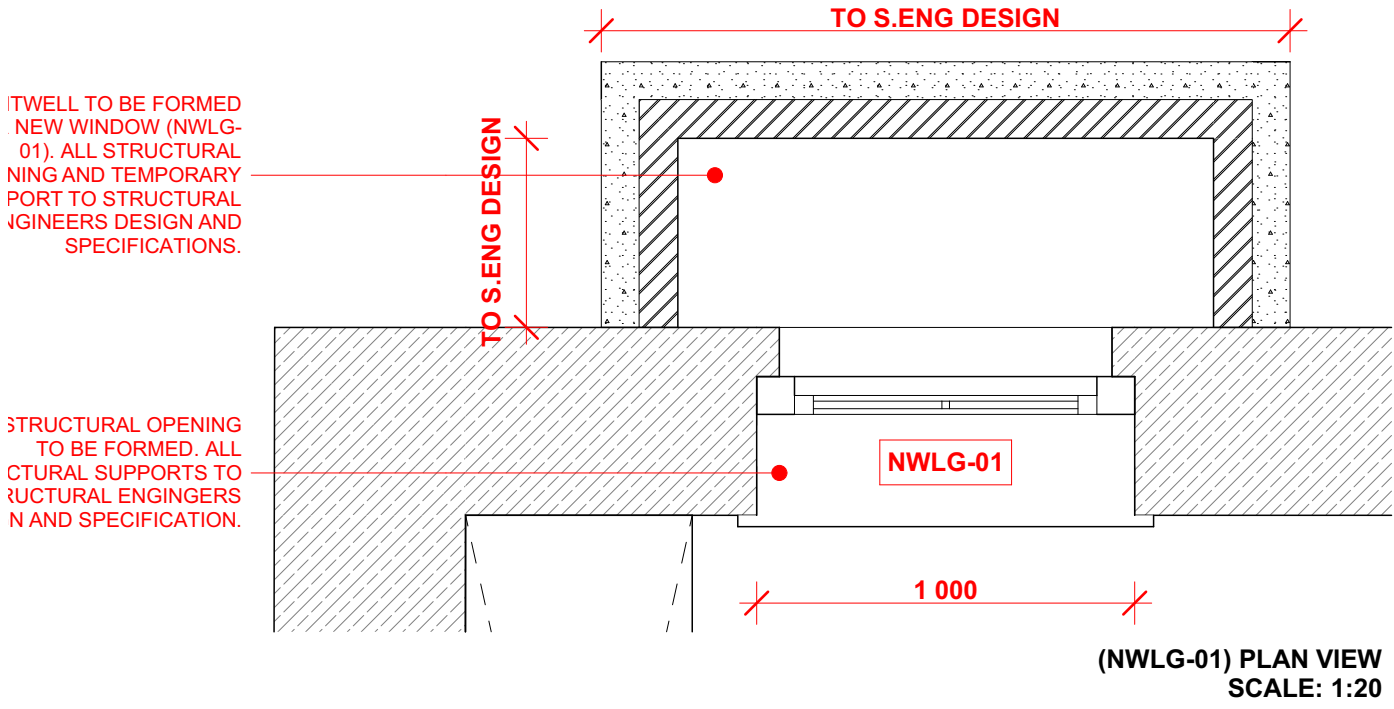

(NWLG-01) PLAN VIEW
SCALE: 1:20

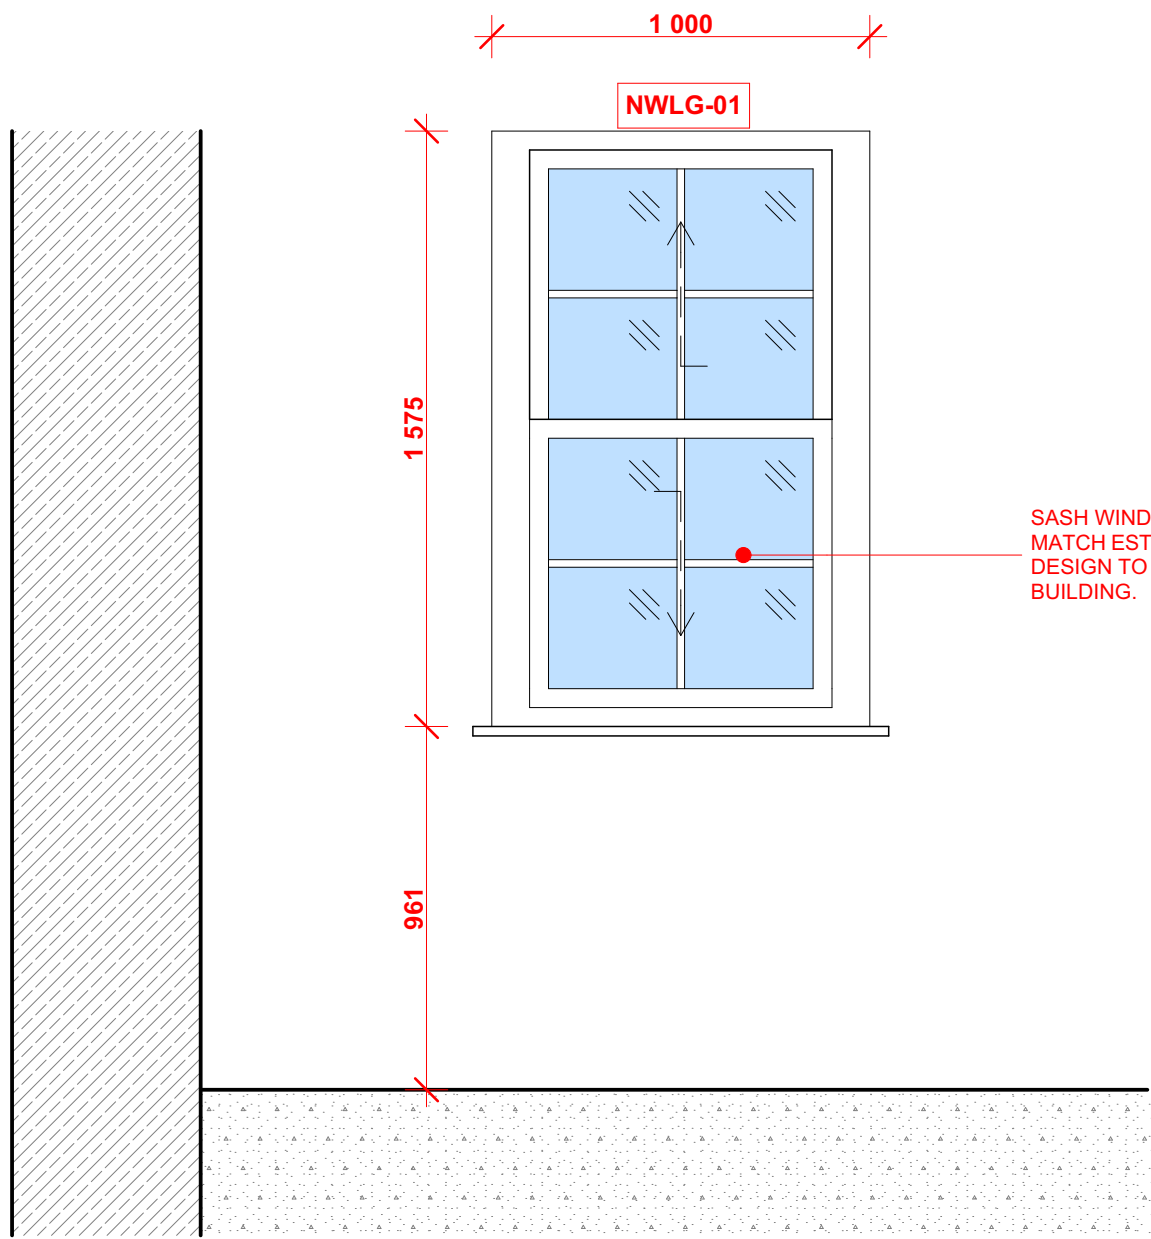


(NWLG-01) ELEVATION VIEW
SCALE: 1:20

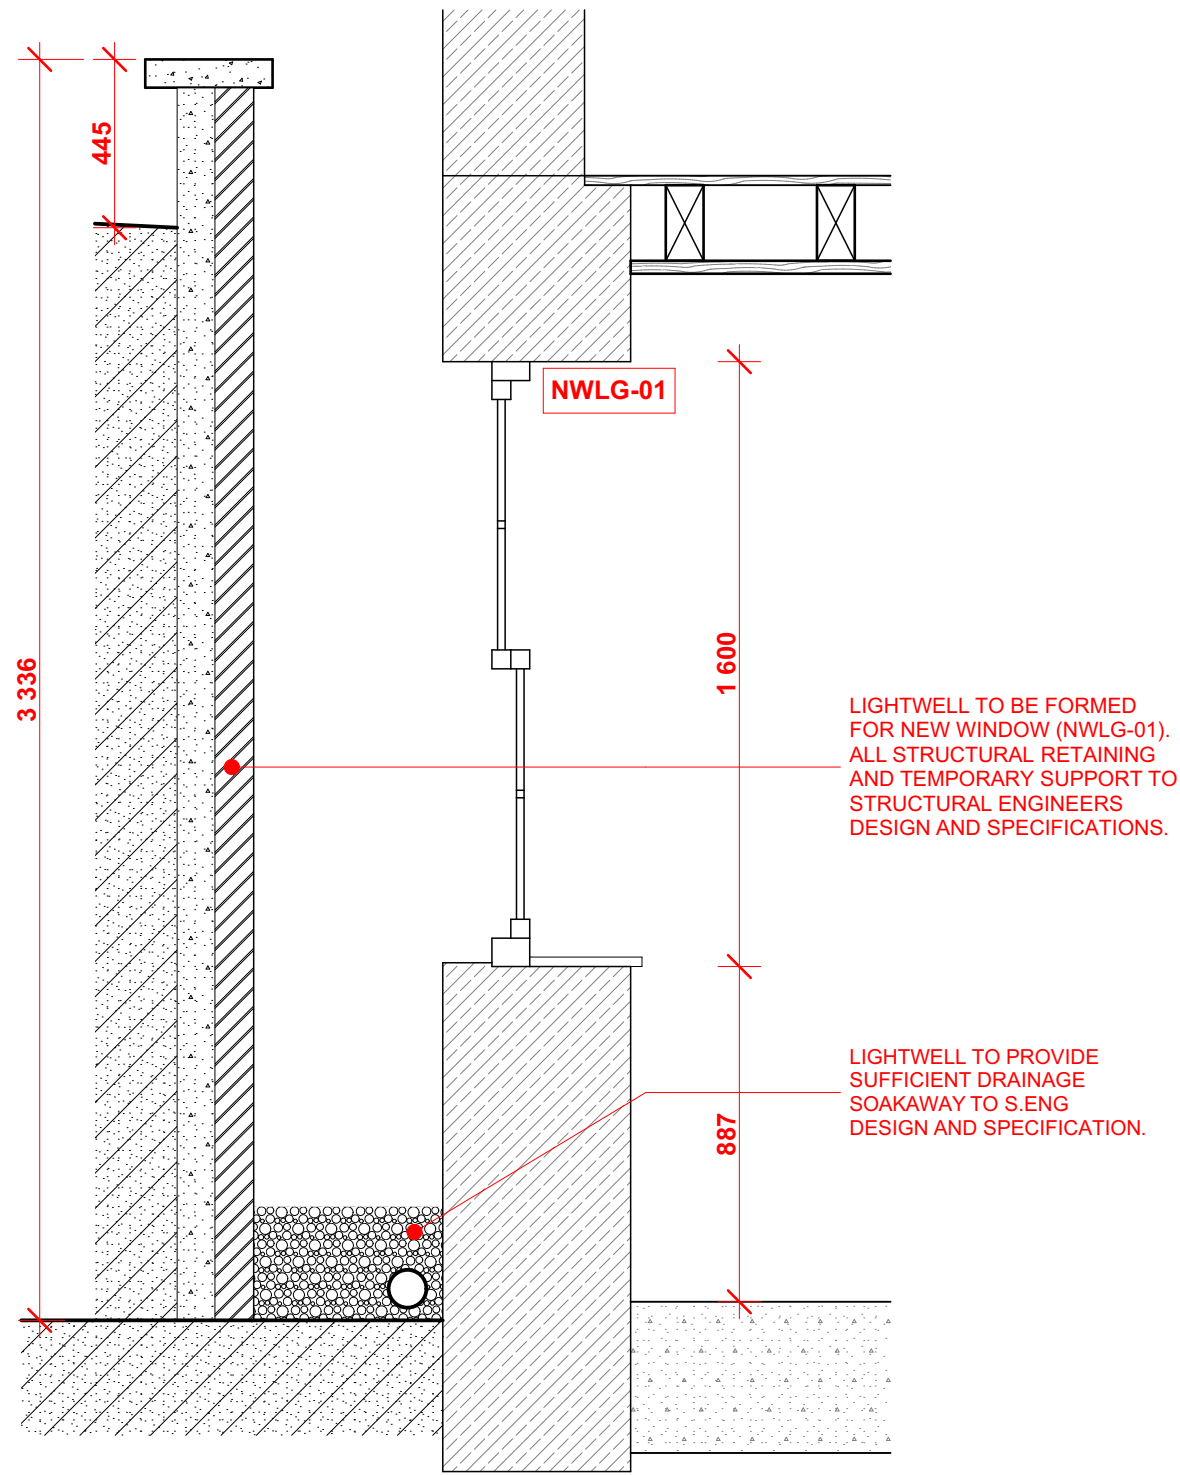


(NWLG-01) SECTION VIEW
SCALE: 1:20




3D VIEW - (NWLG-01)

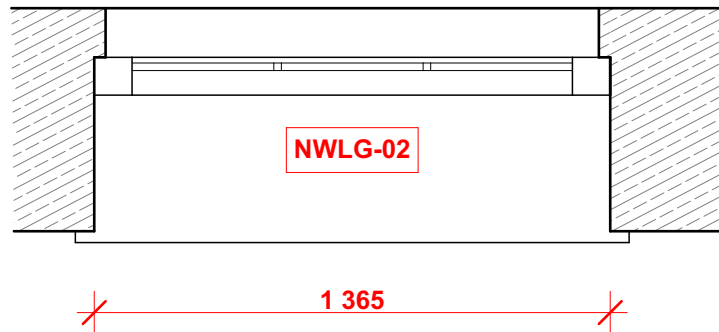


(NWLG-02) PLAN VIEW
SCALE: 1:20

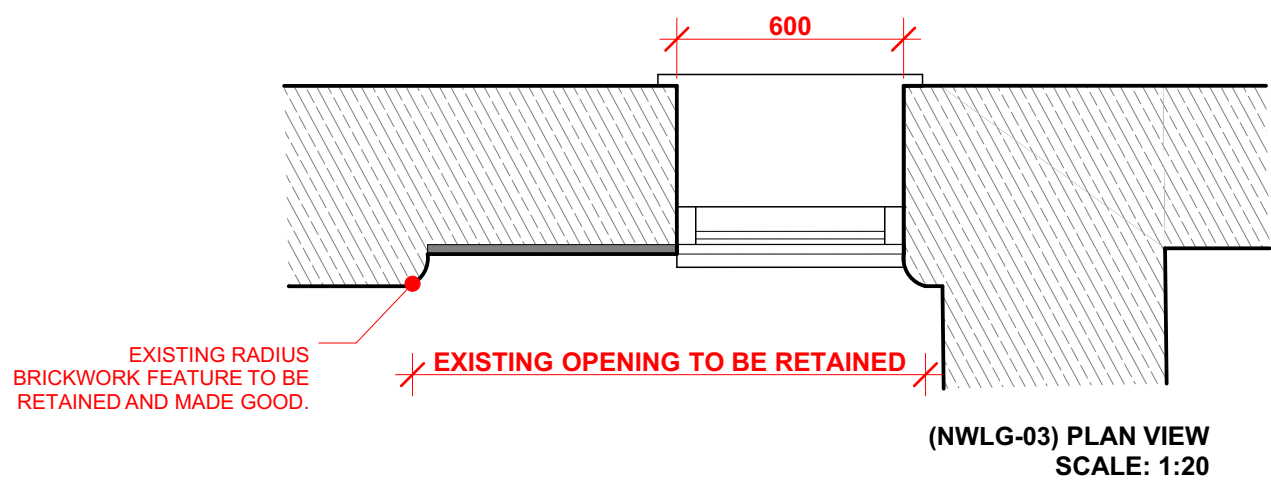

(NWLG-03) PLAN VIEW
SCALE: 1:20

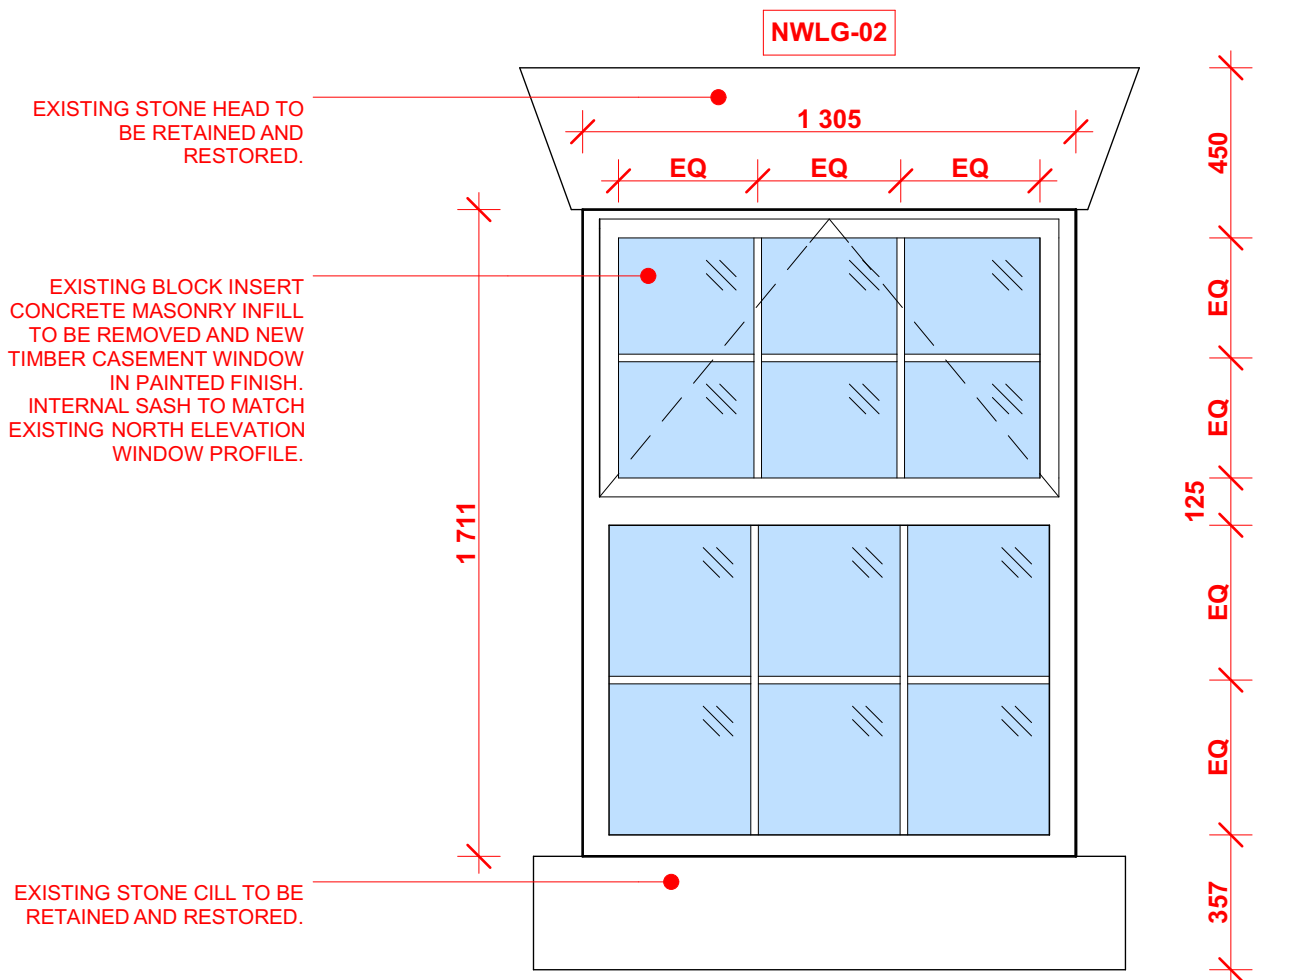

(NWLG-02) ELEVATION VIEW
SCALE: 1:20

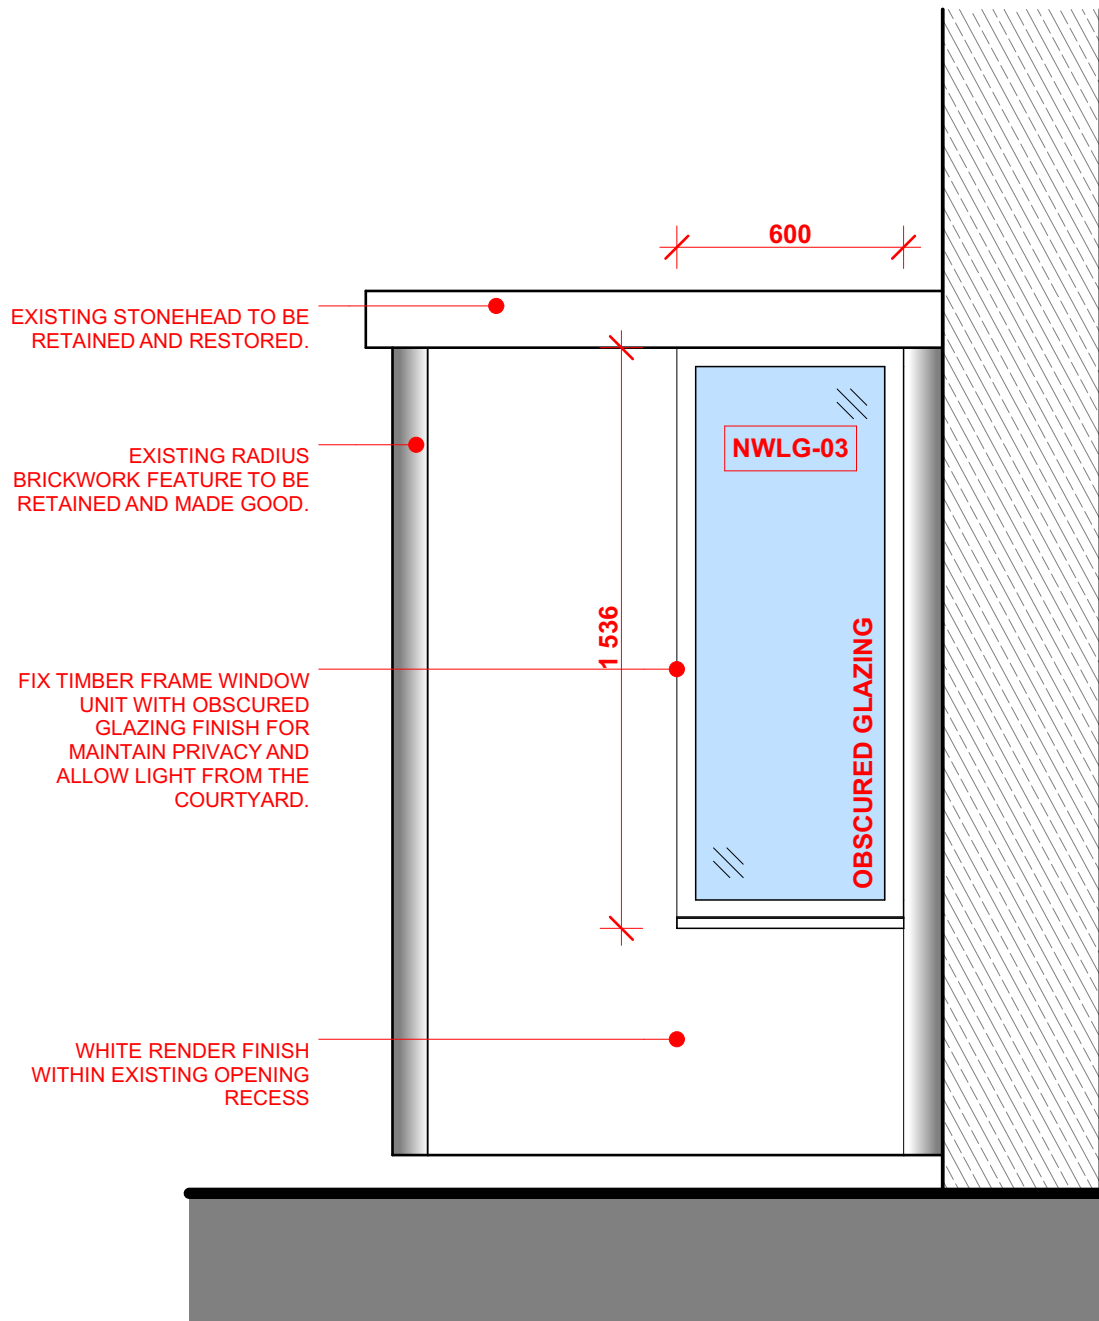

(NWLG-03) ELEVATION VIEW
SCALE: 1:20



3D VIEW - (NWLG-02+03)



NOTES

THIS DRAWING IS COPYRIGHT OF KHAN + LI ARCHITECTS LTD AND MAY NOT BE REPRODUCED IN ANY FORM NOR TRANSFERRED TO OTHER PARTIES BY ELECTRONIC MEANS WITHOUT PRIOR WRITTEN CONSENT. NO DIMENSIONS TO BE SCALED FROM THIS DRAWING.

LAYOUT BASED ON SURVEY DRAWINGS, SUBJECT TO VALIDATION OF SITE SURVEY

ALL DRAWINGS TO BE READ IN CONIUNCTION WITH DONALD INSALL ASSOCIATES DRAWINGS, CONDITION REPORT AND DESIGN & ACCESS STATEMENT.

--	--	



PROJECT DETAILS					
Waterside House					
Water Street, Rochdale, OL16 1TL UK					
DRAWING TITLE					
PROPOSED NEW WINDOW DETAILS					
CLIENT					
Waterside Residence Limited					
PROJECT	ORIGINATOR	VOLUME	LEVEL	TYPE	ROLE
RWH	KLA	Z1	LG	DR	A
NUMBER					
REV					
040602 - 01					