


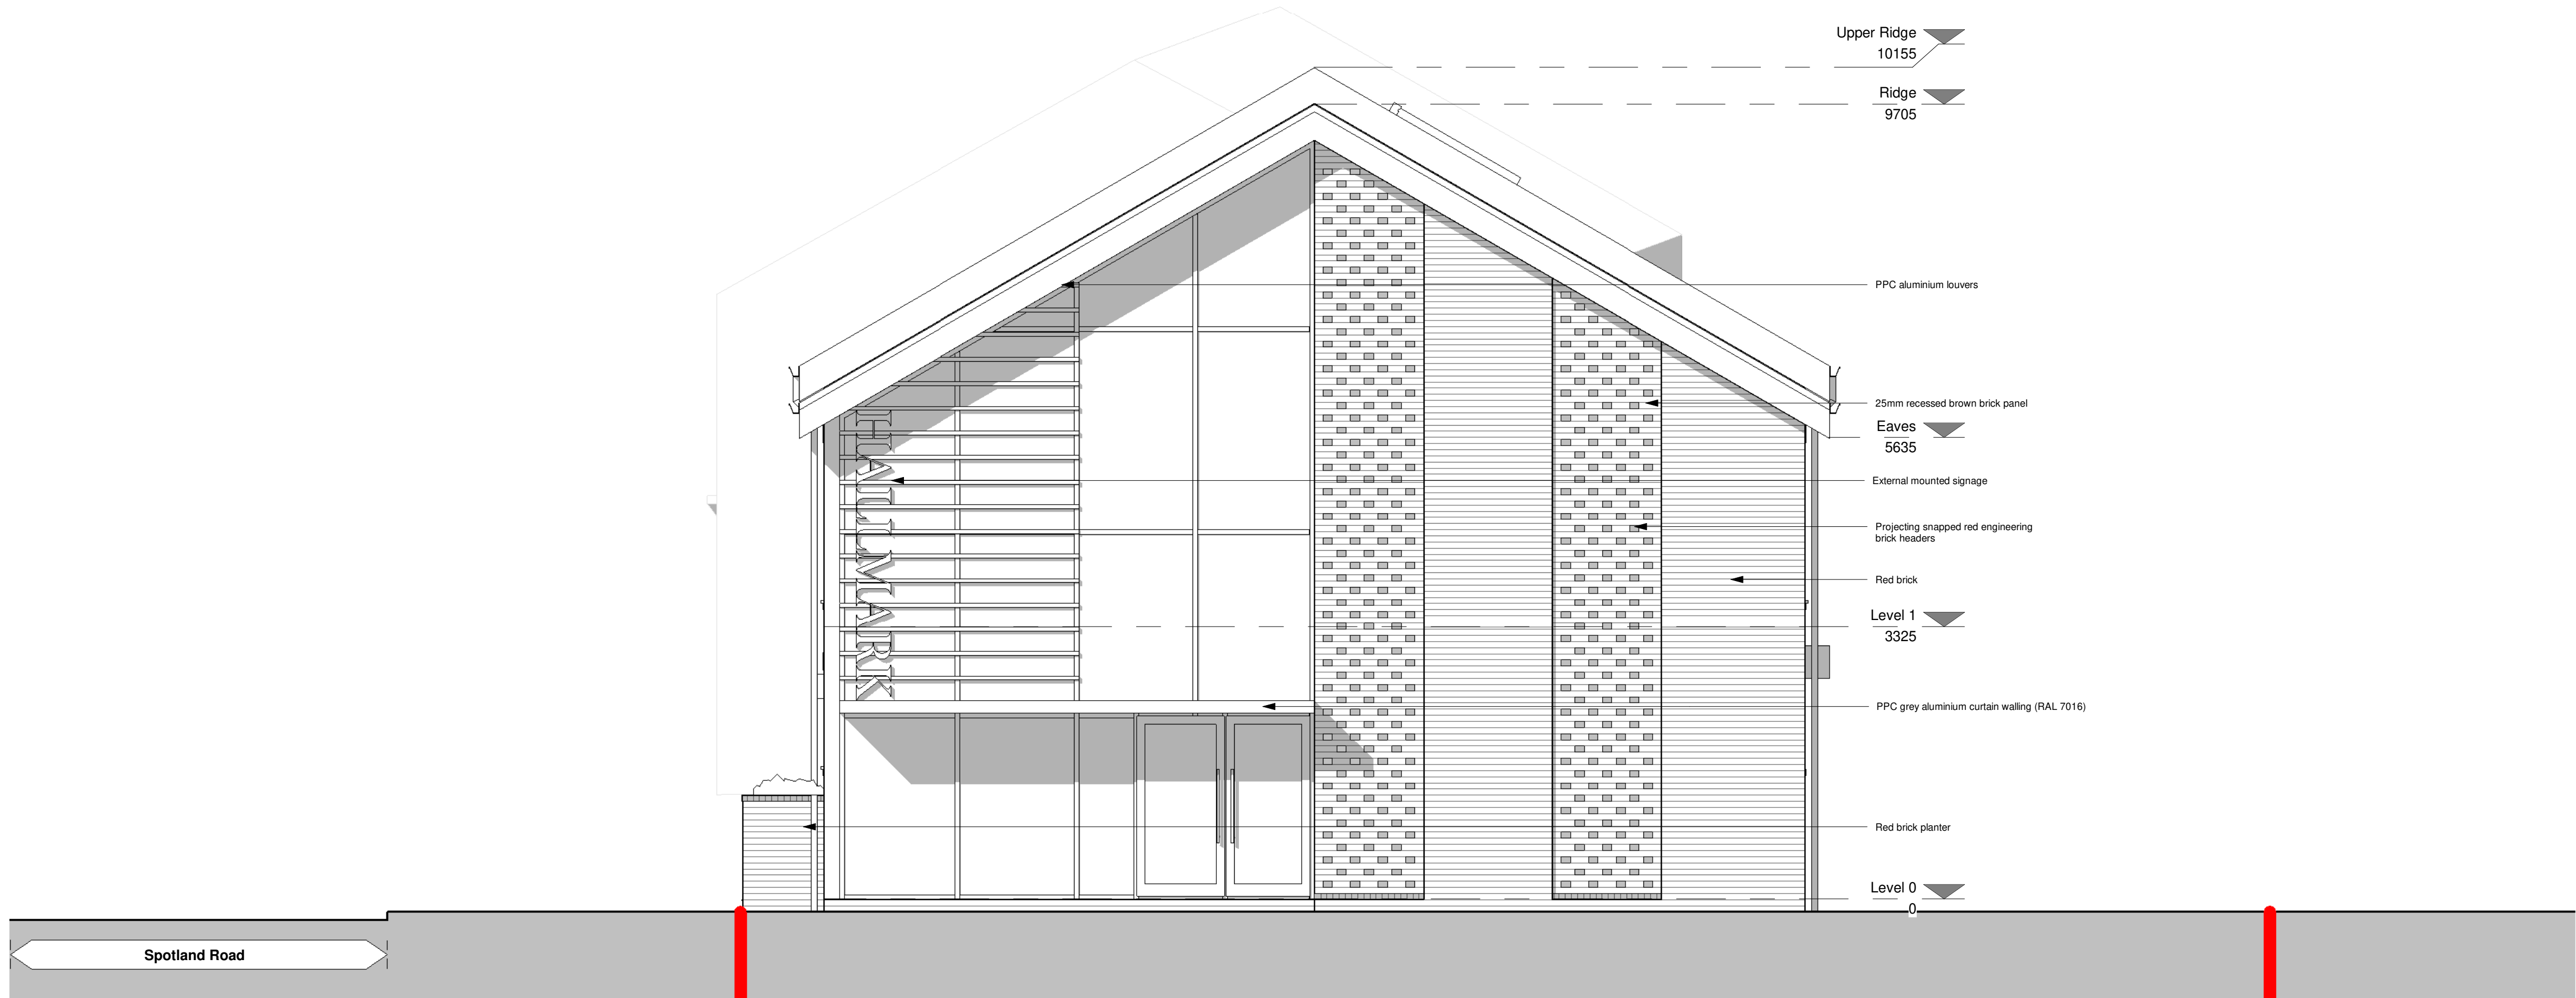

1 | Proposed North Elevation
1 : 50



2 | Proposed West Elevation
1 : 50