




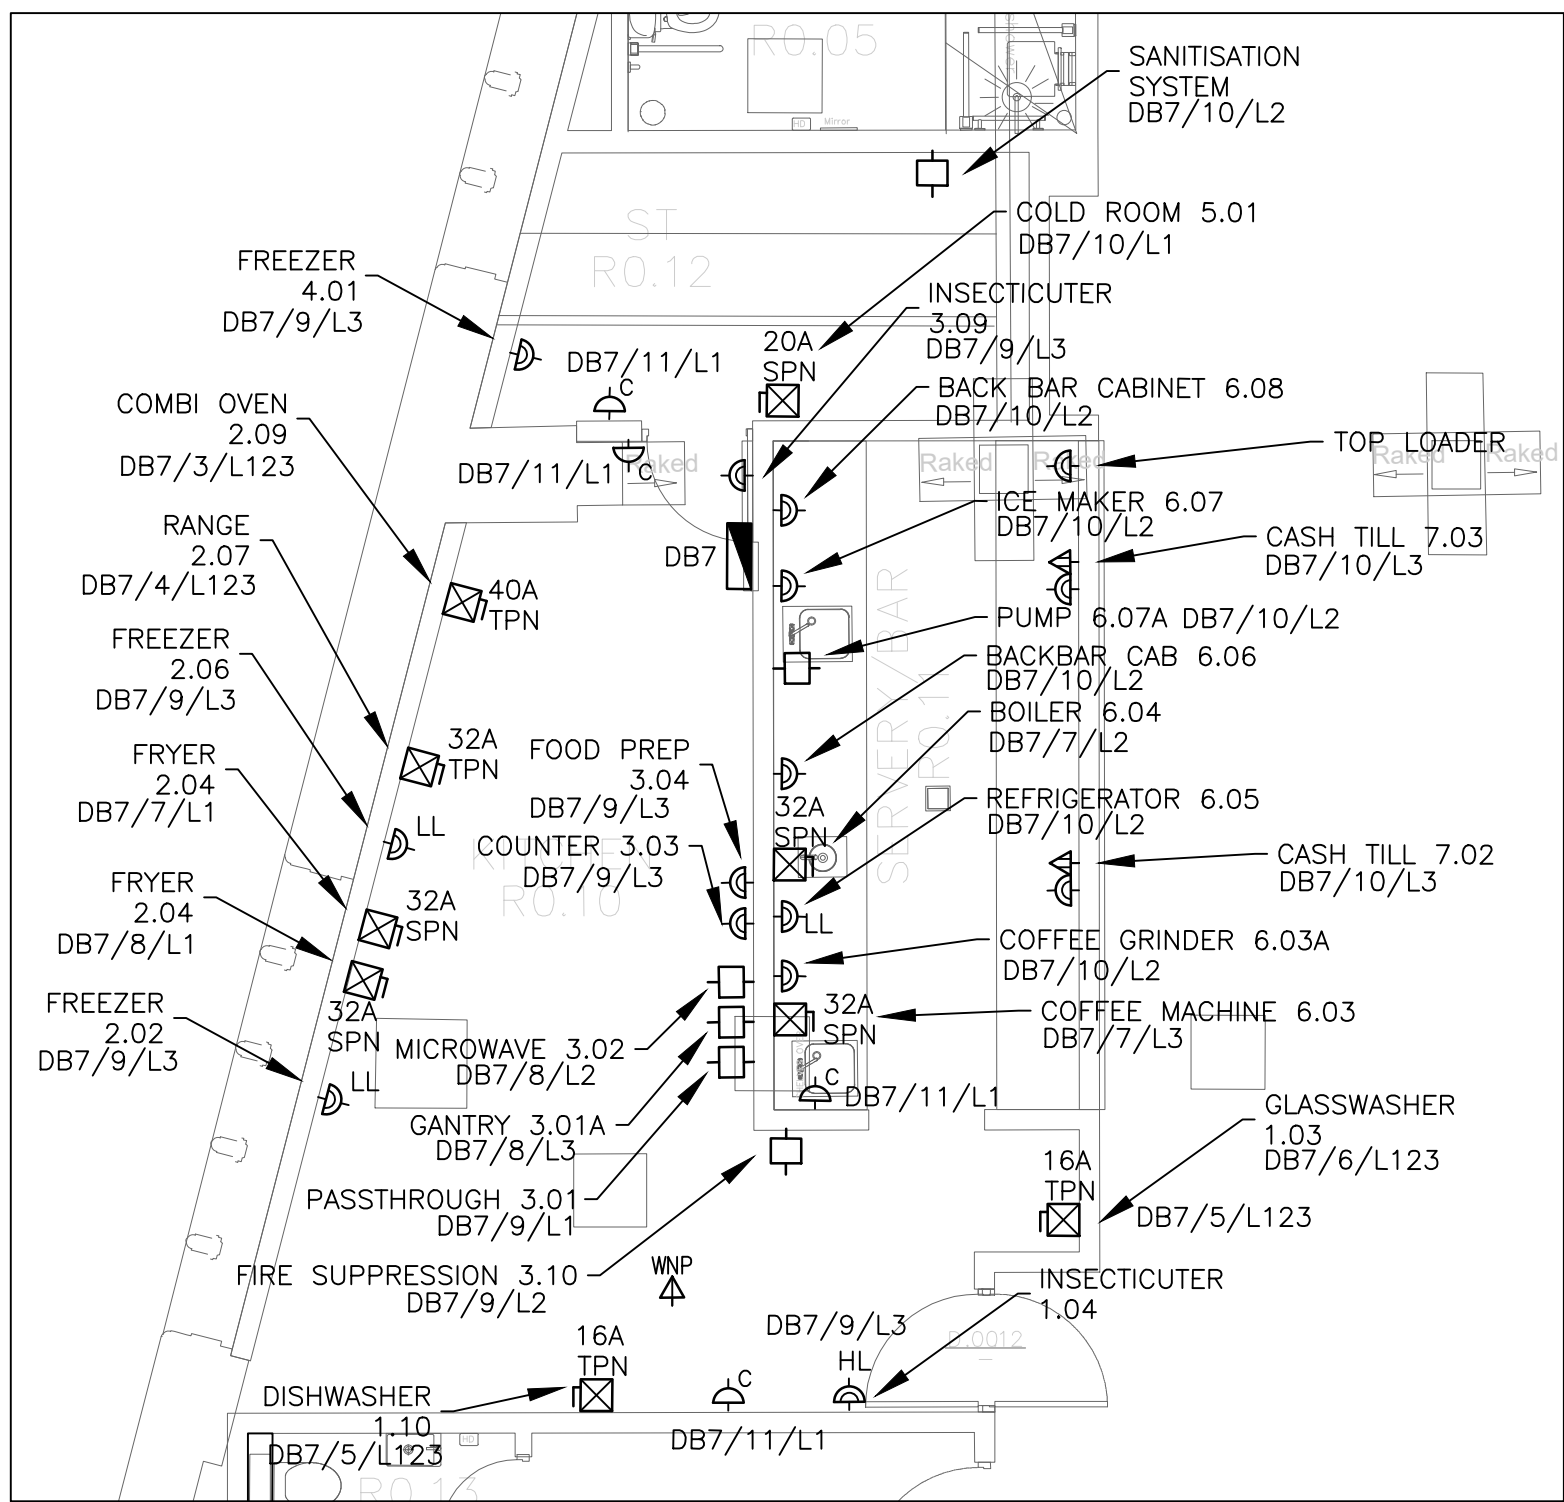

KITCHEN SMALL POWER

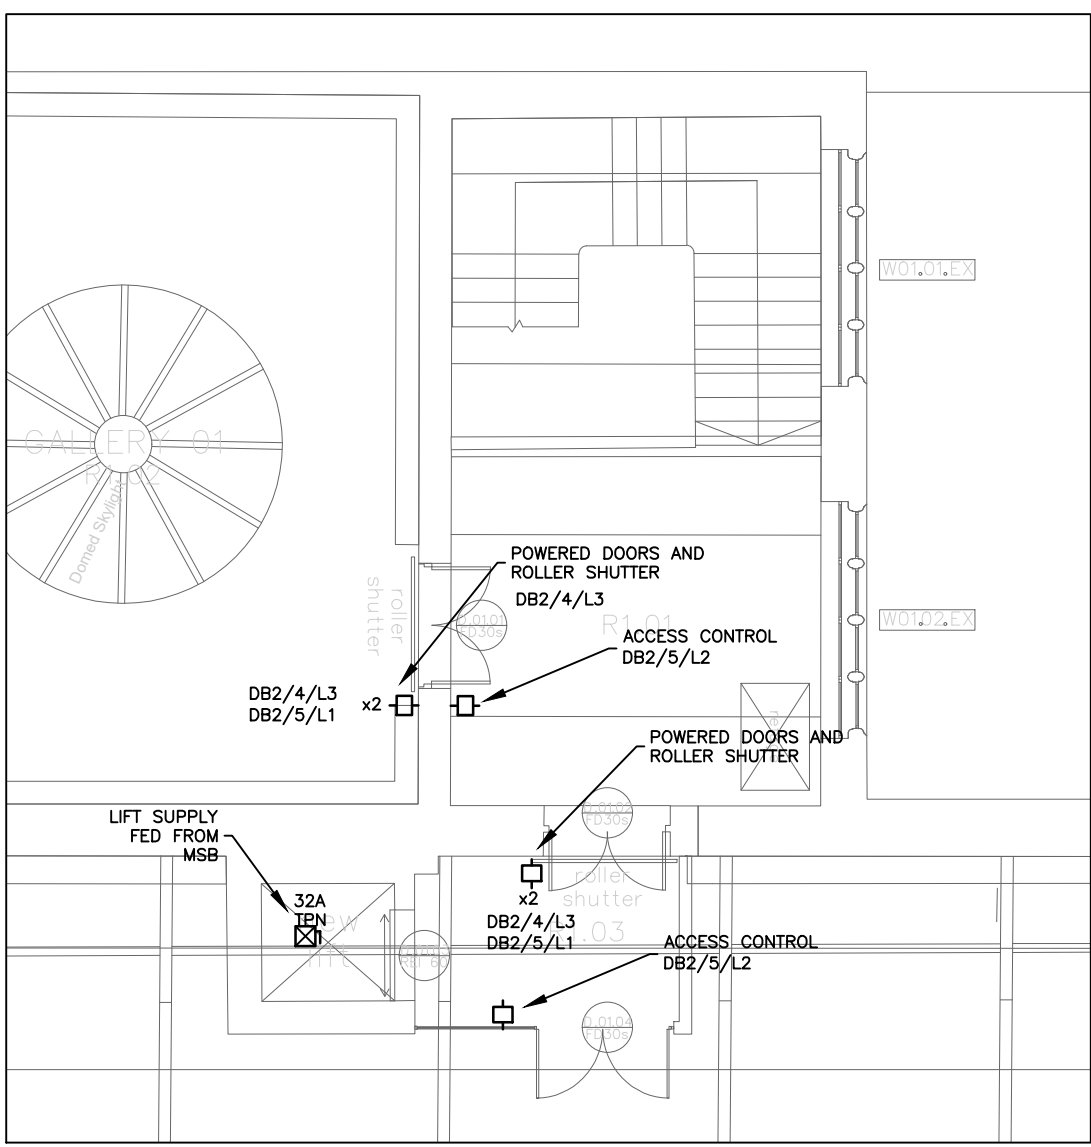

FIRST FLOOR SMALL POWER

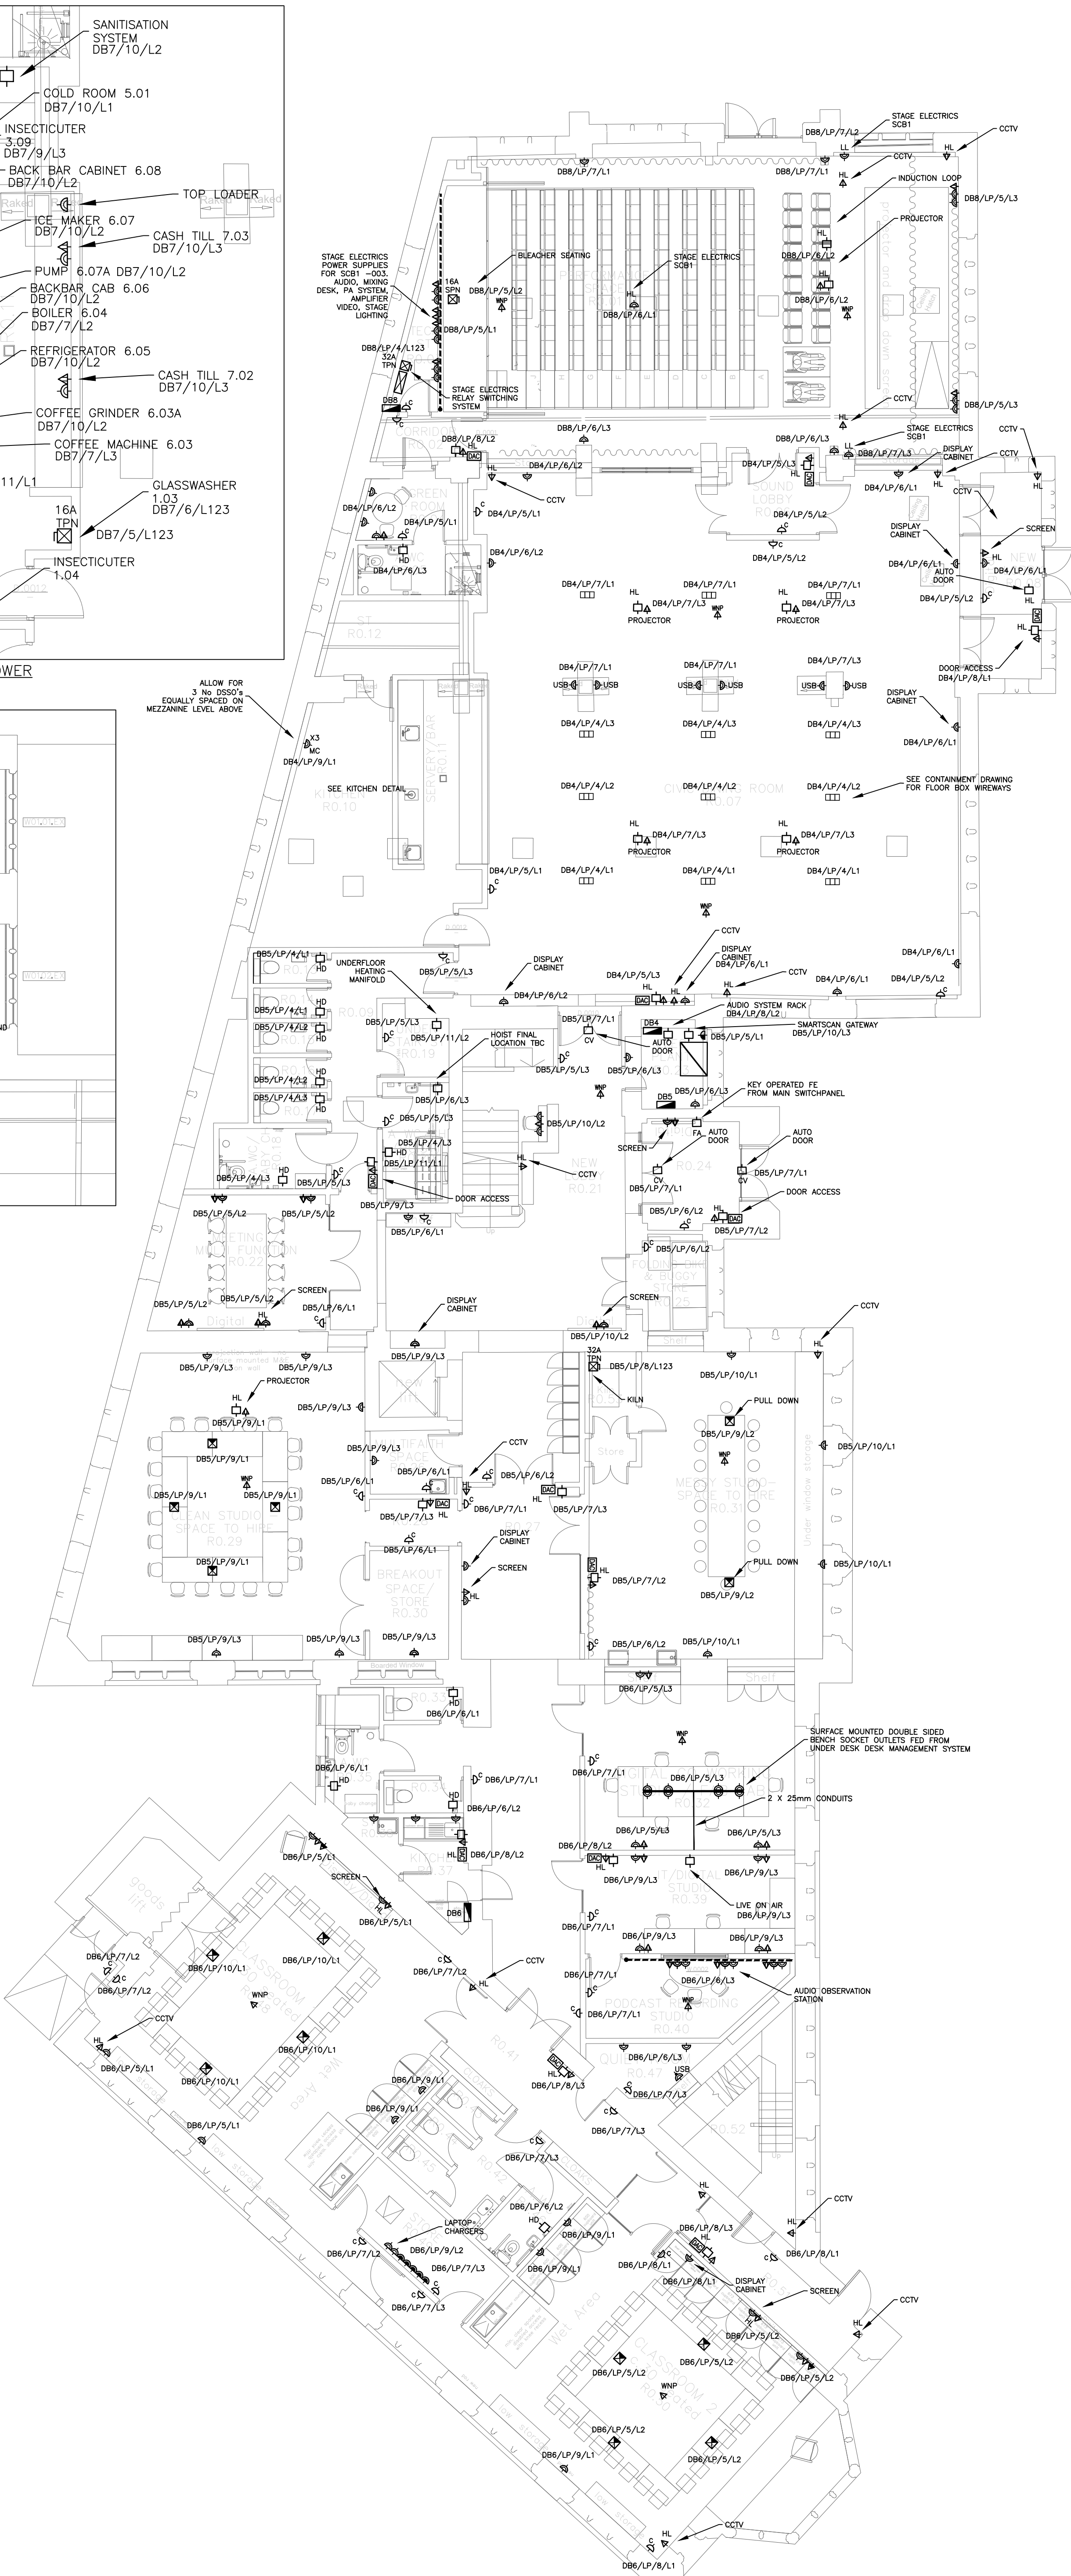

ALL DIMENSIONS ARE IN MILLIMETRES UNLESS OTHERWISE INDICATED.

DO NOT SCALE FROM THIS DRAWING. IF IN DOUBT ASK.

THIS DRAWING SHALL BE READ IN CONJUNCTION WITH THE PROJECT SPECIFICATION AND ALL OTHER PROJECT DOCUMENTATION.

SMALL POWER NOTES

- THIS DRAWING IS A **TENDER DESIGN** DRAWING ONLY.
- THE ELECTRICAL SUB-CONTRACTOR SHALL PREPARE HIS OWN CONSTRUCTION/WORKING DRAWINGS BASED UPON THIS AND OTHER ARCHITECTURAL AND STRUCTURAL ENGINEERING DRAWINGS (AVAILABLE FROM OTHERS).
- ALL PLANT AND EQUIPMENT SHALL BE INSTALLED IN ACCORDANCE WITH THE MANUFACTURERS INSTRUCTIONS.
- ALL INSTALLATIONS SHALL COMPLY WITH THE REQUIREMENTS OF BS7671 (IET WIRING REGULATIONS).

SMALL POWER LEGEND

- TPN 400A SECTION BOARD
- DISTRIBUTION BOARD
- DATA CABINET
- DOUBLE SWITCHED SOCKET OUTLET
- CLEANERS SWITCHED SOCKET OUTLET
- SWITCHED FUSED SPUR
- UN-SWITCHED FUSED SPUR
- SINGLE DATA OUTLET
- DUAL DATA OUTLET
- n DENOTES NUMBER OF WAYS
- HDMI OUTLET
- COMMANDO SOCKET OUTLET
- DOUBLE SWITCHED SOCKET OUTLET WITH TWIN USB
- TWIN USB SOCKET OUTLET
- SWITCHED ISOLATOR
- THREE COMPARTMENT DADO TRUNKING
- DADO DROP
- FLOOR BOX CONSISTING OF THE FOLLOWING
2 X DSSO 3 X DATA & 1 X HDMI
- DOOR ACCESS CONTROLLER
- HL HIGH LEVEL
- LL LOW LEVEL
- CV CEILING VOID
- WH WATER HEATER
- FR FRIDGE
- DW DSH WASHER
- HD HAND DRYER
- MC METAL CLAD
- WNP WIRELESS NETWORK POINT
- PULL DOWN SOCKETS & DATA CONSISTING OF 3 X SINGLE SOCKETS AND A TWIN DATA

T2	09.11.2023	TENDER ISSUE
T1	29.09.2023	TENDER ISSUE
P1	17.08.2023	STAGE 3 ISSUE
Revision	Date	Description

Client & Site
**YOUR TRUST
TOUCHSTONES
ROCHDALE**

Title
**PROPOSED SMALL POWER & DATA
LAYOUT**

GROUND FLOOR



Steven A. Hunt & Associates

Hangar 9, De Havilland Drive, Liverpool L24 8RN

T 0151 427 8009

W www.stevenhunt.com E info@stevenhunt.com

Scale: 1:100 Size: A1 Drawn: JH Chkd: SH

Drawing No. 4025-SHA-XX-00-DR-E-2000-S2-T2

Project Origin Zone Level File Type Role Number Suitability Rev:

TENDER