


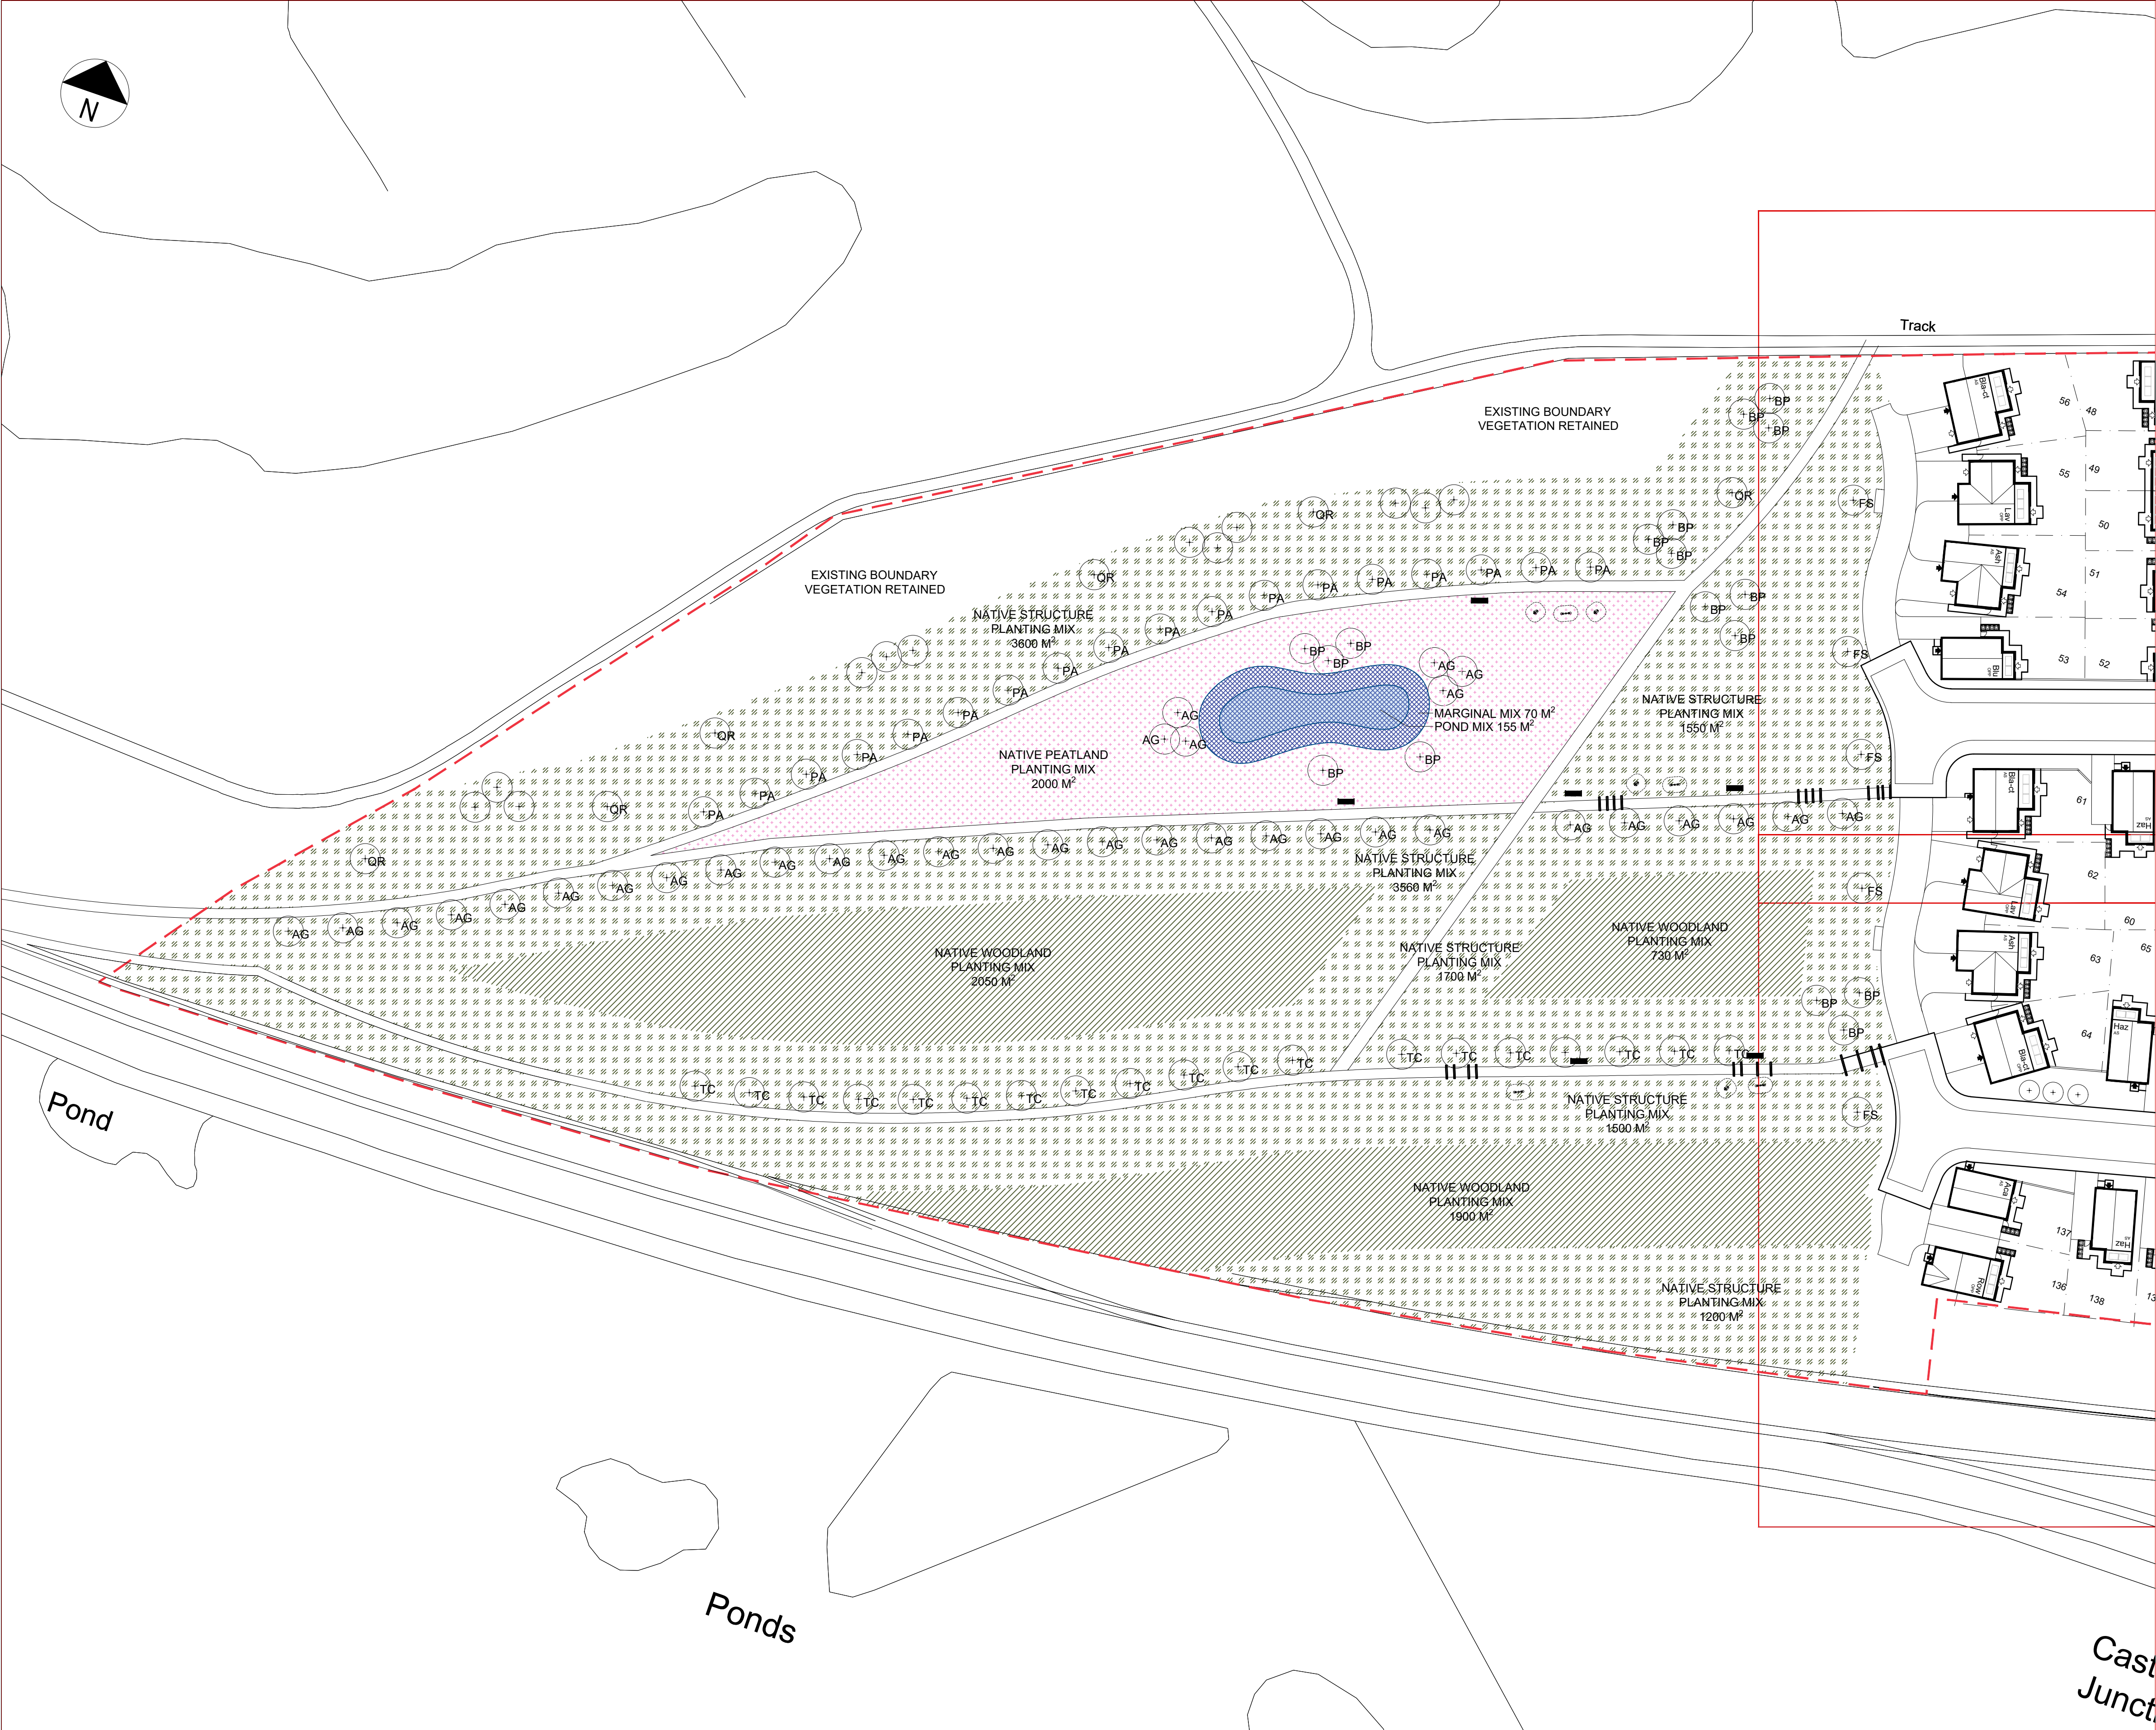

- KEY:
- PROPOSED SPECIMEN TREE SPECIES AS ANNOTATED REFER TO PLANT SCHEDULE FOR SPECIFICATION AND CODE
 - PROPOSED NATIVE WOODLAND PLANTING MIX TO BE PLANTED AT 1M CENTRES SEE PLANT SCHEDULE FOR SPECIES MIX AND NURSERY SIZES
 - PROPOSED NATIVE SCRUB PLANTING MIX TO BE PLANTED AT 1M CENTRES SEE PLANT SCHEDULE FOR SPECIES MIX AND NURSERY SIZES
 - PROPOSED SPECIES RICH LAWN TO PUBLIC OPEN SPACE TO BE SOWN WITH MIX 'PRO FLORA 3 - DAMP SOILS FROM DLF OR SIMILAR APPROVED SOWING RATE 5 G/M² IN ACCORDNACE WITH DLF RECOMMENDATIONS
 - PROPOSED NATIVE PEATLAND PLANTING MIX AREA TO BE SEEDED WITH HEATHLAND SOILS GRASS SEED MIX FROM 'SWS' AND THEN OVER PLANTED WITH THE PEATLAND PLUG MIX SEE PLANT SCHEDULE FOR SPECIES MIX AND NURSERY SIZES
 - PROPOSED MARGINAL SEED MIX TO BE SOWN WITH MIX 'PRO FLORA 12 - MARGIN FROM DLF OR SIMILAR APPROVED SOWING RATE 5 G/M² IN ACCORDNACE WITH DLF RECOMMENDATIONS
 - PROPOSED POND PLANTING MIX TO BE PLANTED WITH 3 X 'EXTRA LARGE NATIVE POND COLLECTION' SUPPLIED BY 'PUDDLE PLANTS.COM' OR SIMILAR APPROVED MIX TO BE PLANTED IN LINE WITH SUPPLIERS RECOMMENDATIONS

- GENERAL NOTE:
- ANY FAILED TREES OR SHRUBS SHALL BE REPLACED WITHIN THE NEXT PLANTING SEASON WITH TREES OR SHRUBS OF SIMILAR SIZE AND SPECIES TO THOSE ORIGINALLY PLANTED.



Squareyard

Landscape Architecture - Urban Design - Masterplanning

Email - studio@yd2.co.uk
Web - www.yd2.co.uk
Tel - 07514 281 452

Address:
Suite 10 - Hardman Business Centre,
New Hall Hey Road,
Rossendale

- GENERAL NOTES:
- DIMENSIONS GOVERN
 - ALL DIMENSIONS ARE IN MILLIMETERS UNLESS NOTED OTHERWISE ON THE DRAWINGS
 - ALL DIMENSIONS SHALL BE VERIFIED ON SITE PRIOR TO ANY CONSTRUCTION
 - YD2 SHALL BE NOTIFIED OF ANY DISCREPANCIES

DRAWING NOTES:					
(-)	FIRST ISSUE - ISSUED FOR PLANNING APPLICATION	MG	AV	02/07/2024	
REV	DESCRIPTION	DRAWN	CHECKED	DATE	

PROJECT TITLE

CASTLETON SIDINGS
ROCHDALE

DRAWING TITLE

PUBLIC OPEN SPACE PLANTING PLAN
SHEET 1 OF 2

PROJECT NUMBER
YD2_22_015

DRAWING No.
YD2_CS_LP201

SCALE @ A1
1:500

DATE
JUN 2024

REVISION
(-)