


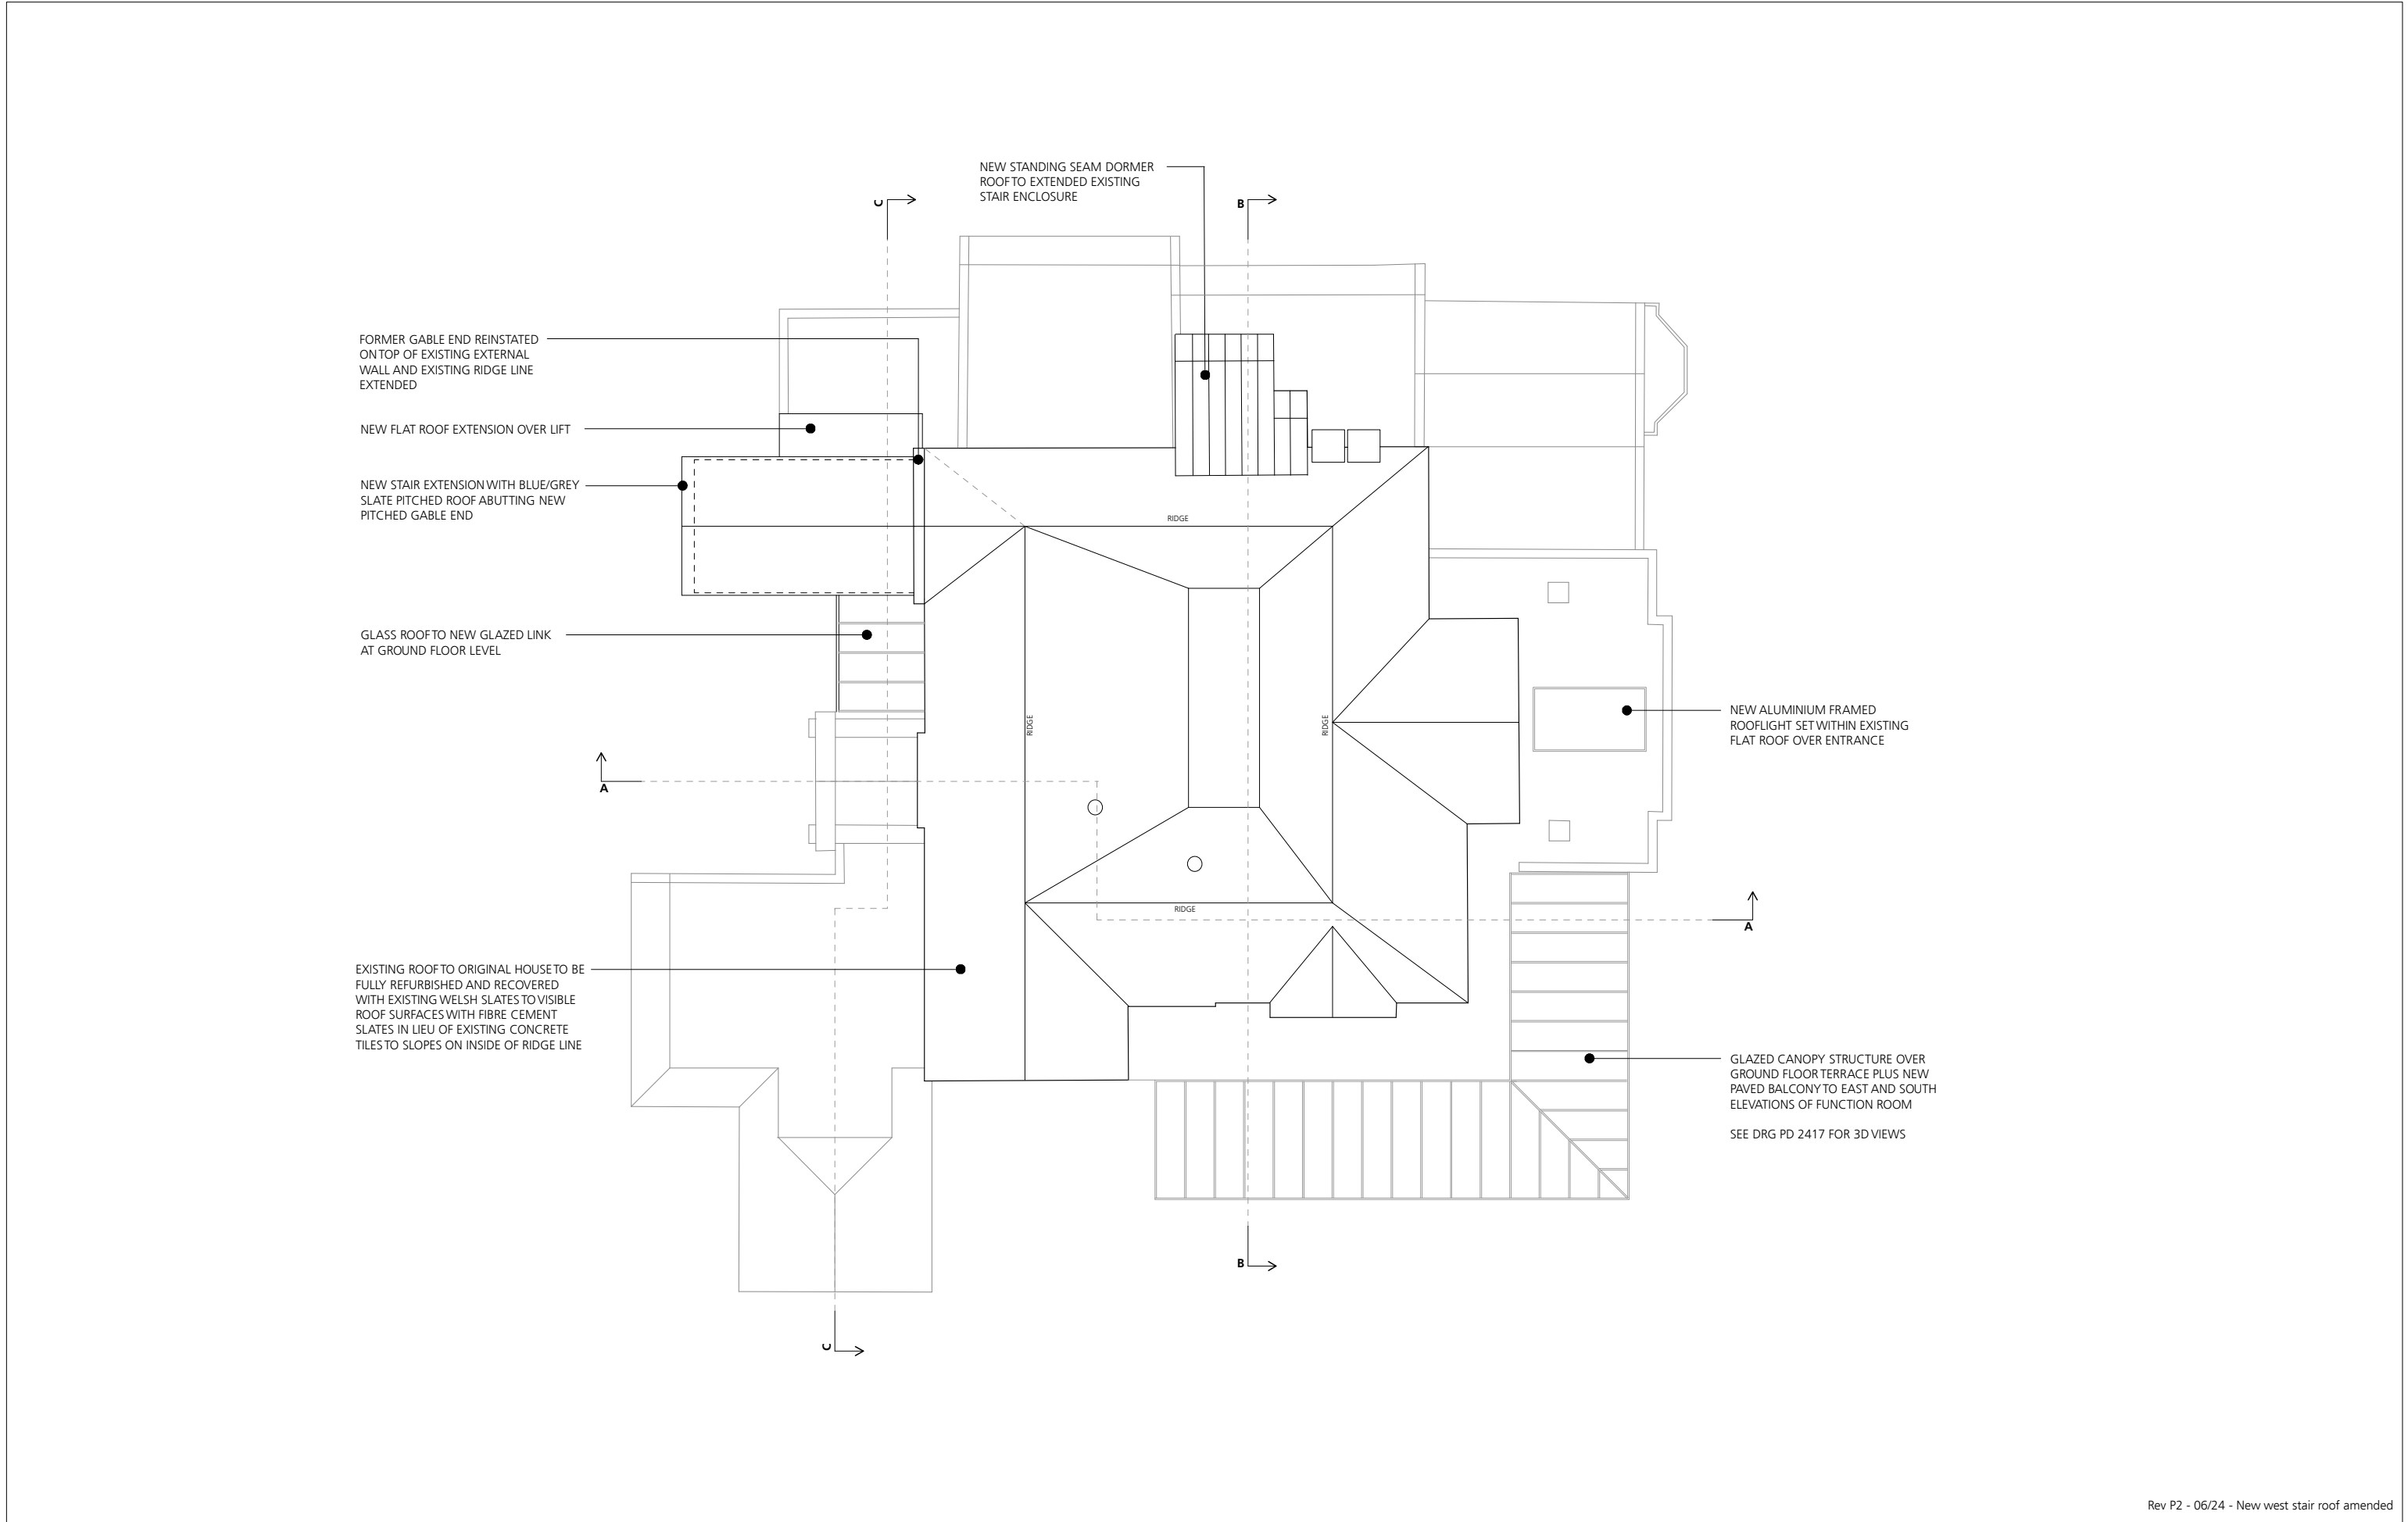

Rev P2 - 06/24 - New west stair roof amended