


GENERAL NOTES

1. THIS DRAWING IS THE COPYRIGHT OF CUDD BENTLEY AND MUST NOT BE REPRODUCED, COPIED OR USED WITHOUT CUDD BENTLEY'S CONSULTING CONSENT.
2. THIS DRAWING SHOULD BE READ IN CONJUNCTION WITH ALL CUDD BENTLEY DRAWINGS, SCHEDULES AND SPECIFICATIONS.
3. DO NOT SCALE FROM THIS DRAWING.
4. ALL DIMENSIONS AND LEVELS ARE IN MILLIMETRES UNLESS NOTED OTHERWISE.
5. ALL PLANT, MATERIALS AND EQUIPMENT TO BE INSTALLED STRICTLY IN ACCORDANCE WITH MANUFACTURERS' RECOMMENDATIONS.
6. ANY DISCREPANCY IS TO BE REFERRED TO CUDD BENTLEY CONSULTING.
7. ALL DIMENSIONS TO BE CHECKED AND VERIFIED ON SITE PRIOR TO THE COMMENCEMENT OF WORKS.
8. ALL PART NUMBERS SHALL BE VERIFIED BY THE CONTRACTOR.
9. THIS DRAWING IS TO BE READ IN CONJUNCTION AND COORDINATED WITH ALL OTHER DESIGN TEAM PROJECT DRAWINGS, SCHEDULES AND SPECIFICATIONS.

LEGEND

- GAS MAIN - EXISTING
- GAS MAIN - PROPOSED
- GAS METER

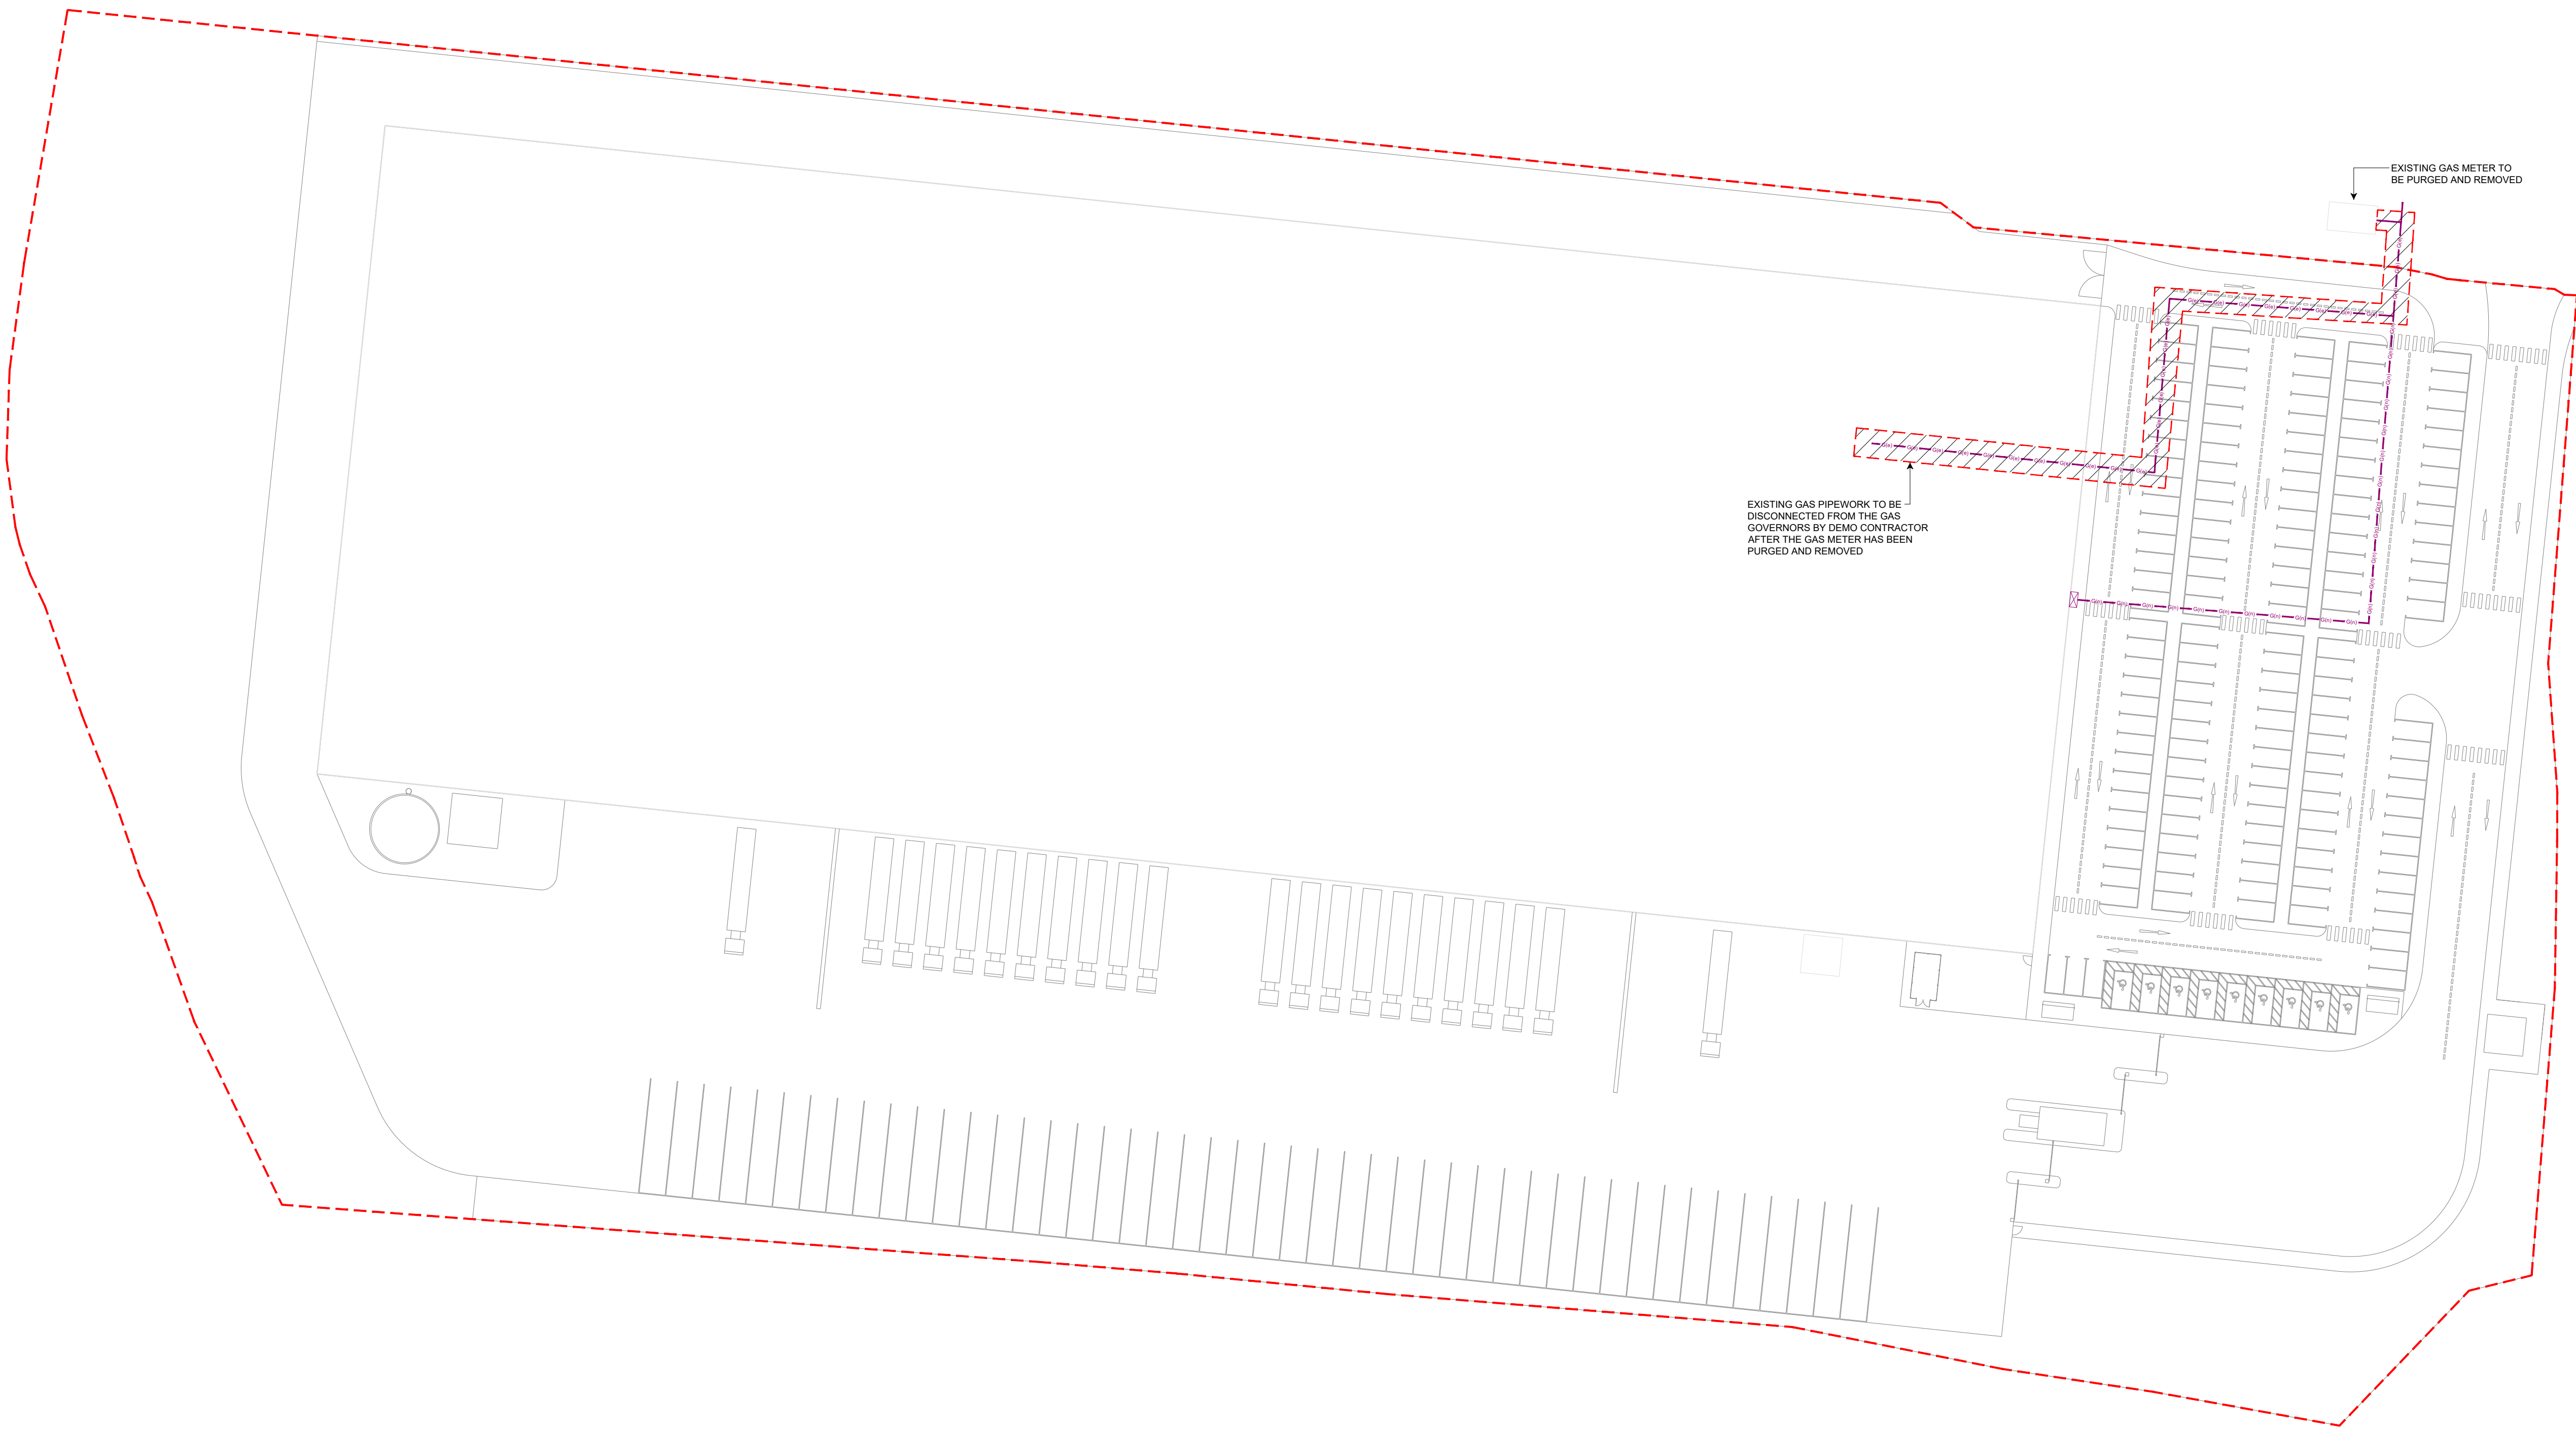

REV	DESCRIPTION	NO	BY	IN	DATE
Revised	Description	Drawn By	Engineer	Approved	Date



www.cuddbentley.co.uk

Cudd Bentley Consulting Ltd Arkland House Chapel Lane Barnet SN6 7UD	Cudd Bentley Consulting Ltd Regus, Central Business Square Valley Business Park Solihull, West Midlands B37 8AD	Cudd Bentley Consulting Ltd 12 Sparrows Street London W1C 7AB
--	---	--

(t) 01344 62 8821 (e) info@cuddbentley.co.uk	(t) 021 711 4452 (e) info@cuddbentley.co.uk	(t) 0202 302 6446 (e) info@cuddbentley.co.uk
---	--	---

PRELIMINARY

Client

CHANCERYGATE

Project/Site Location

WATERFOLD BUSINESS PARK

Drawing Title

EXISTING & PROPOSED EXTERNAL
GAS SERVICES LAYOUT

Scale	Size	Drawn By	Engineer	Approved	Date
1:500	A0	RJ	RJ	RD	Aug'23
Drawing Reference					Revision
6473-CBC-00-XX-DR-U-96001-3					P01

