
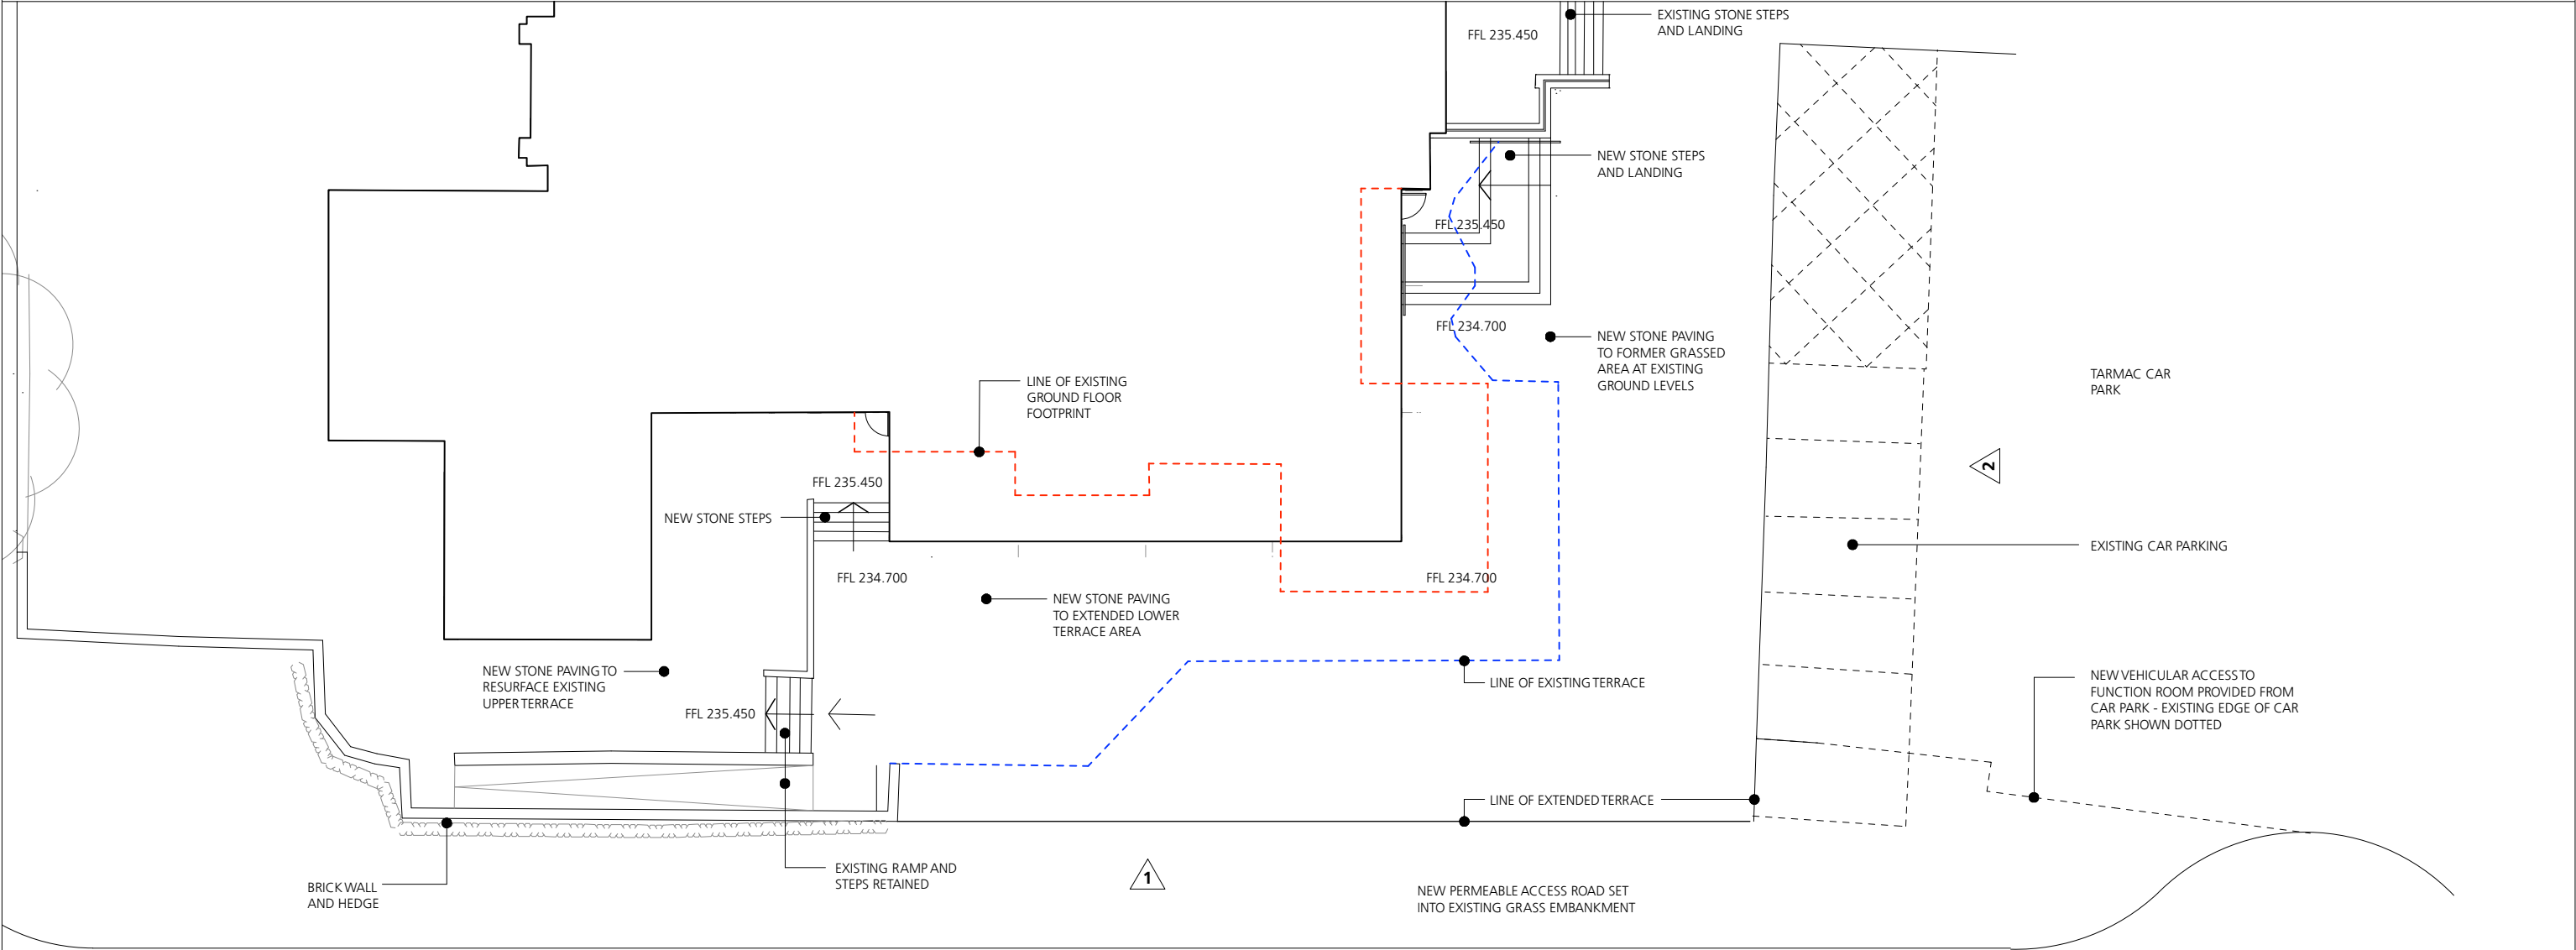


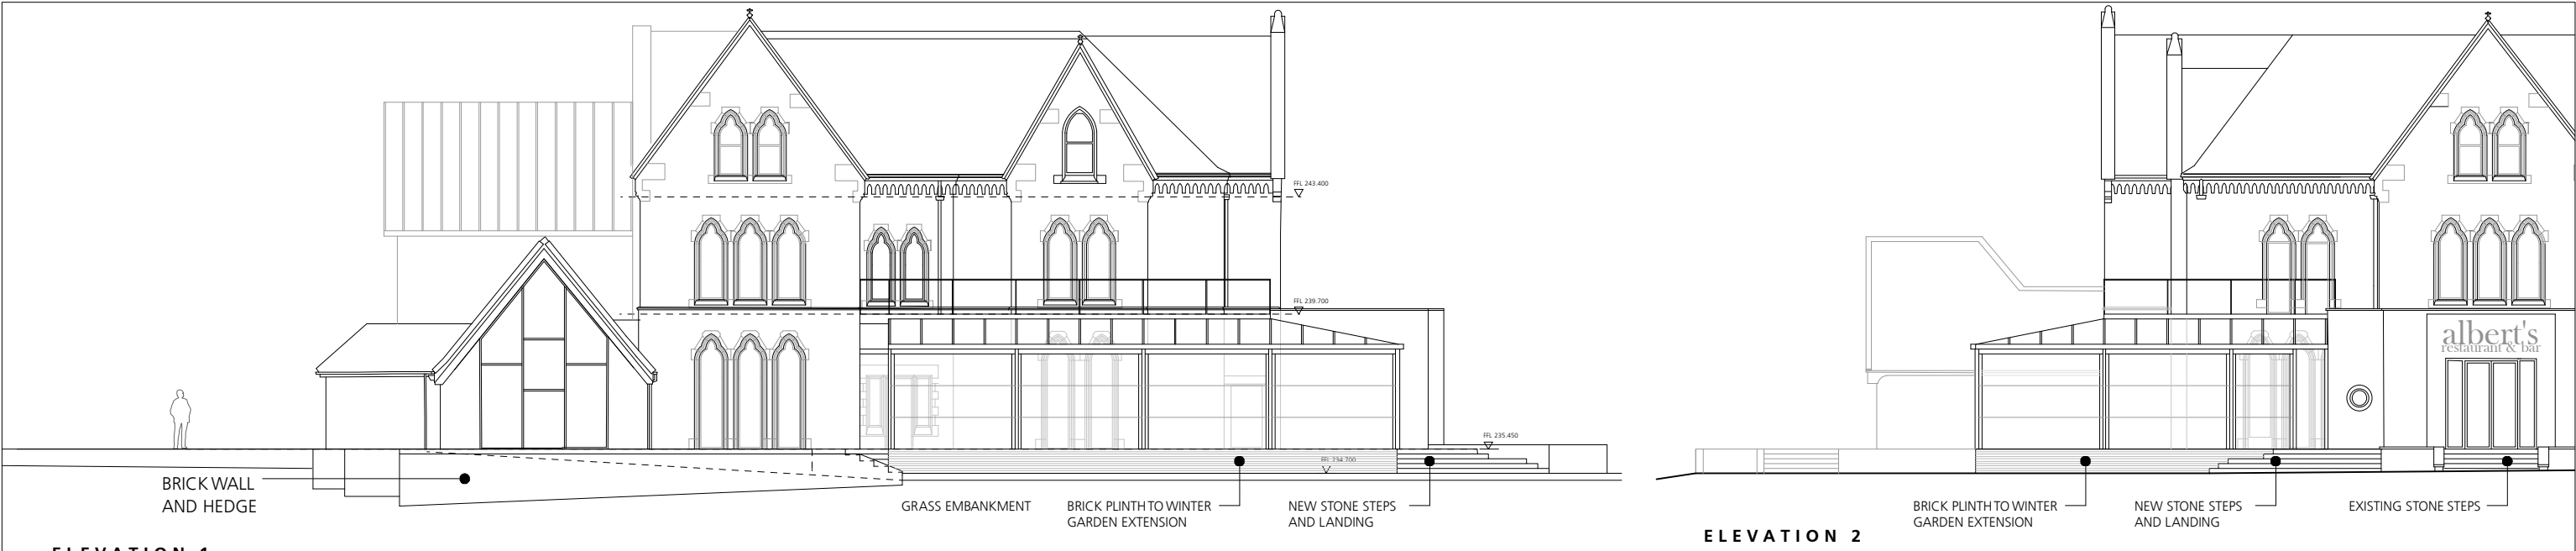

PLAN