


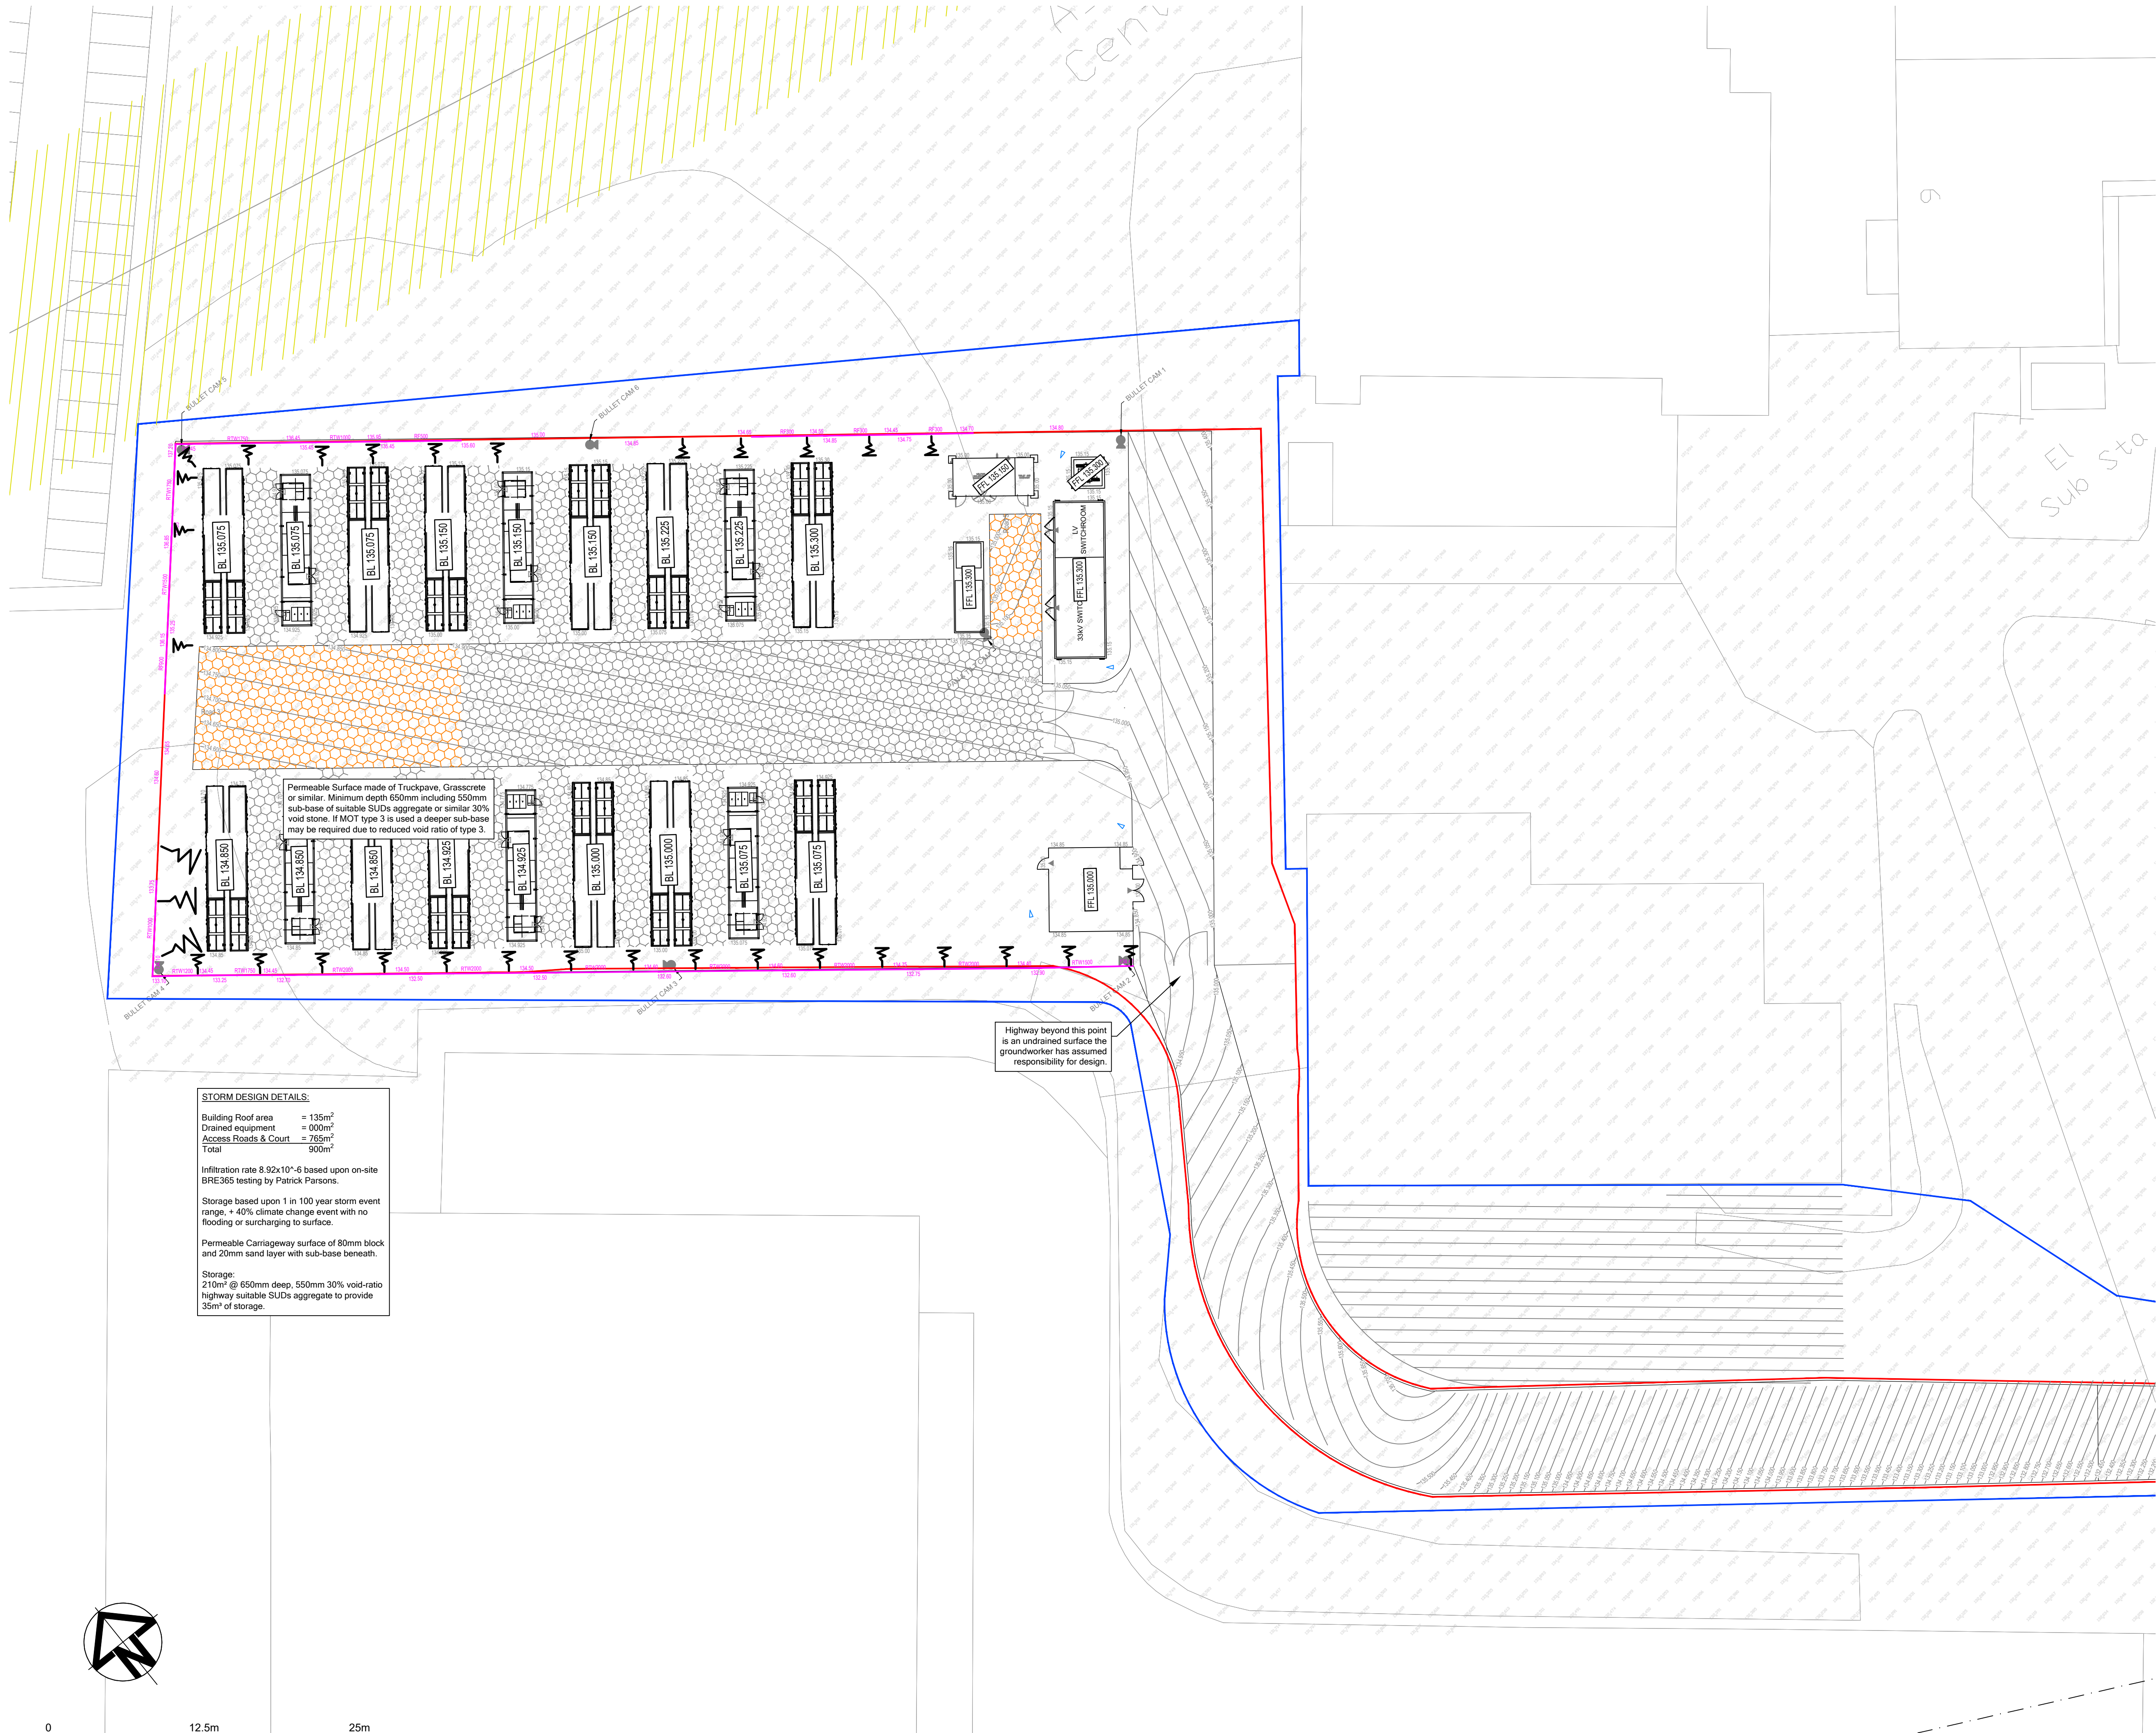

GENERAL NOTES

- 1.1. THIS DRAWING IS COPYRIGHT AND SHOULD NOT BE REPRODUCED IN WHOLE OR PART WITHOUT THE WRITTEN CONSENT OF PATRICK PARSONS LTD.
- 1.2. DO NOT SCALE FROM THIS DRAWING.
- 1.3. ALL DIMENSIONS TO BE CHECKED ON SITE AND CO-ORDINATE WITH RELEVANT ARCHITECT'S DRAWINGS. ANY DISCREPANCIES TO BE REPORTED TO ENGINEER PRIOR TO CONSTRUCTION.
- 1.4. ALL DIMENSIONS IN mm UNLESS NOTED OTHERWISE.
- 1.5. ALL LEVELS IN METERS
- 1.6. STRUCTURAL SIZES HEREON SHALL NOT BE MODIFIED WITHOUT THE WRITTEN APPROVAL OF THE ENGINEER.
- 1.7. THIS DRAWING IS TO BE READ IN CONJUNCTION WITH ALL RELEVANT ENGINEERS DRAWINGS & SPECIFICATIONS.

LEGEND

- SITE BOUNDARY**
- PRIVATE FOUL SEWER**
- PRIVATE FOUL INSPECTION CHAMBER**
- PRIVATE SURFACE SEWER**
- PRIVATE SURFACE INSPECTION CHAMBER**
- PRIVATE SURFACE MANHOLE**
- PRIVATE DRAINAGE CHANNEL**
- DIF** **PERMAVOID DIFFUSER**
- RE** **PRIVATE RODDING EYE**

- PERMEABLE SURFACE**
TRUCKPAVE/GRASSCRETE
650mm MINIMUM DEPTH
- PERMEABLE SURFACE**
TRUCKPAVE/GRASSCRETE
DEPTH CBR DEPENDANT
- INDICATIVE STAND-OFF FROM**
PYLON TO BE CONFIRMED BY
ENERGY SPECIALIST

P5	Optional highway drain run removed at client request. Amended access notes and increased grasscrete surface.
	RGM 24.05.24
P4	Amended to infiltration only system within site. New permeable surface to store surface water and discharge to ground. Optional highway drain run retained.
	RGM 10.04.24
P3	Relocated att. tank & FCC to side position beneath building at client request. Added structural engineer note.
	RGM 08.03.24
P2	Removed Cess tank at client request. Relocated att. tank & FCC to P0 position. Removed optional Batts.
	RGM 06.03.24
P1	Revised to suit new layout. Amended surface water and FCC position to suit
	RGM 06.03.24
P0	Preliminary Issue
	RGM 20.12.23
REVISION NOTE/COMMENT	
REV.	DRW BY DATE CCK BY DATE APP BY DATE



34 Candler Mews
Amyand Park Road
Twickenham
TW1 3JF
United Kingdom
T. +44 (0)208 538 9555
E. info@patrickparsons.co.uk
W. www.patrikparsons.co.uk

Client
ADV 003 Ltd

Project
ROYLE BARN ROAD
ROCHDALE

Drawing
EXTERNAL WORKS
DRAINAGE STRATEGY

Drawn RGM	Date Dec 23
Patrick Parsons Project No. 12090	Scale @ A1 1:250m
Status Description REVIEW & COMMENT	Status S3
Drawing No. (project-ordinator-volume-level-type-role-number) ROY-PPC-00-XX-DR-C-0211	Revision P5