
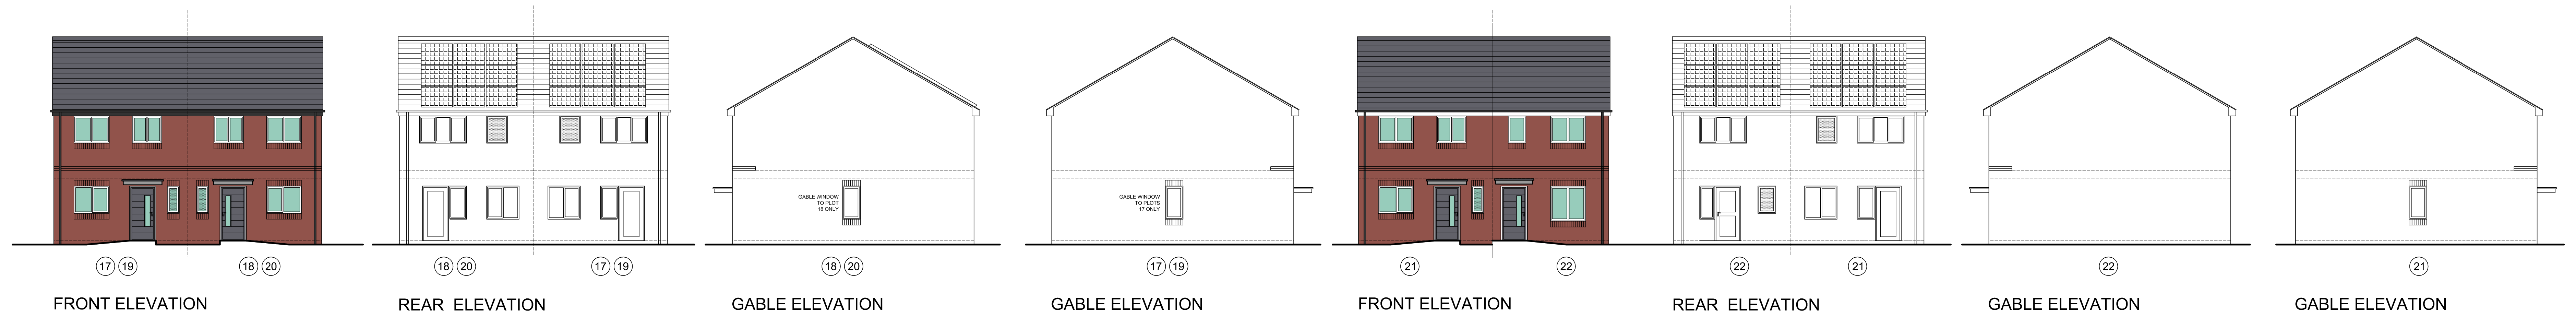
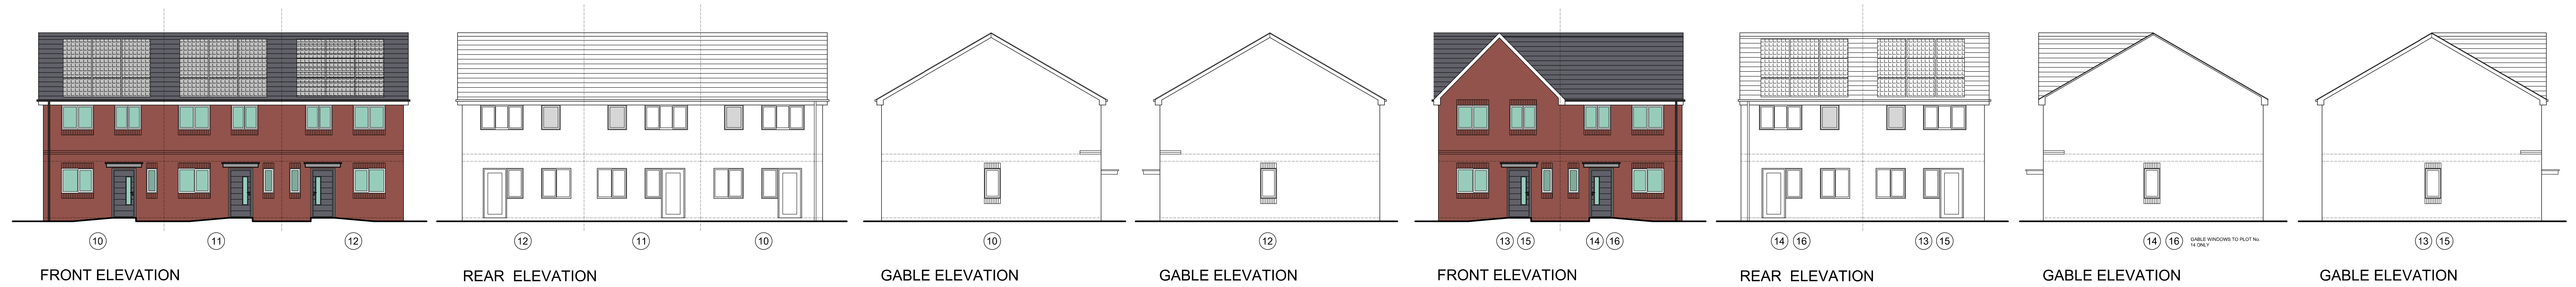


PROPOSED RESIDENTIAL DEVELOPMENT AT GREENHILL ROAD, MIDDLETON

MATERIAL SCHEDULE

- 1 RED MULTI FACING BRICK
- 2 GREY CONCRETE INTERLOCKING ROOF TILES
- 3 WHITE UPVC WINDOWS
- 4 BLACK COMPOSITE HIGH SECURITY DOORSET
- 5 WHITE UPVC FASCIAS AND SOFFITS
- 6 BLACK UPVC RAINWATER GOODS
- 7 GREY / WHITE GRP CANOPY
- 8 CONTRASTING BRICKWORK BAND

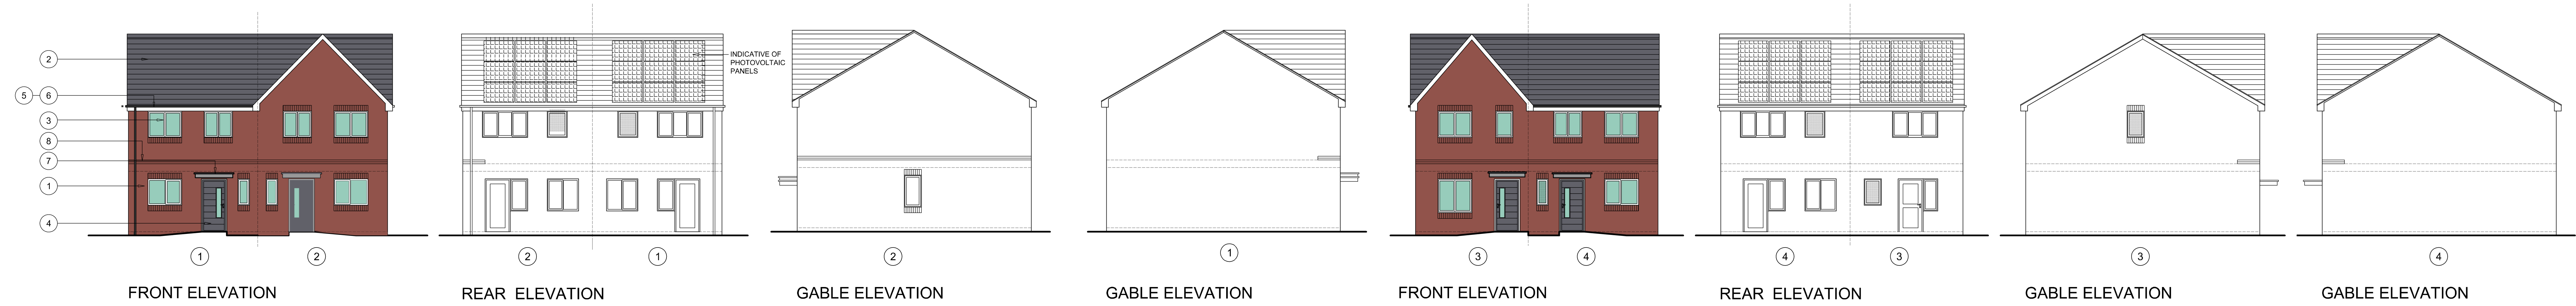

ELEVATIONS Scale 1:100


[illegible]

nicol thomas
architects project managers construction cost consultants CDM
co-ordinators
Registered in England and Wales, Reg No. 2140639
Quality Assured to BS EN ISO 9001:1994 Certificate Number GB 4723

Heyside House Blackshaw Lane Heyside Royton Oldham OL2 6NS
01706 290088 01706 290099 oldham@nicolthomas.com

Also at Birmingham (Registered office)

Do not scale from this drawing. All dimensions must be checked and verified before preparing production drawings or commencing works. This drawing and its design is the copyright of Nicol Thomas Ltd and may not be reproduced in any form whatsoever without their prior express written consent.

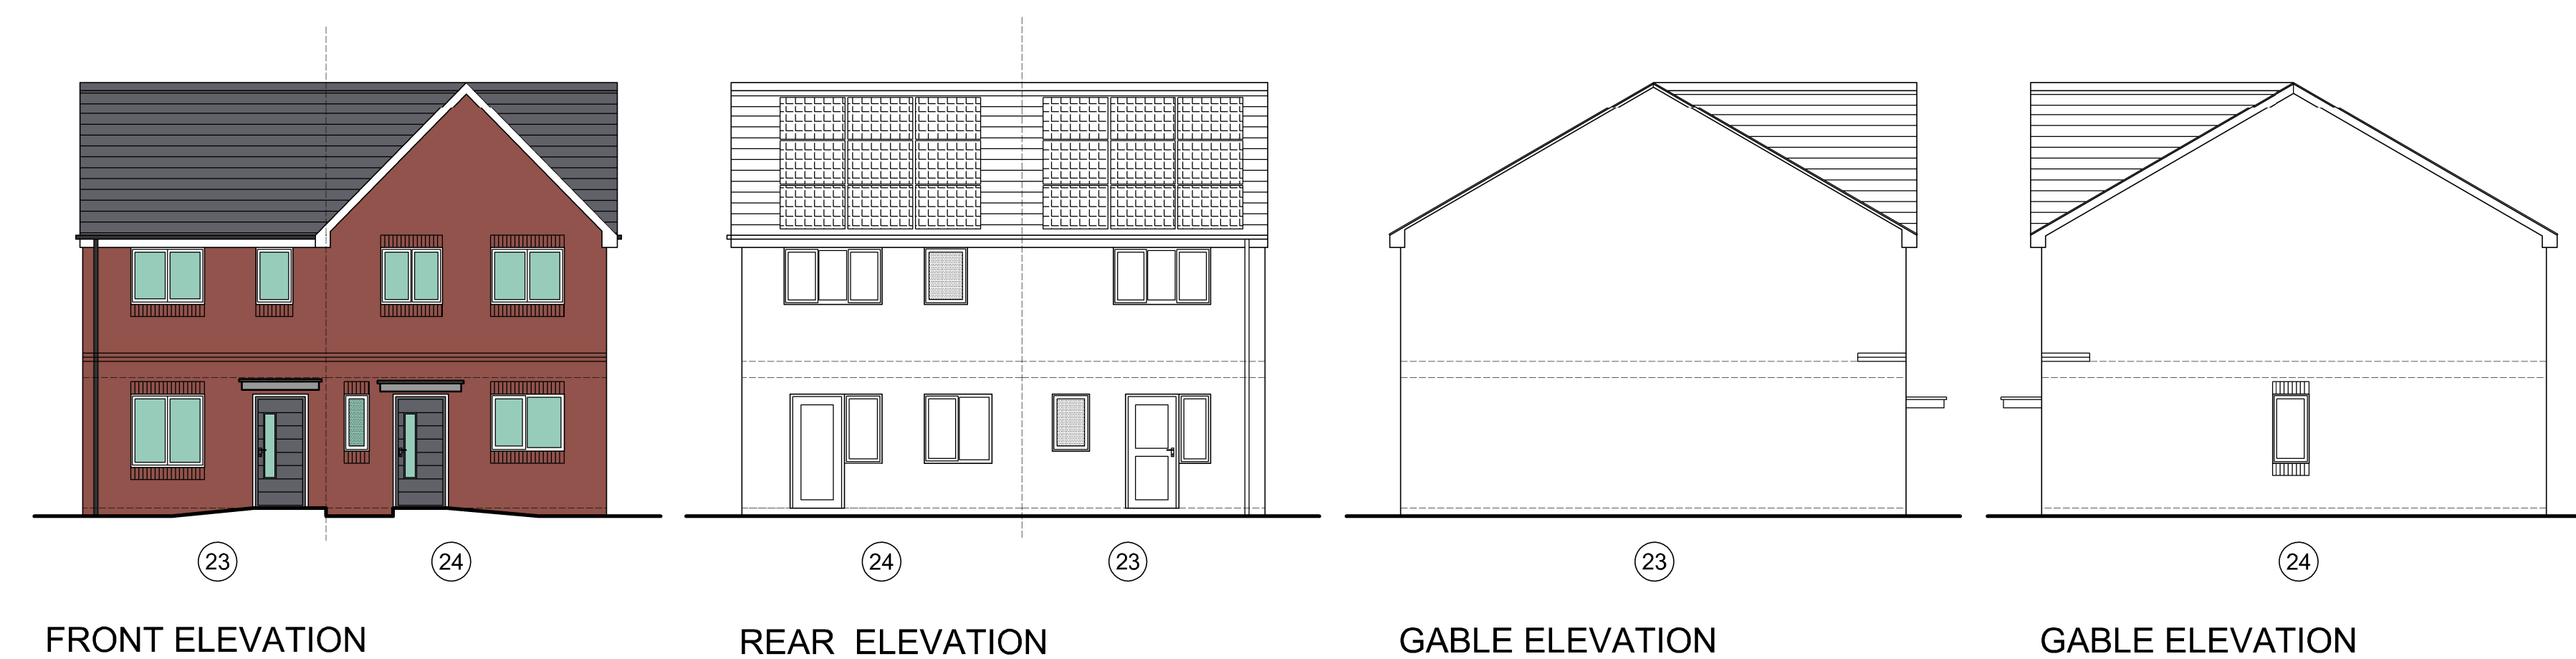

nicolthomas

Client:		J WALKER HOMES	
Job:		GREENHILL ROAD, MIDDLETON	
Drawing title:		PROPOSED ELEVATIONS	
Drawing Number: (Job number)	M4996.PL.03		Revision: A
Scale:	1:100 @ A0		
Date:	July 2023		
Drawn by/ checked by:	S		