


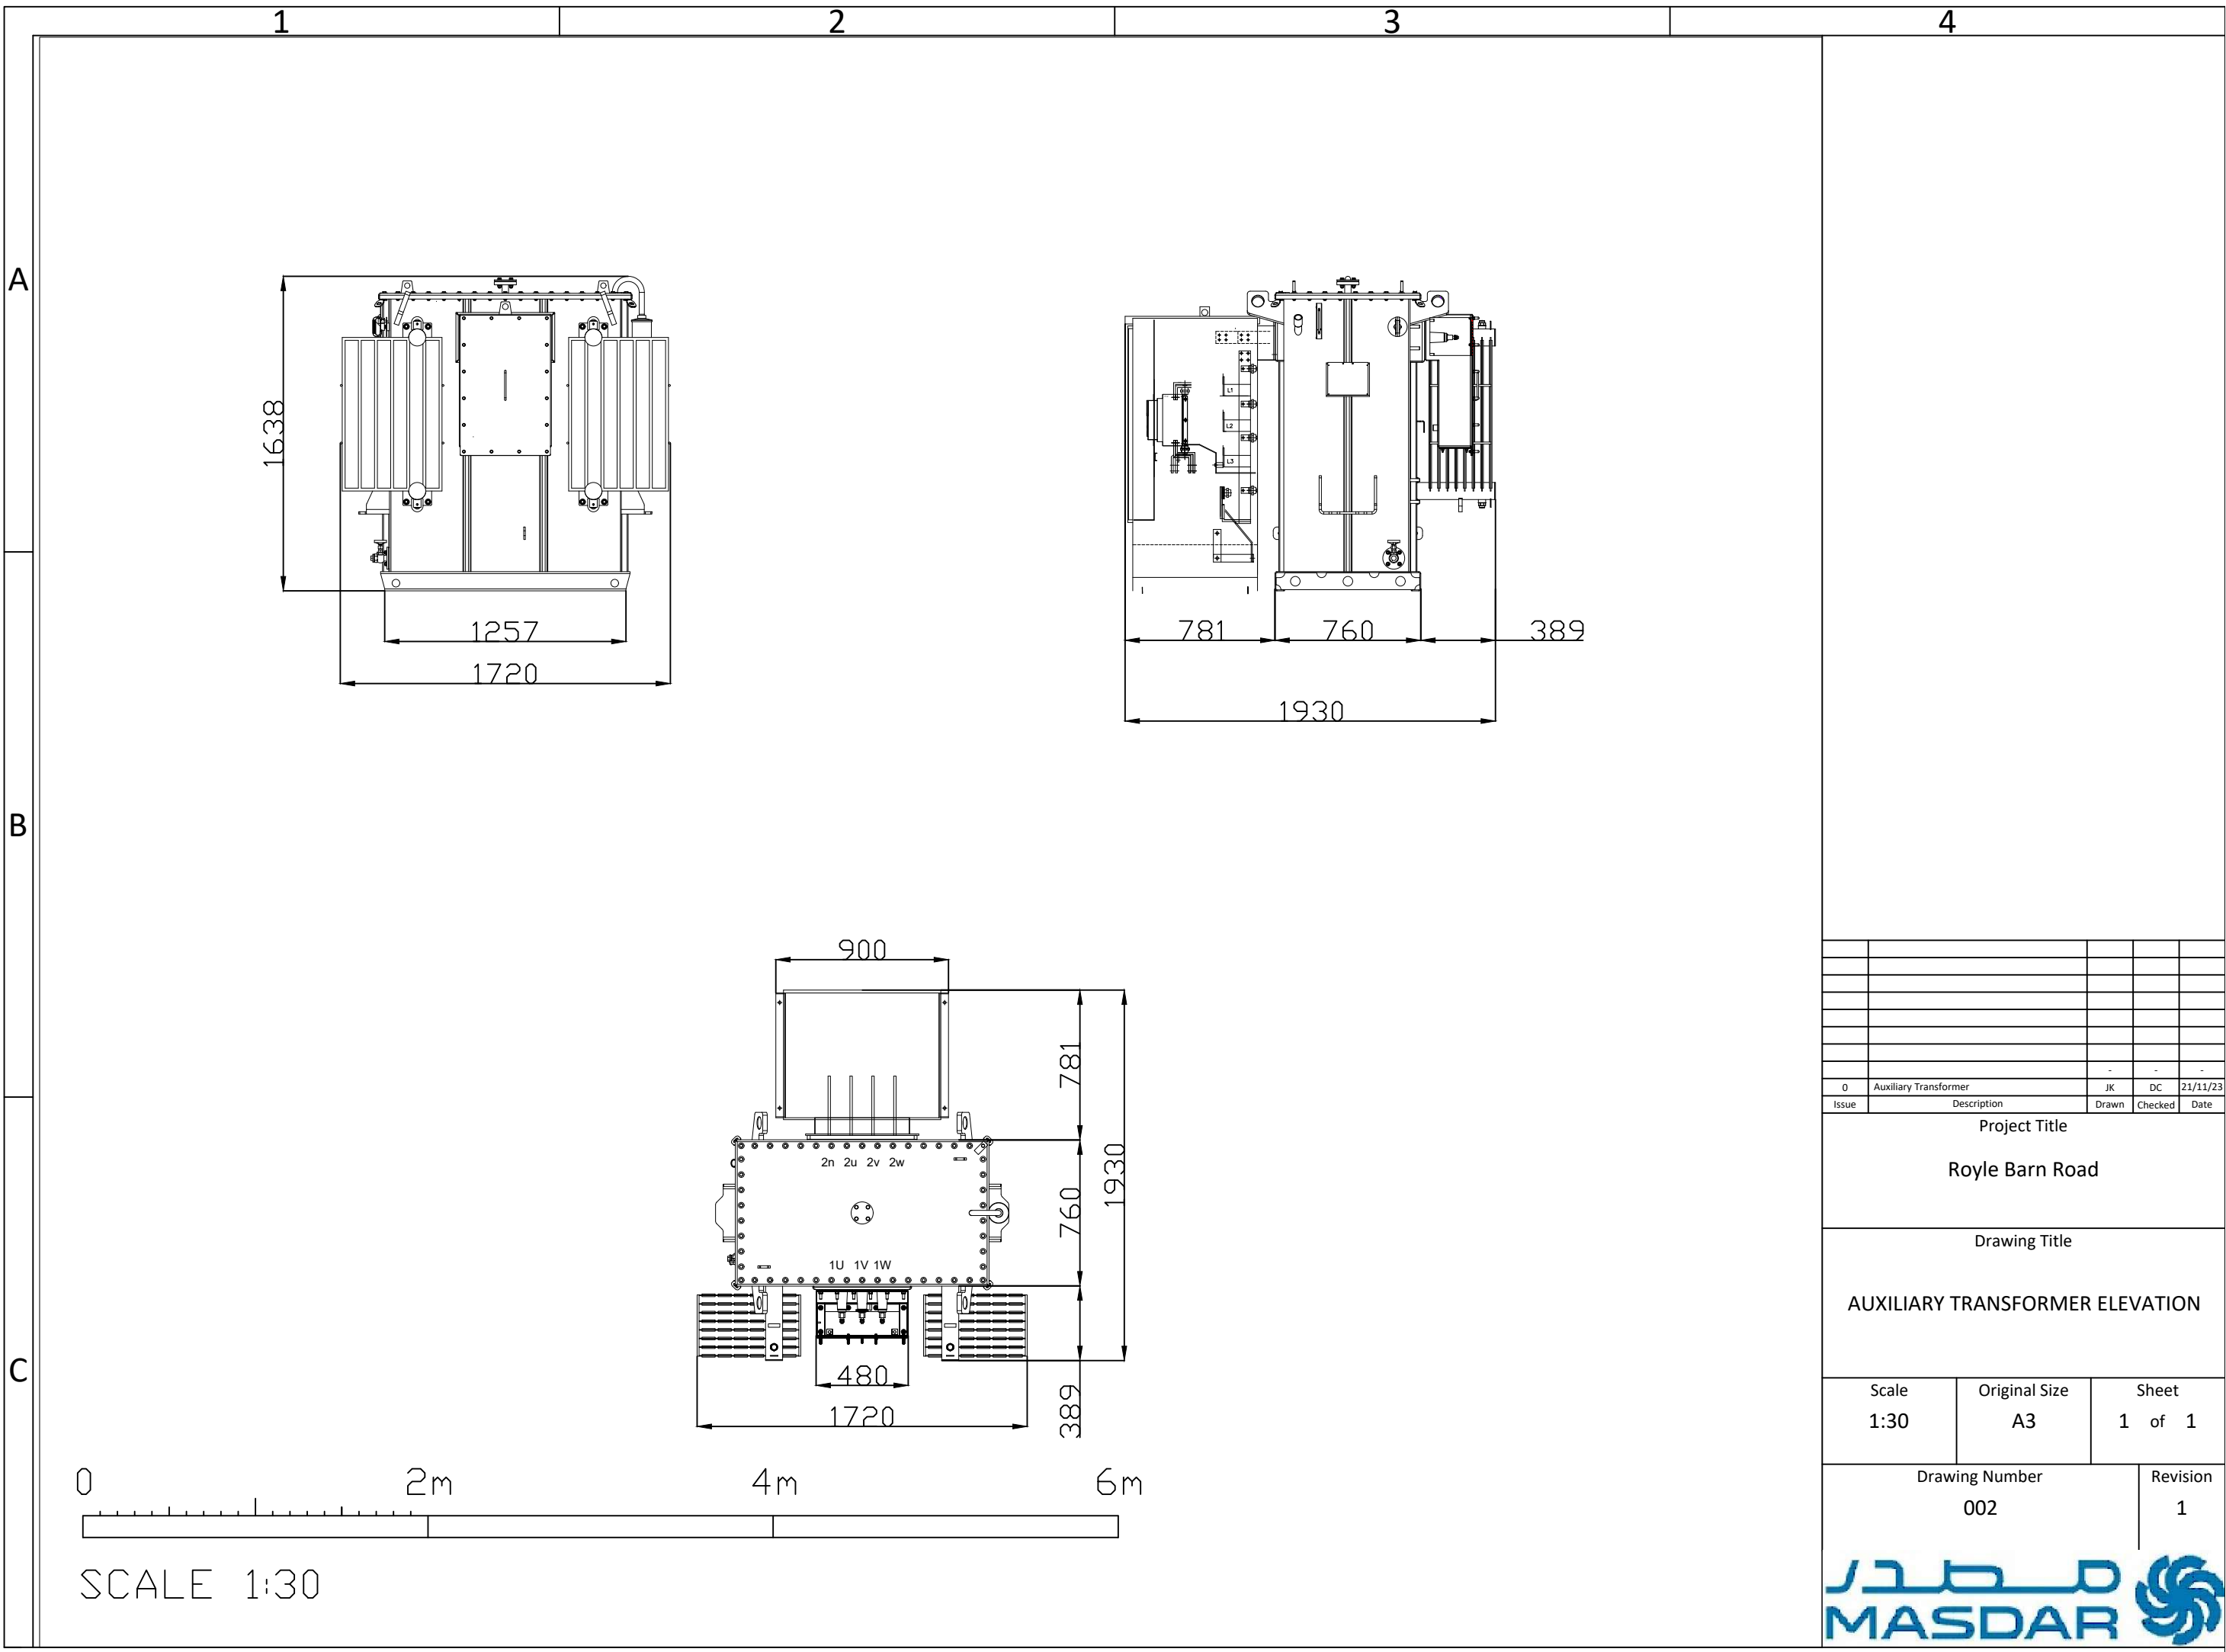

0	Auxiliary Transformer	-	-	-
Issue	Description	Drawn	Checked	Date

Project Title		
Royle Barn Road		
Drawing Title		
AUXILIARY TRANSFORMER ELEVATION		
Scale	Original Size	Sheet
1:30	A3	1 of 1
Drawing Number		Revision
002		1

مصدر

MASDAR