


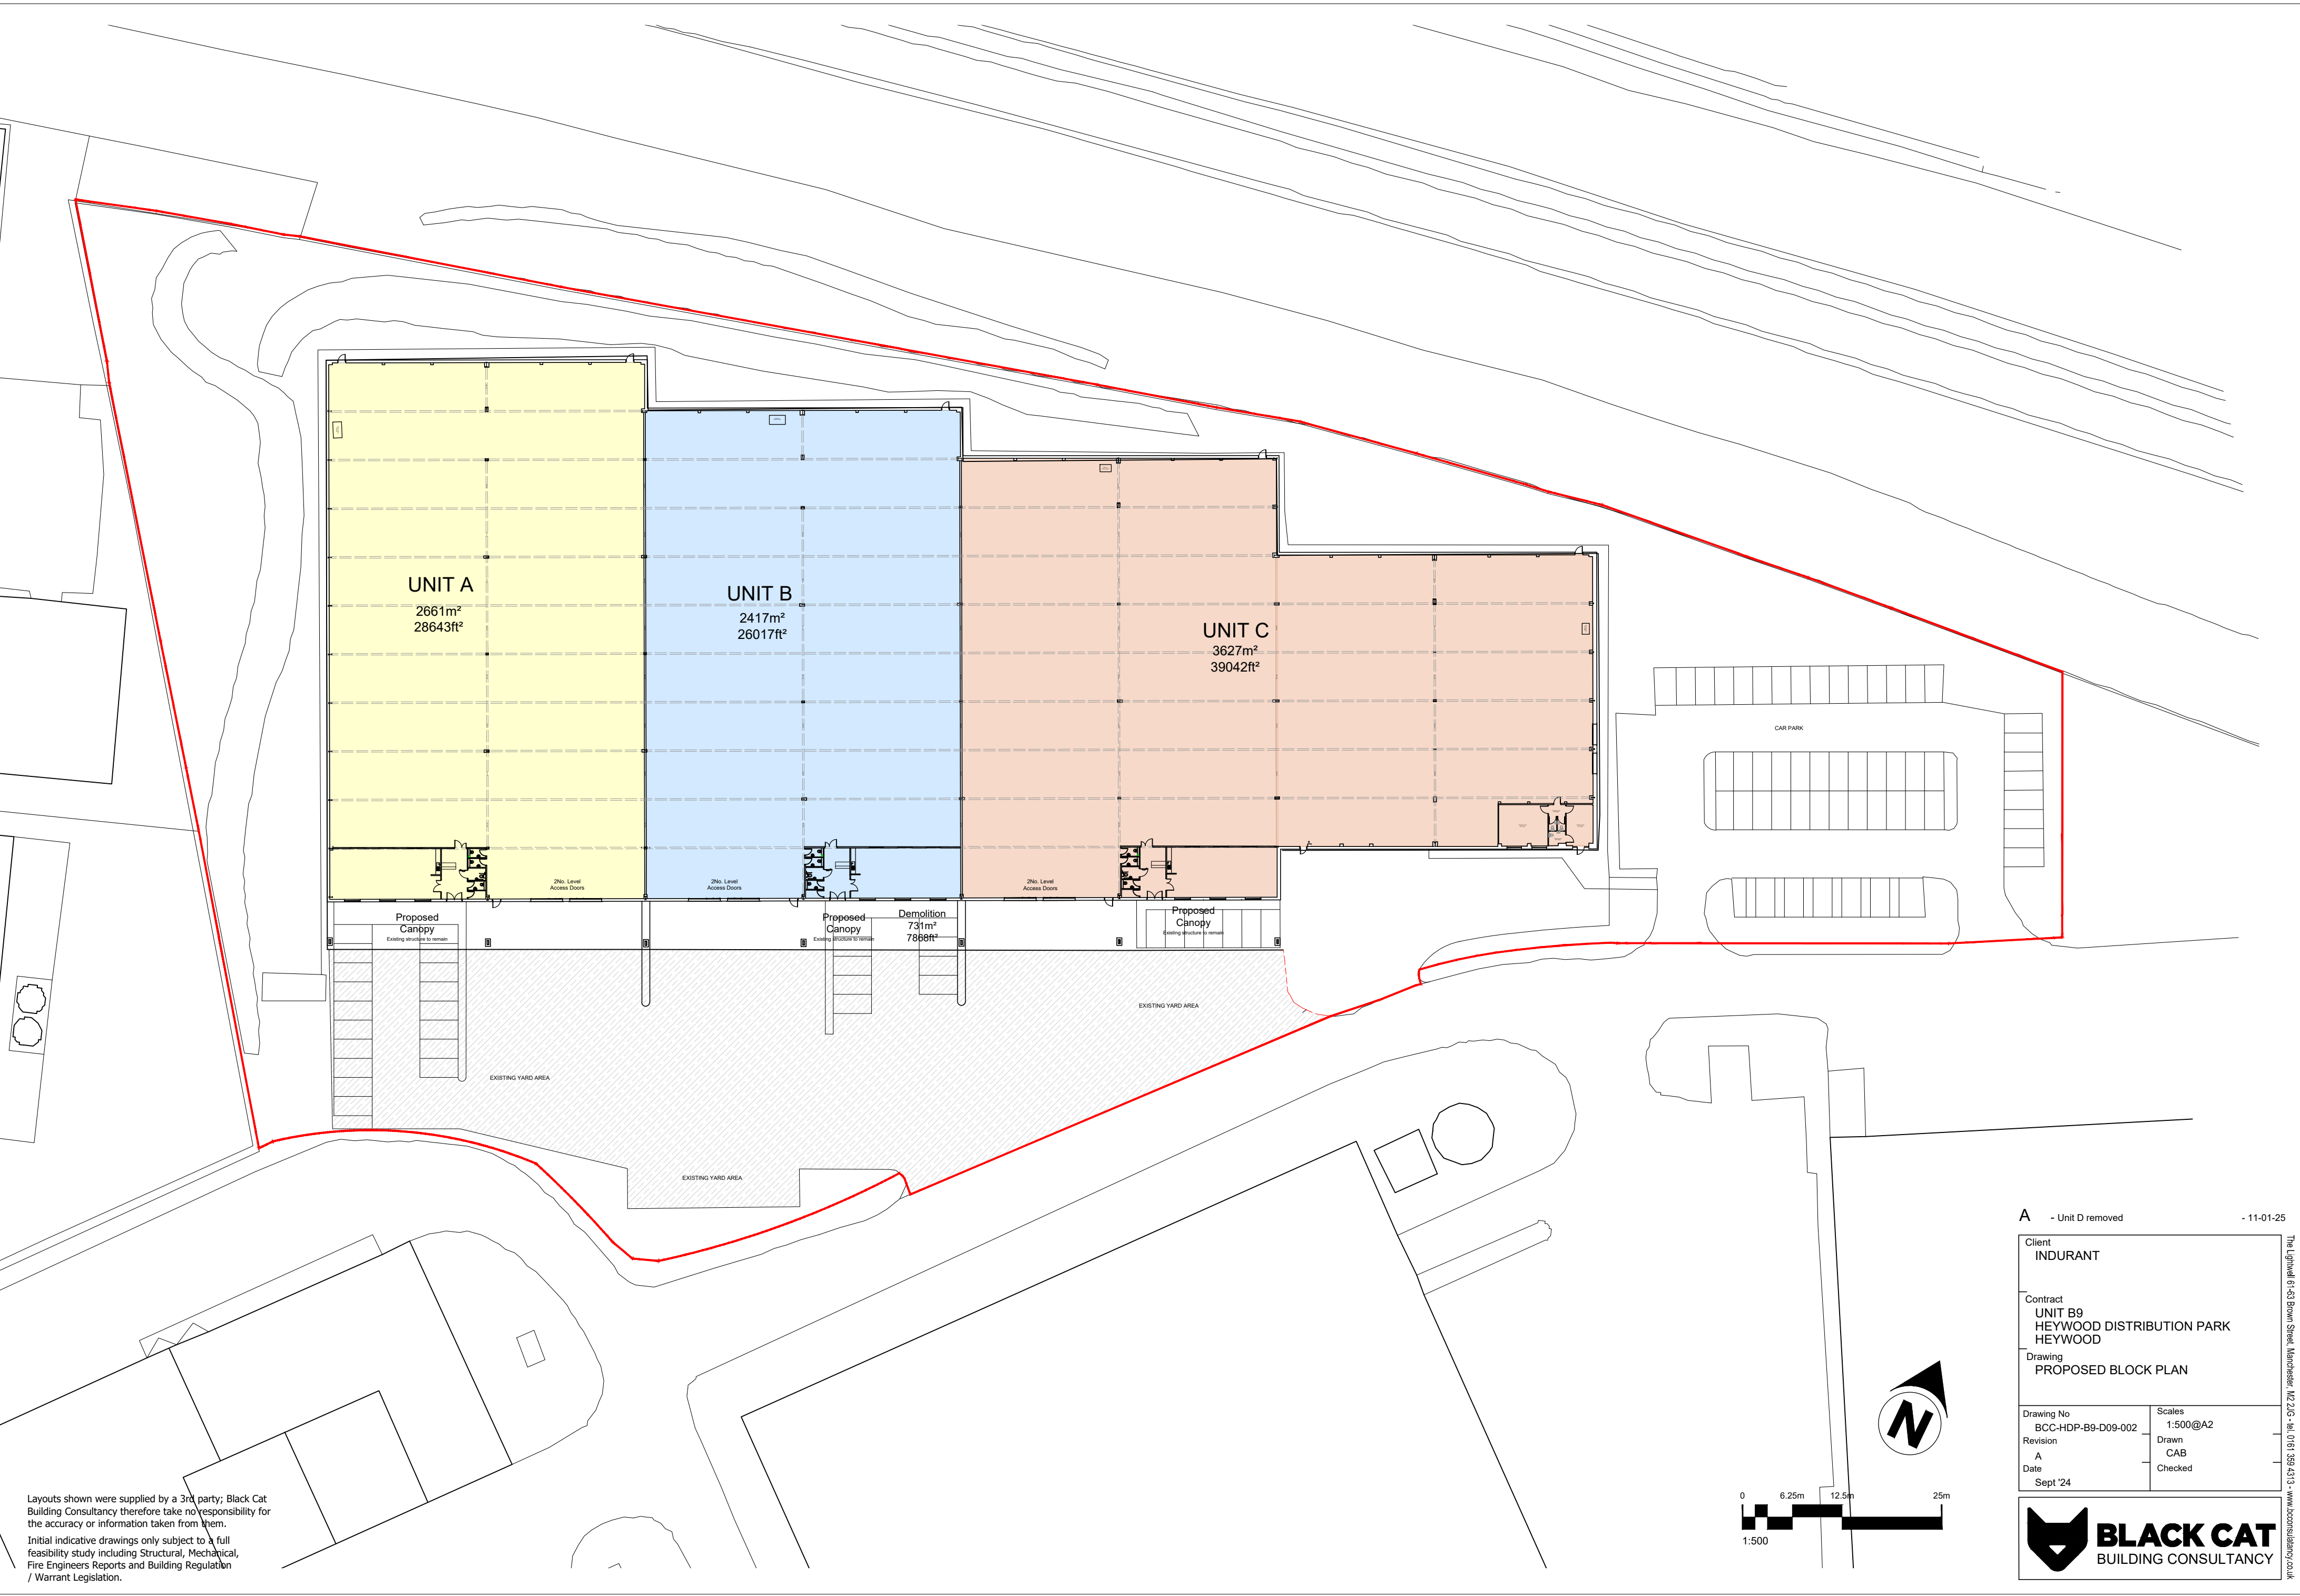

LAYOUTS SHOWN WERE SUPPLIED BY A 3RD PARTY; BLACK CAT BUILDING CONSULTANCY THEREFORE TAKE NO RESPONSIBILITY FOR THE ACCURACY OR INFORMATION TAKEN FROM THEM.

Initial indicative drawings only subject to a full feasibility study including Structural, Mechanical, Fire Engineers Reports and Building Regulation / Warrant Legislation.

A

- Unit D removed

- 11-01-25

Client

INDURANT

Contract

UNIT B9
HEYWOOD DISTRIBUTION PARK
HEYWOOD

Drawing

PROPOSED BLOCK PLAN

Drawing No

BCC-HDP-B9-D09-002

Revision

A

Date

Sept '24

Scales

1:500@A2

Drawn

CAB

Checked



BLACK CAT
BUILDING CONSULTANCY

The Lighthouse 6-153 Brown Street, Manchester, M2 2JG - Tel: 0161 359 4313 - www.blackcatbuilding.co.uk