


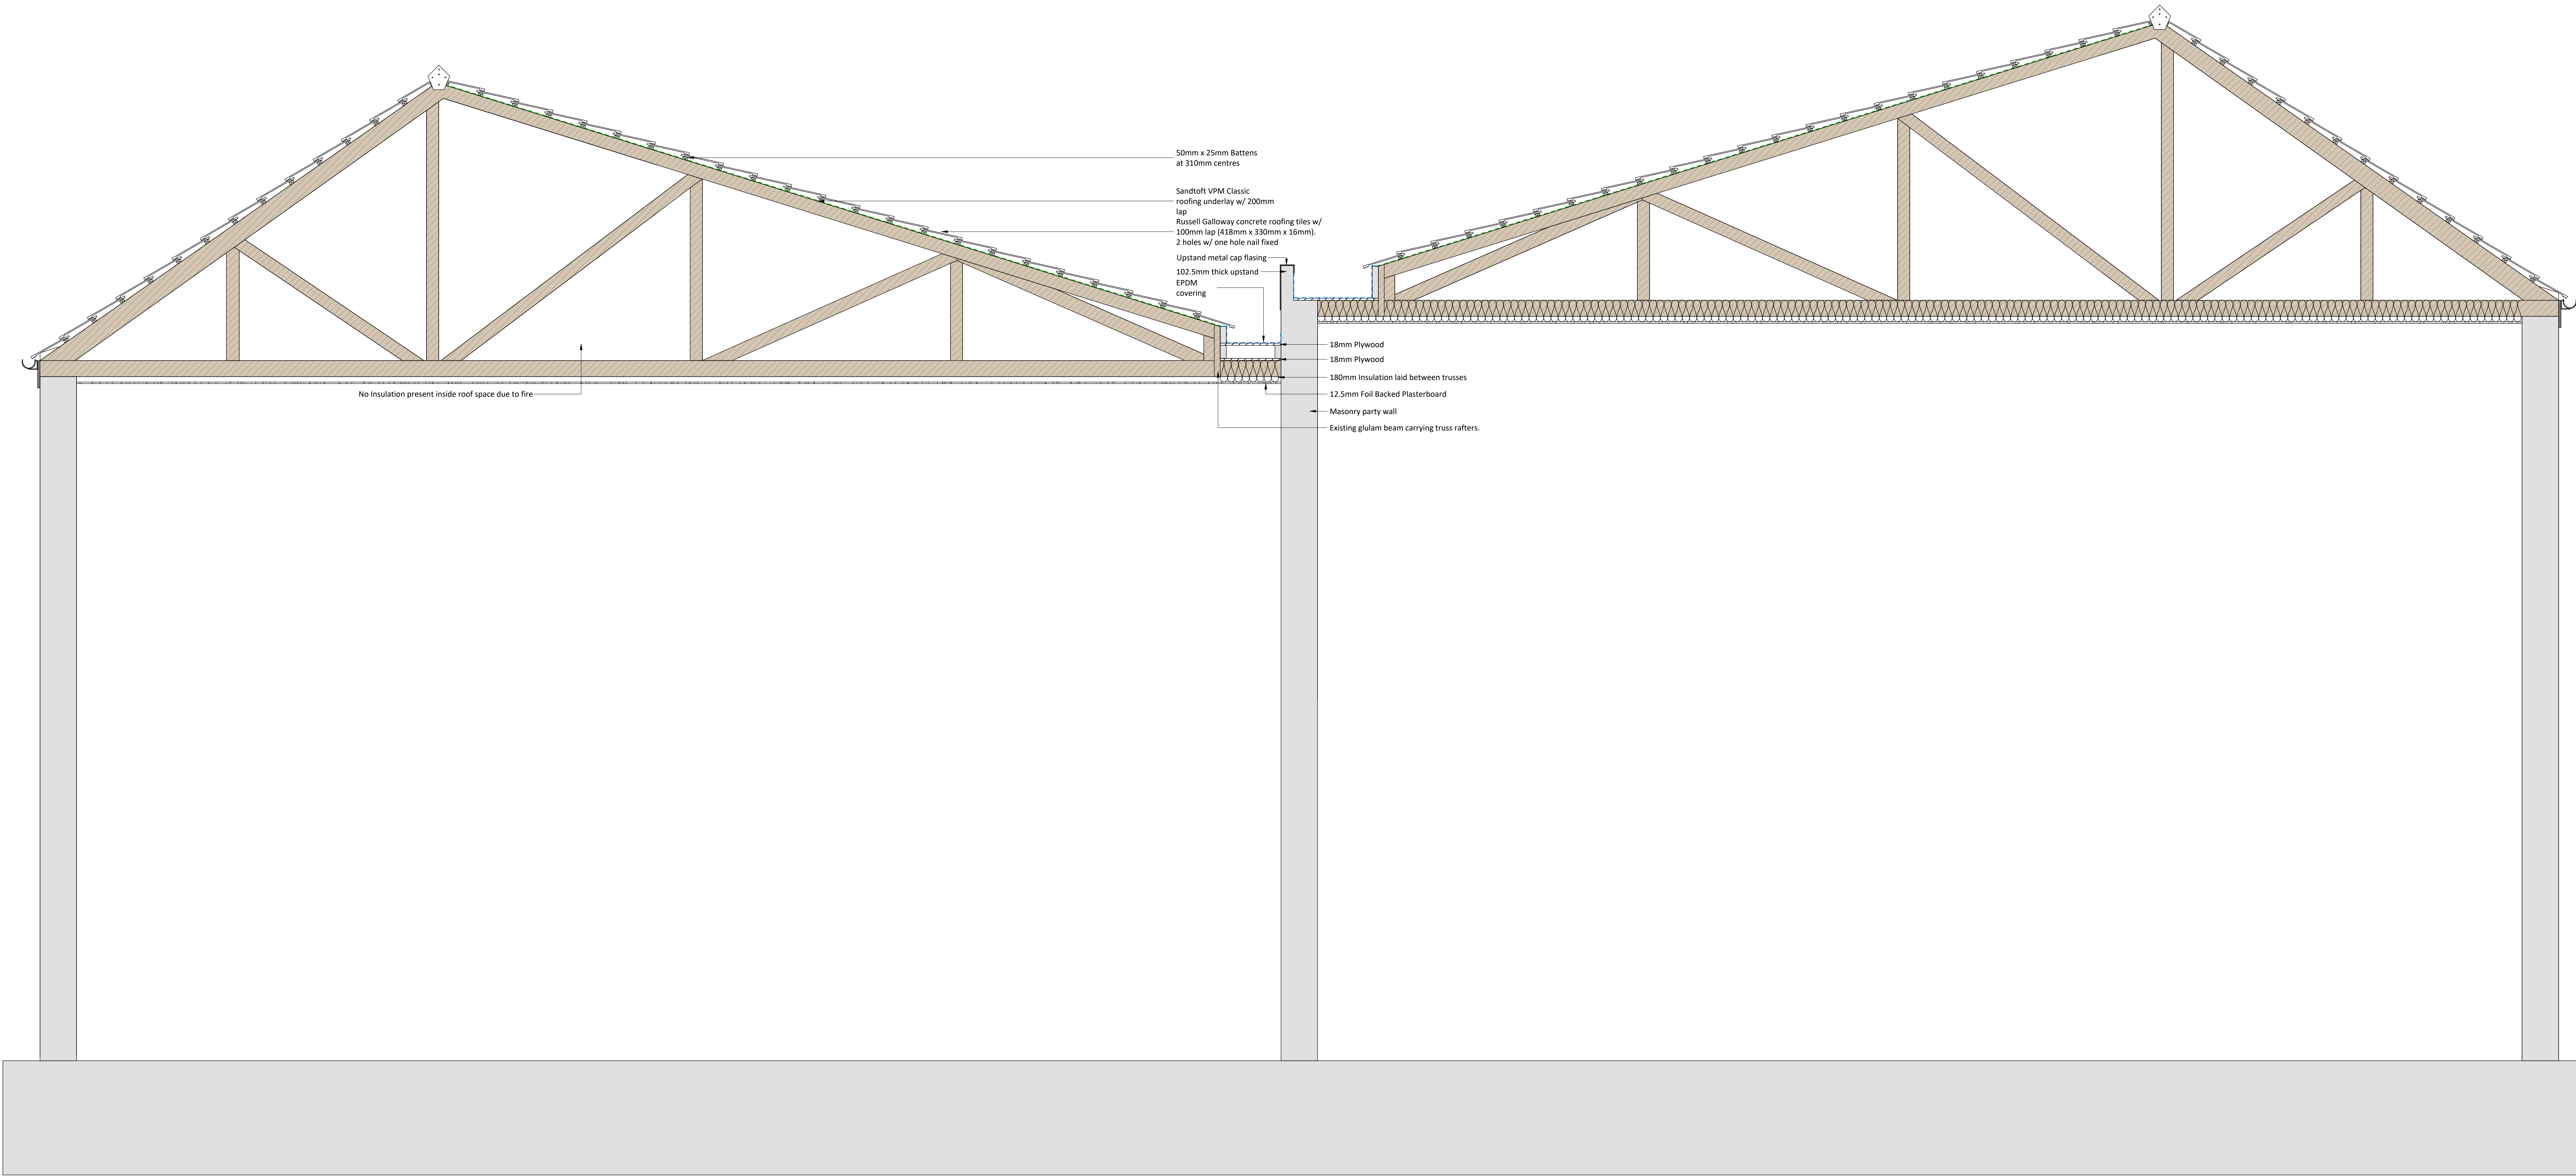

Roof Valley Gutter Detail - Existing
1 : 20