




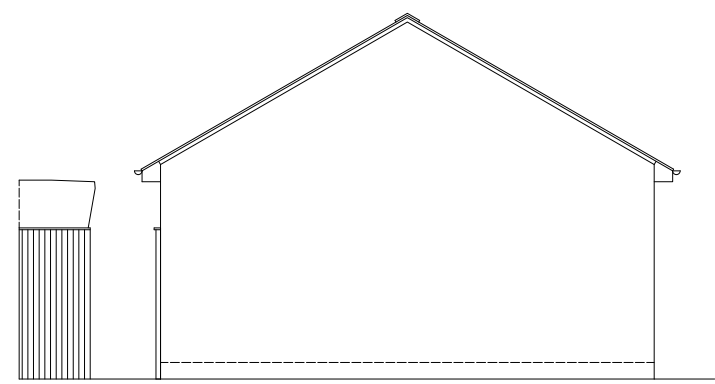


EXISTING FRONT

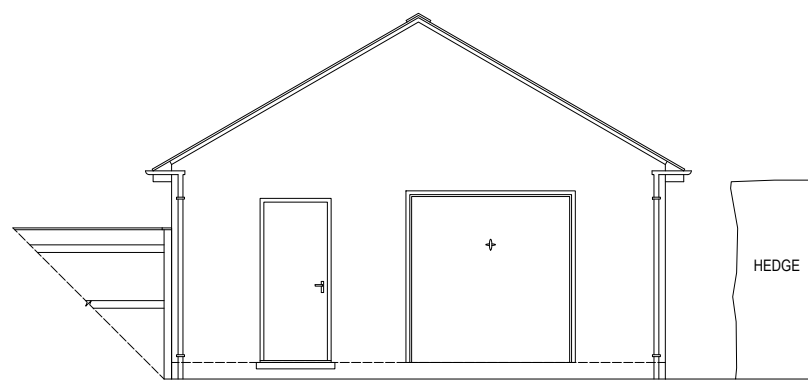


EXISTING REAR

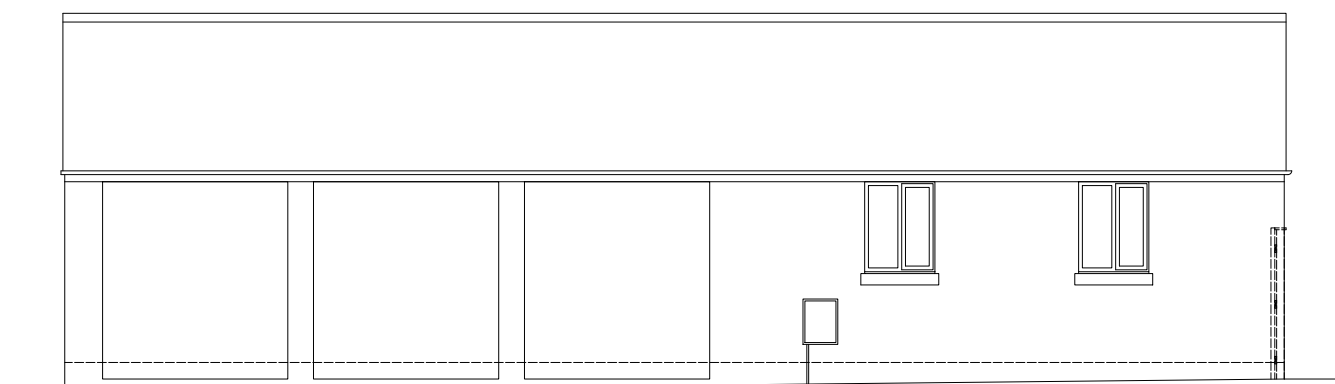


EXISTING SIDE

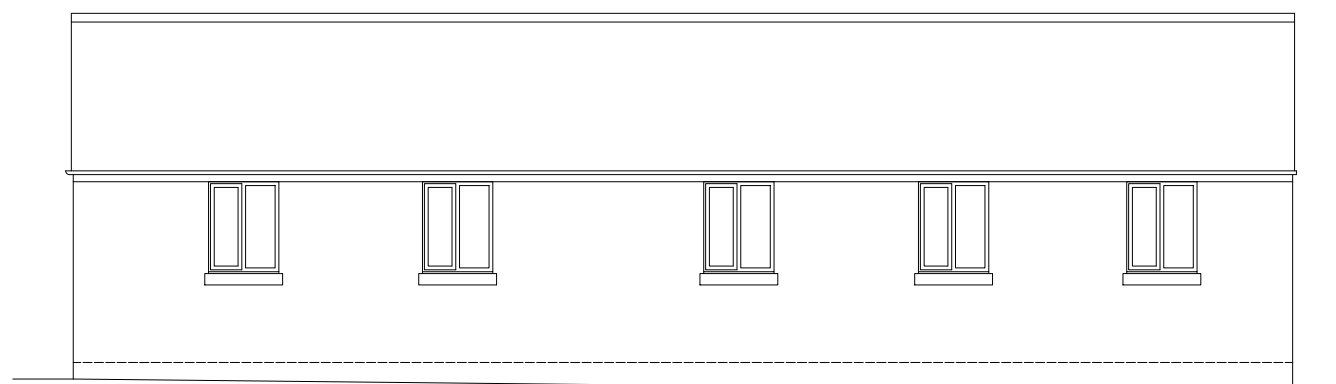

EXISTING SIDE

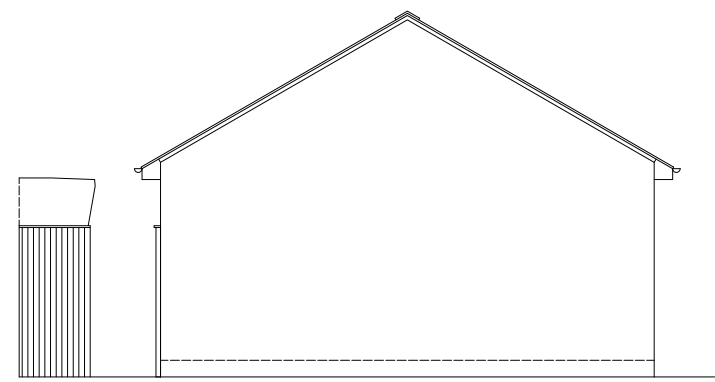


PROPOSED FRONT

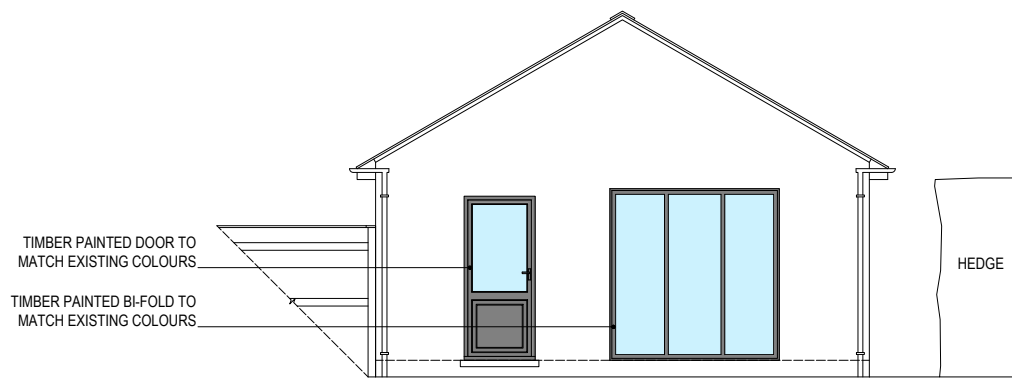


PROPOSED REAR




PROPOSED SIDE

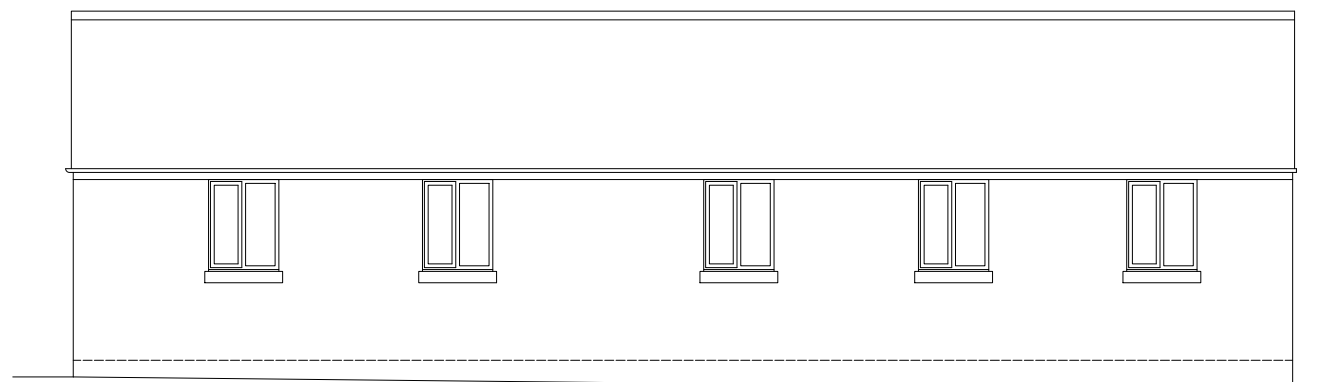

PROPOSED SIDE

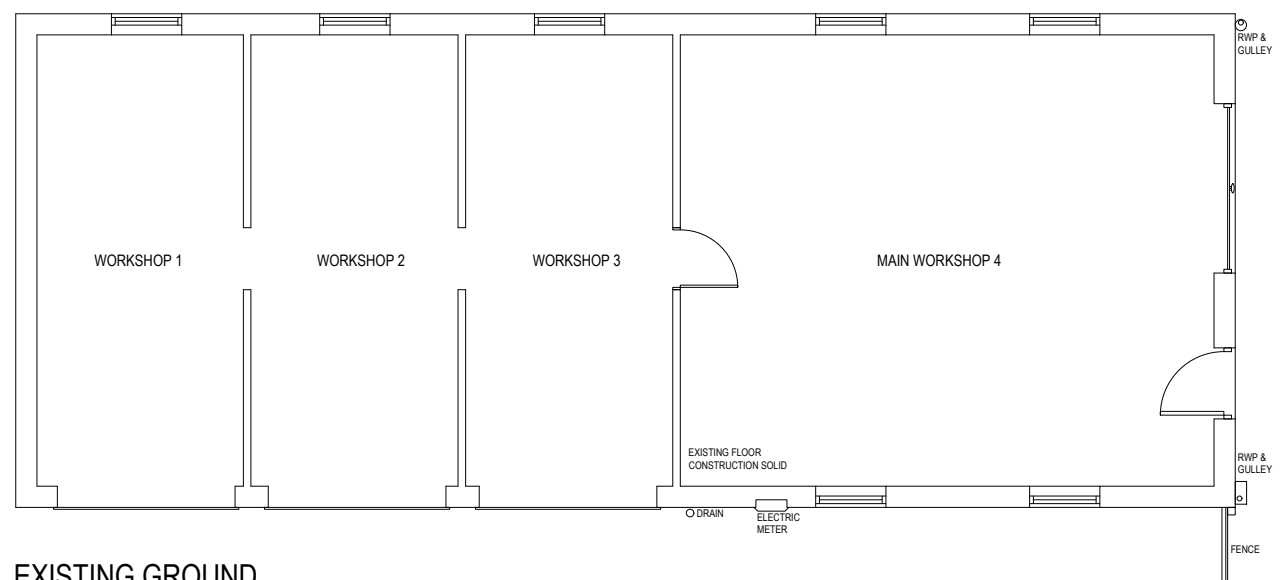

EXISTING GROUND

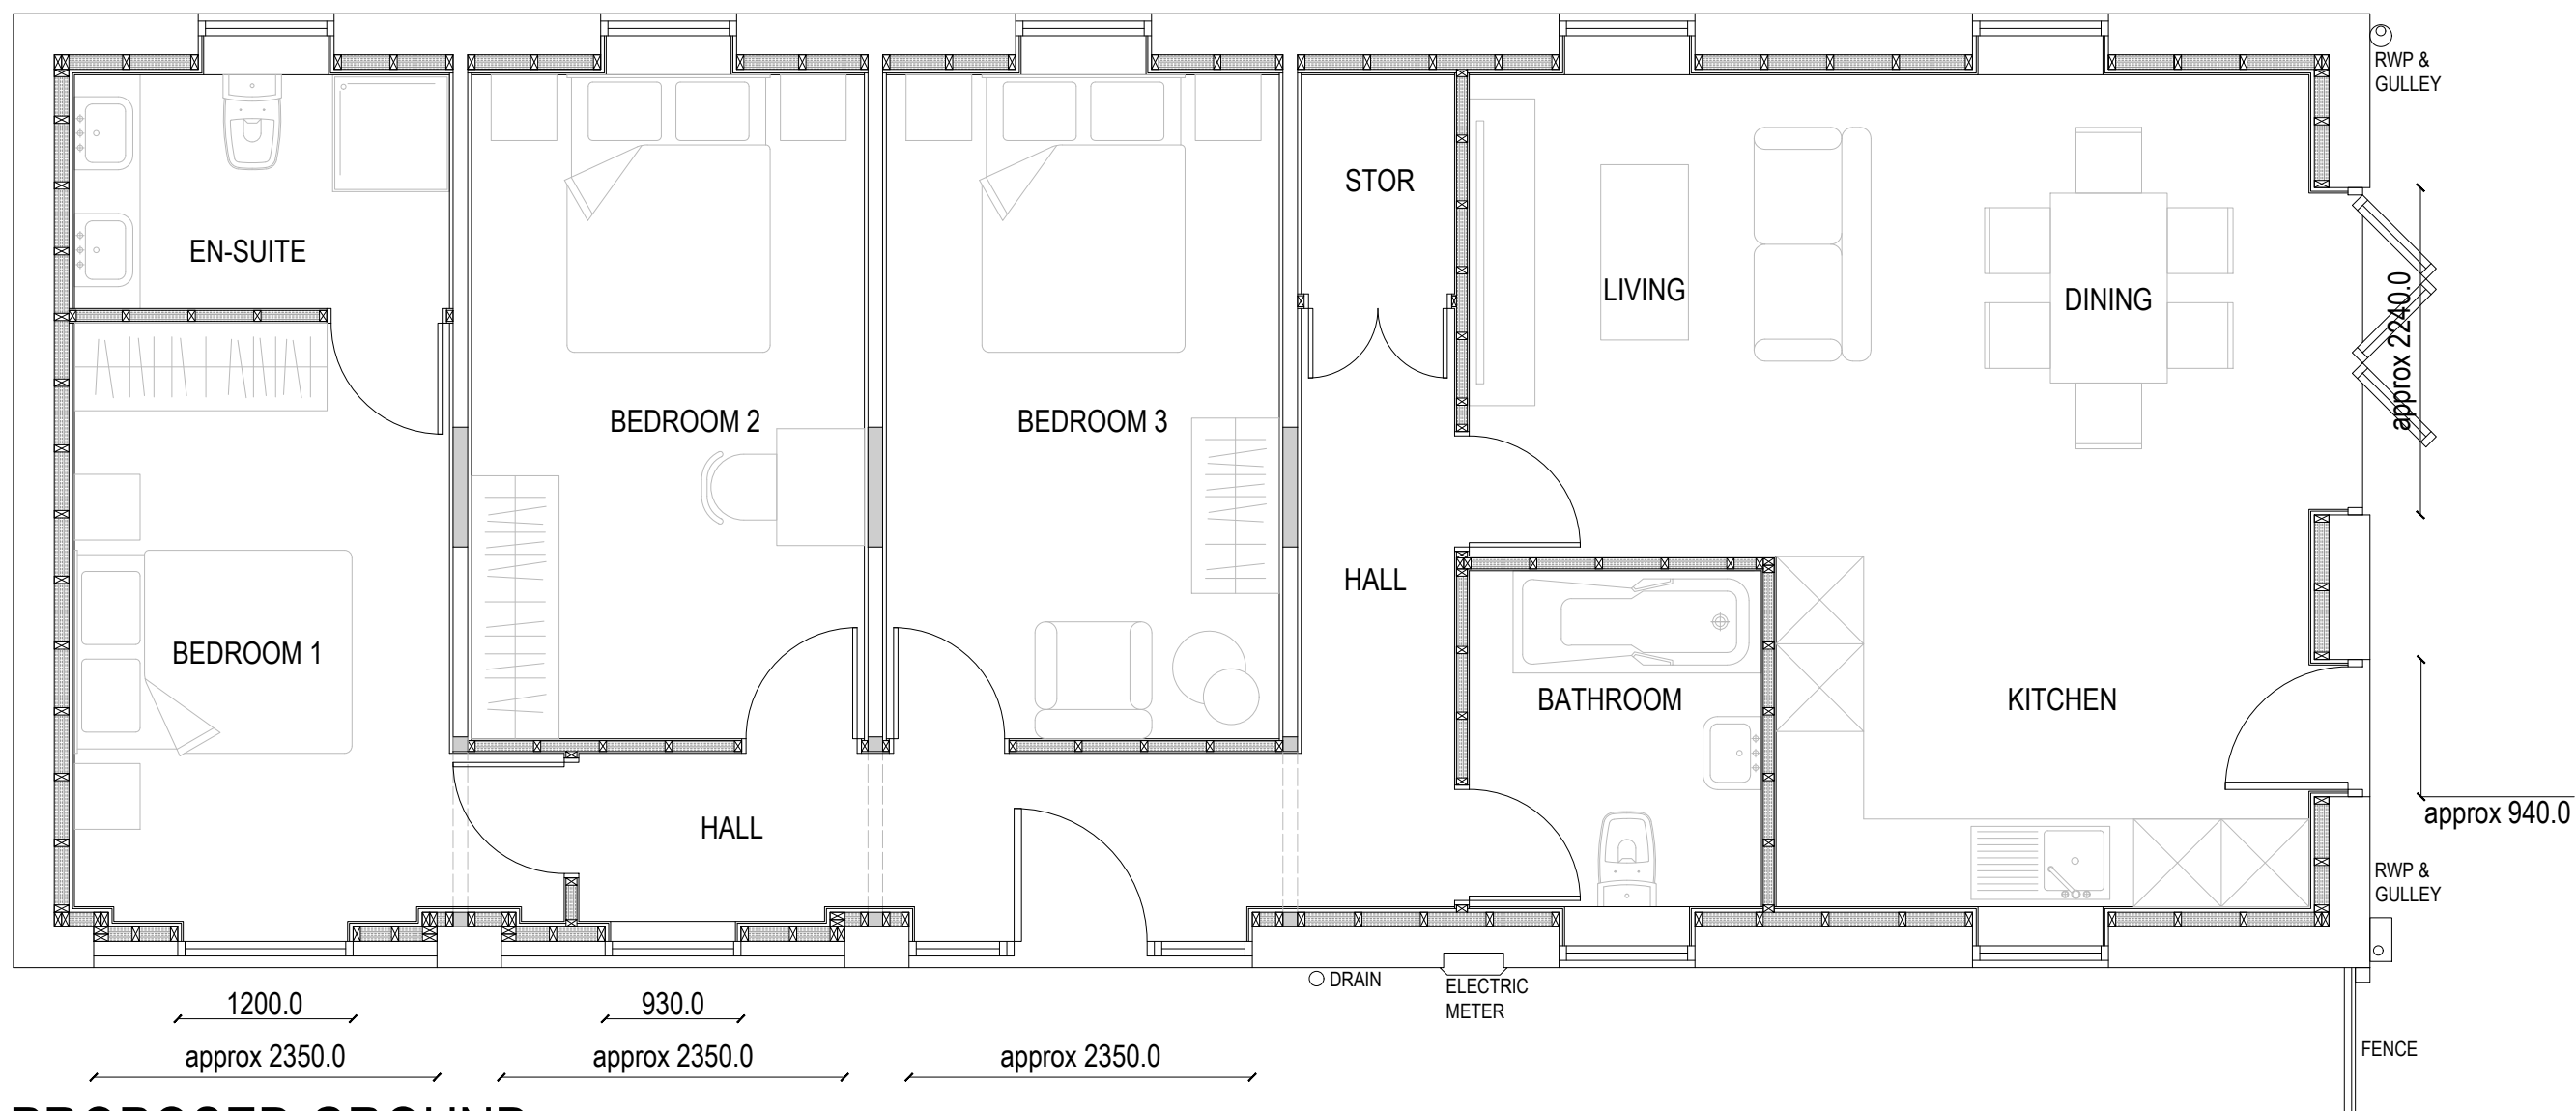

PROPOSED GROUND

GENERAL:
ADEPT DESIGN LTD. ALL RIGHTS RESERVED. NO PART OF THIS DOCUMENT MAY BE REPRODUCED WITHOUT PRIOR WRITTEN PERMISSION. COMPREHENSIVE SUPPORT IS PROVIDED THROUGHOUT THE APPLICATION PROCESS TO OPTIMISE YOUR SUBMISSION. HOWEVER, FINAL APPROVAL RESTS WITH THE LOCAL AUTHORITY AND CANNOT BE GUARANTEED.
DO NOT SCALE OFF THE DRAWING FOR CONSTRUCTION PURPOSES. THE DIMENSIONS PROVIDED ARE ONLY TO BE USED FOR PLANNING PERMISSION BUILDING REGULATION PURPOSES. REPORT ANY DISCREPANCIES TO OUR OFFICE BEFORE PROCEEDING WITH THE WORK.
ALL DIMENSIONS ARE IN MILLIMETRES UNLESS STATED OTHERWISE.



**ADEPT
DESIGN
LTD**

W: adeptdesignltd.co.uk | M: 07496815062 | E: enquiries@adeptdesignltd.co.uk

PROJECT 52-56 STAKEHILL LANE, MIDDLETON, M24 2RU

TITLE EXISTING DETACHED RESIDENTIAL WORKSHOP CONVERSION TO SINGLE DWELLING - EXISTING & PROPOSED ELEVATIONS & PLANS

NUMBER A01

SCALE 1:100 & 1:50 [A1]

REVISION 002

STATUS PLANNING ISSUE

DATE 29/04/2025