


REVISIONS

P01	28/11/24	PSL	DP
First issue - For comment			
P02	16/12/24	PSL	DP
Proposals revised			
P03	07/01/25	PSL	DP
Proposed levels revised as BWB design			

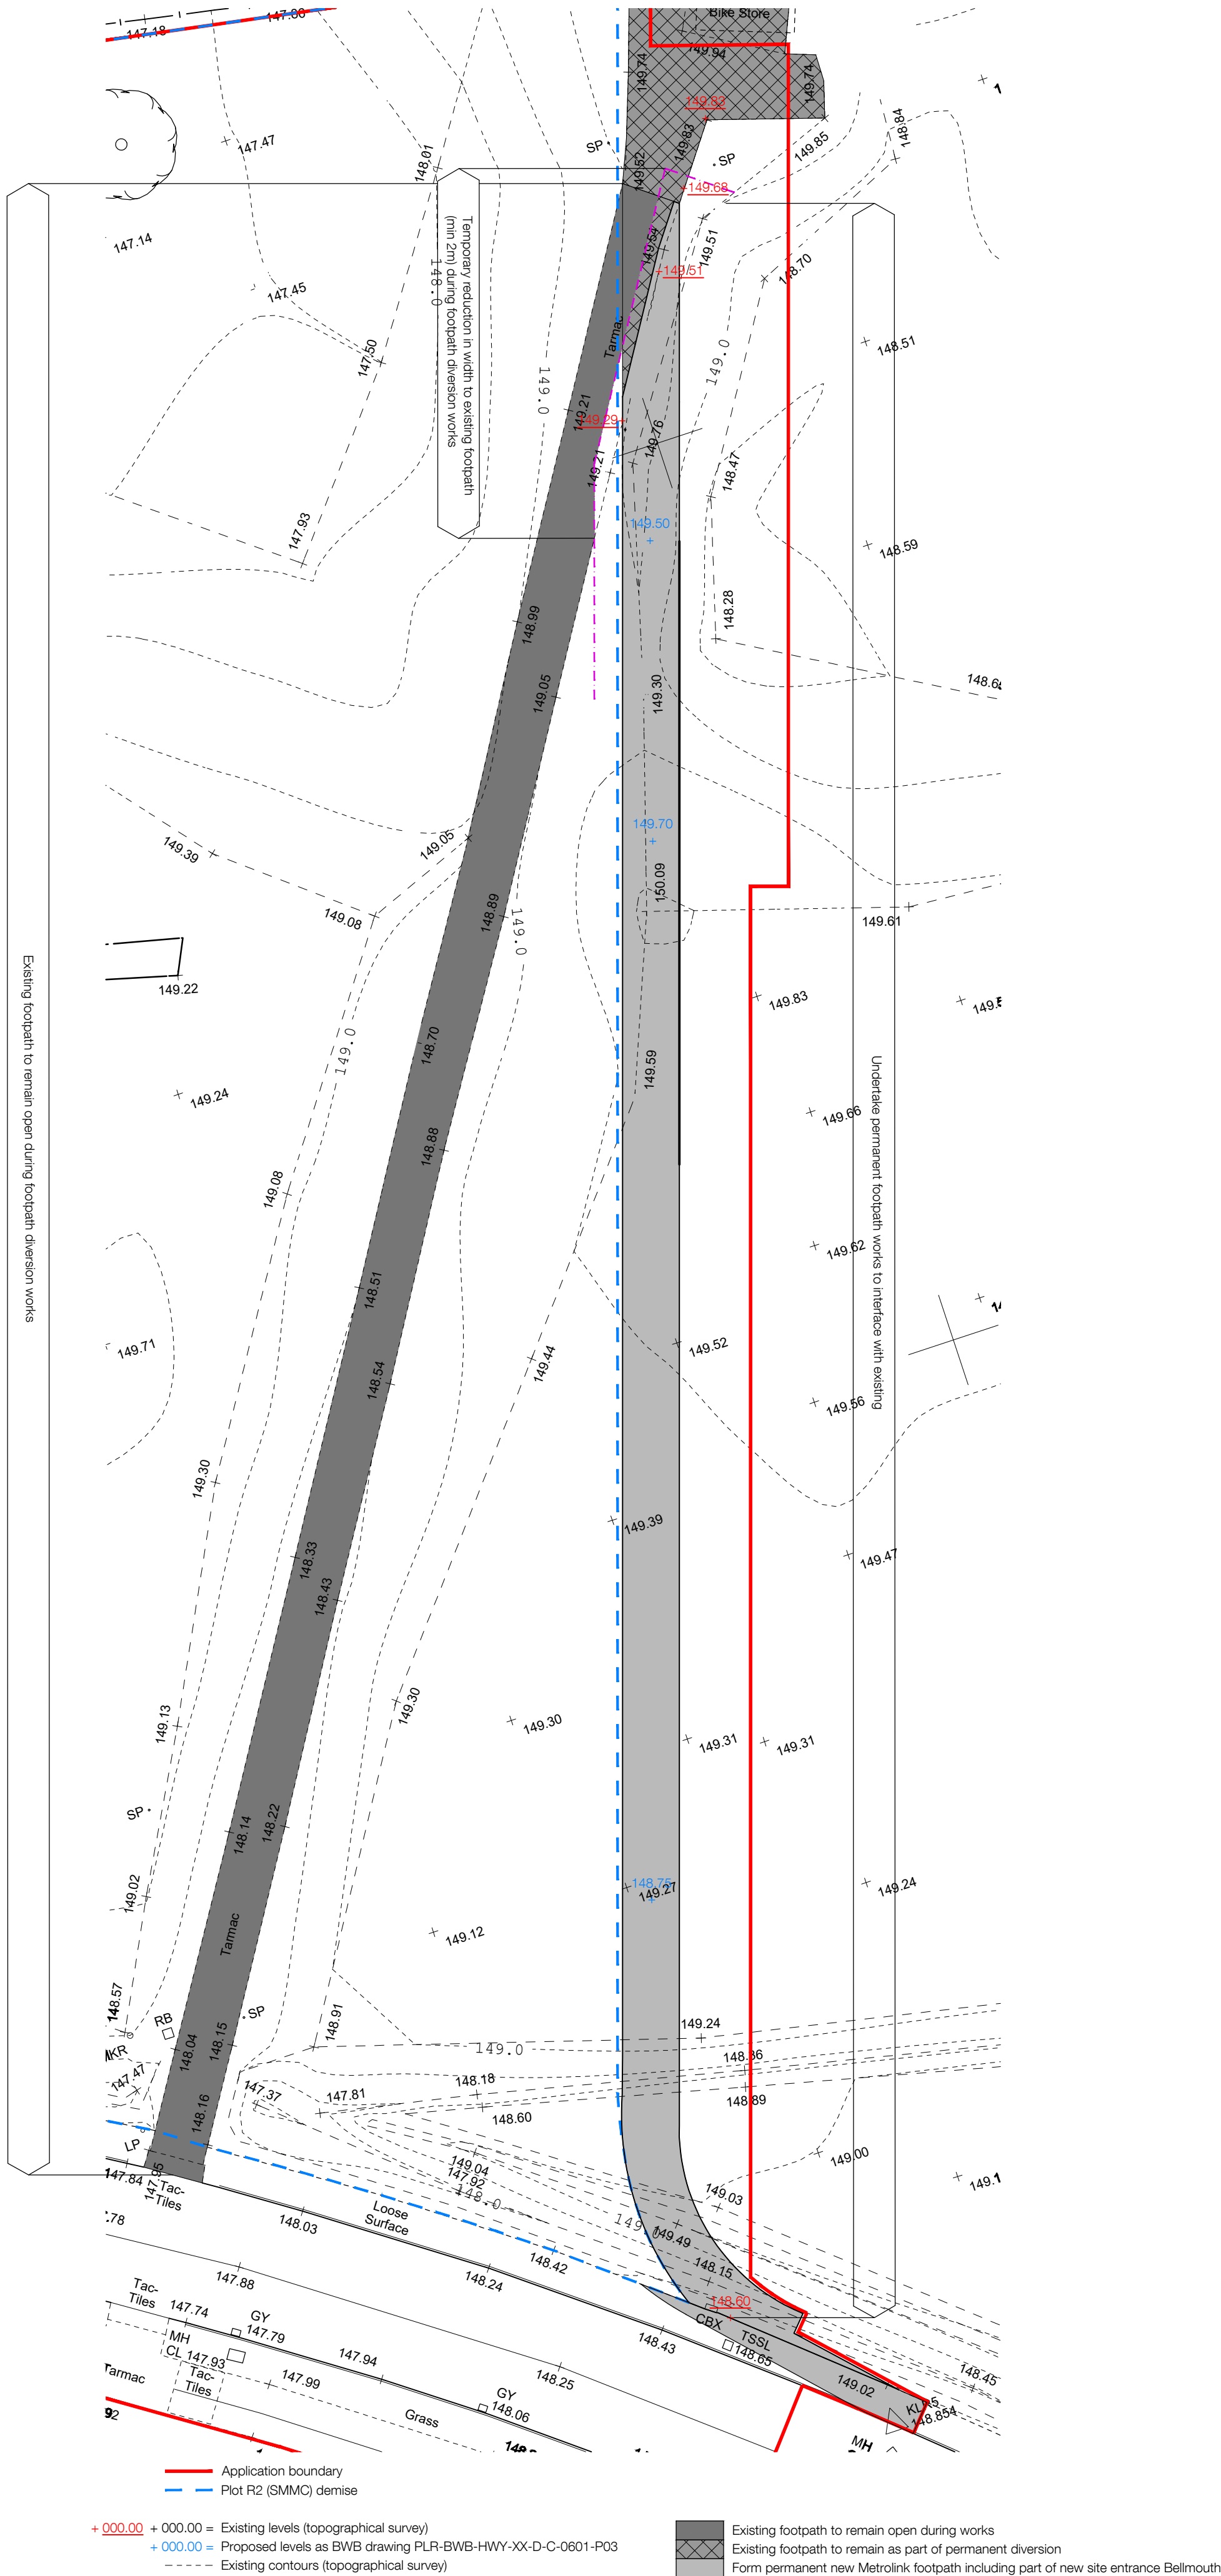

Footpath Works - Plan - 1:250



6 East Parade | Leeds | LS1 2AD
0113 887 3100
www.dla-architecture.co.uk

PROJECT
KINGSWAY BUSINESS PARK
PLOT R2 - SMMC

TITLE
DIVERTED METROLINK FOOTPATH
DIVERSION - PHASING

SCALE
1:250 @ A1
DATE
28/11/24

DLA REF
2022-040
DRAWN
PSL
REVIEWED
DP

DOCUMENT NUMBER
SMMC DLA XX 00 DR A 99115

DOCUMENT PURPOSE
FOR INFORMATION
STATUS
REVISION
P03
T:\2022\2022-040\CAD\05-Autocad\Drawings\99115.dwg

