


Phase 6 - South Heywood, Rochdale.

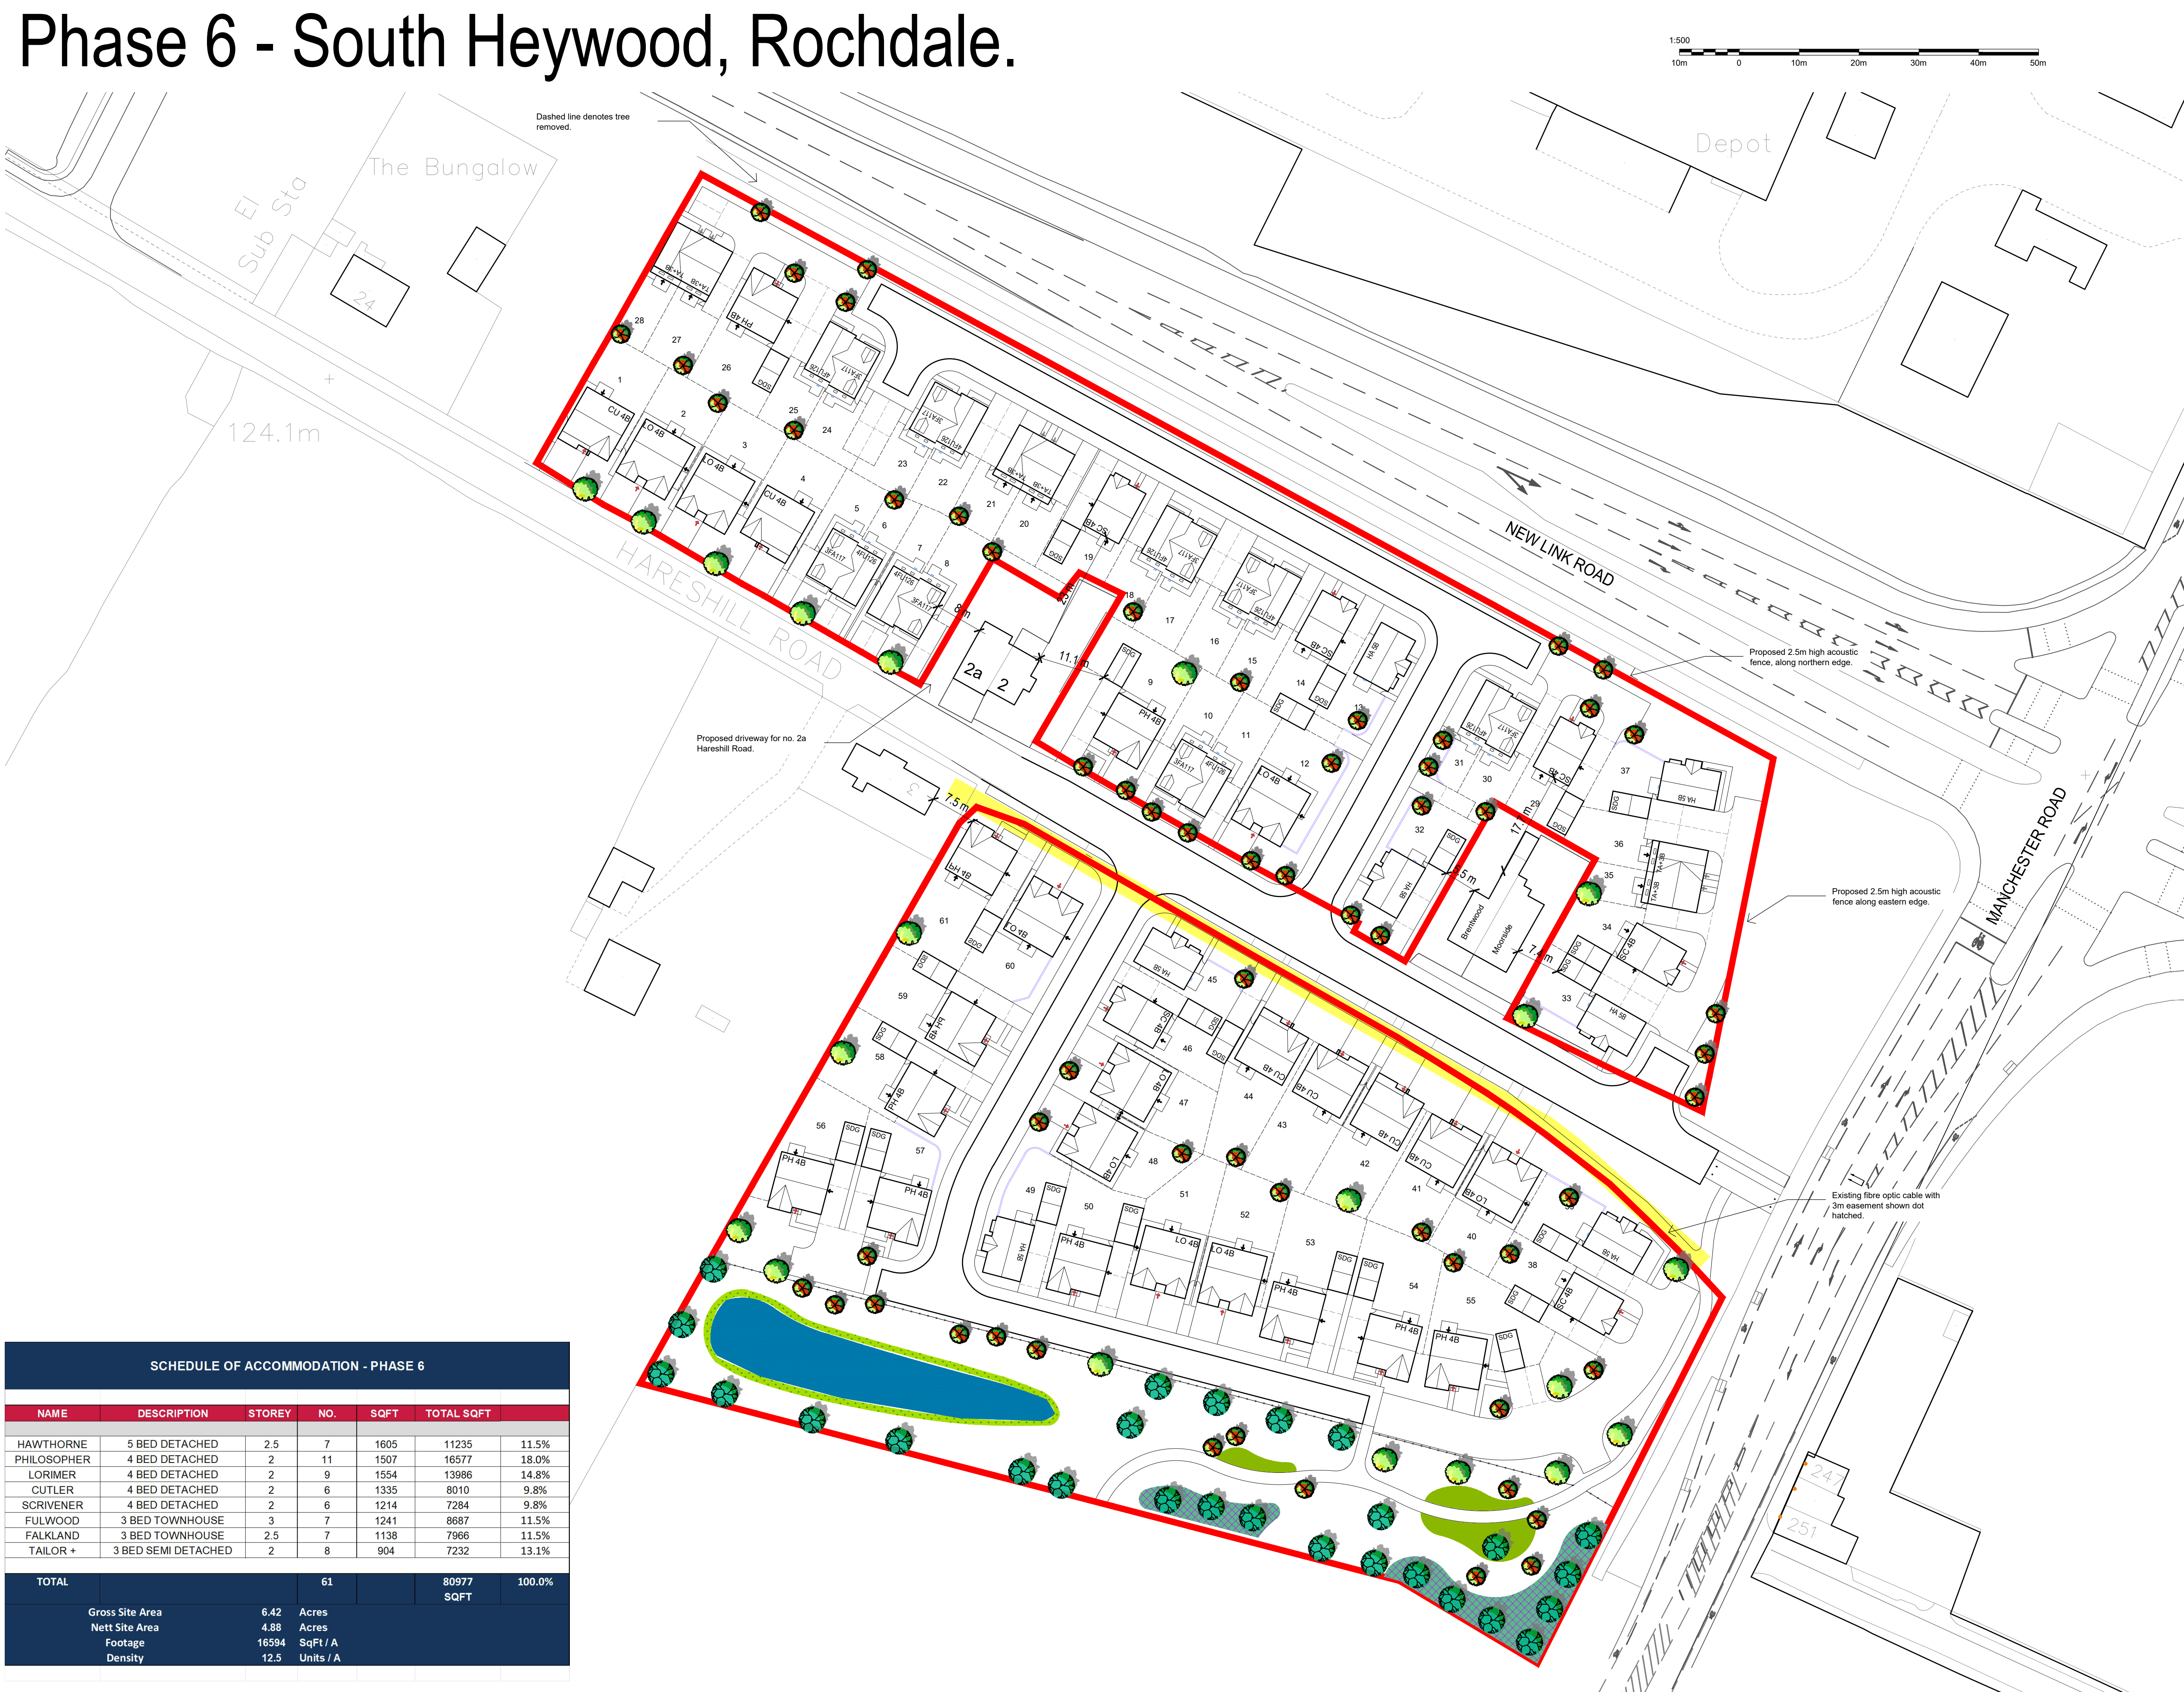

The Copyright of this drawing belongs to MP&S Planning & Design Ltd. and shall not be used or reproduced in any form without its express permission.

Do not scale from this drawing - Work to figured dimensions only. All dimensions to be checked on site prior to the execution of any work.

For the avoidance of doubt all dimensions are measured to wall structure and not the finishes unless otherwise stated.

Where any discrepancy is found to exist within or between drawings and/or documents it should be reported to the architect immediately.

MP&S Planning & Design Ltd. shall not be liable for any use of drawings and documents for any purpose other than for which the same were prepared by or on behalf of MP&S Planning & Design Ltd.

LEGEND

BOUNDARY TREATMENTS

- Denotes 1.8m high brick wall.
- Denotes plot divisional fencing 1.8m high timber screen fence.
- Denotes 1.8m high timber screen fence with gates where shown.
- Denotes access gate position.

SURFACE FINISH

- Denotes shared driveway.

TREES / HEDGES

- Denotes proposed landscaping.

Rev	Date	Revision	Initial

+ Client

Russell Homes

+ Drawing Title

INTERFACE DISTANCE PLAN

+ Project

South of Hareshill Road
South Heywood, Rochdale.

Job No	Dwg No	Drawn	Rev
19105	ID01	AC	-

Scale	Date	Stage
1:500 @ A1	15.10.2019	For Approval

mp&s planning & design ltd
14 west point enterprise park,
clarence avenue, loftford park,
manchester. M17 1QS

t: 0161 772 1999
e: info@mpsdesign.co.uk
www.mpsdesign.co.uk

Y:\Company\2019 Draw & Building\40100 Draw\MP&S_1.jpg, Colour Resolved ON/PRINT job