


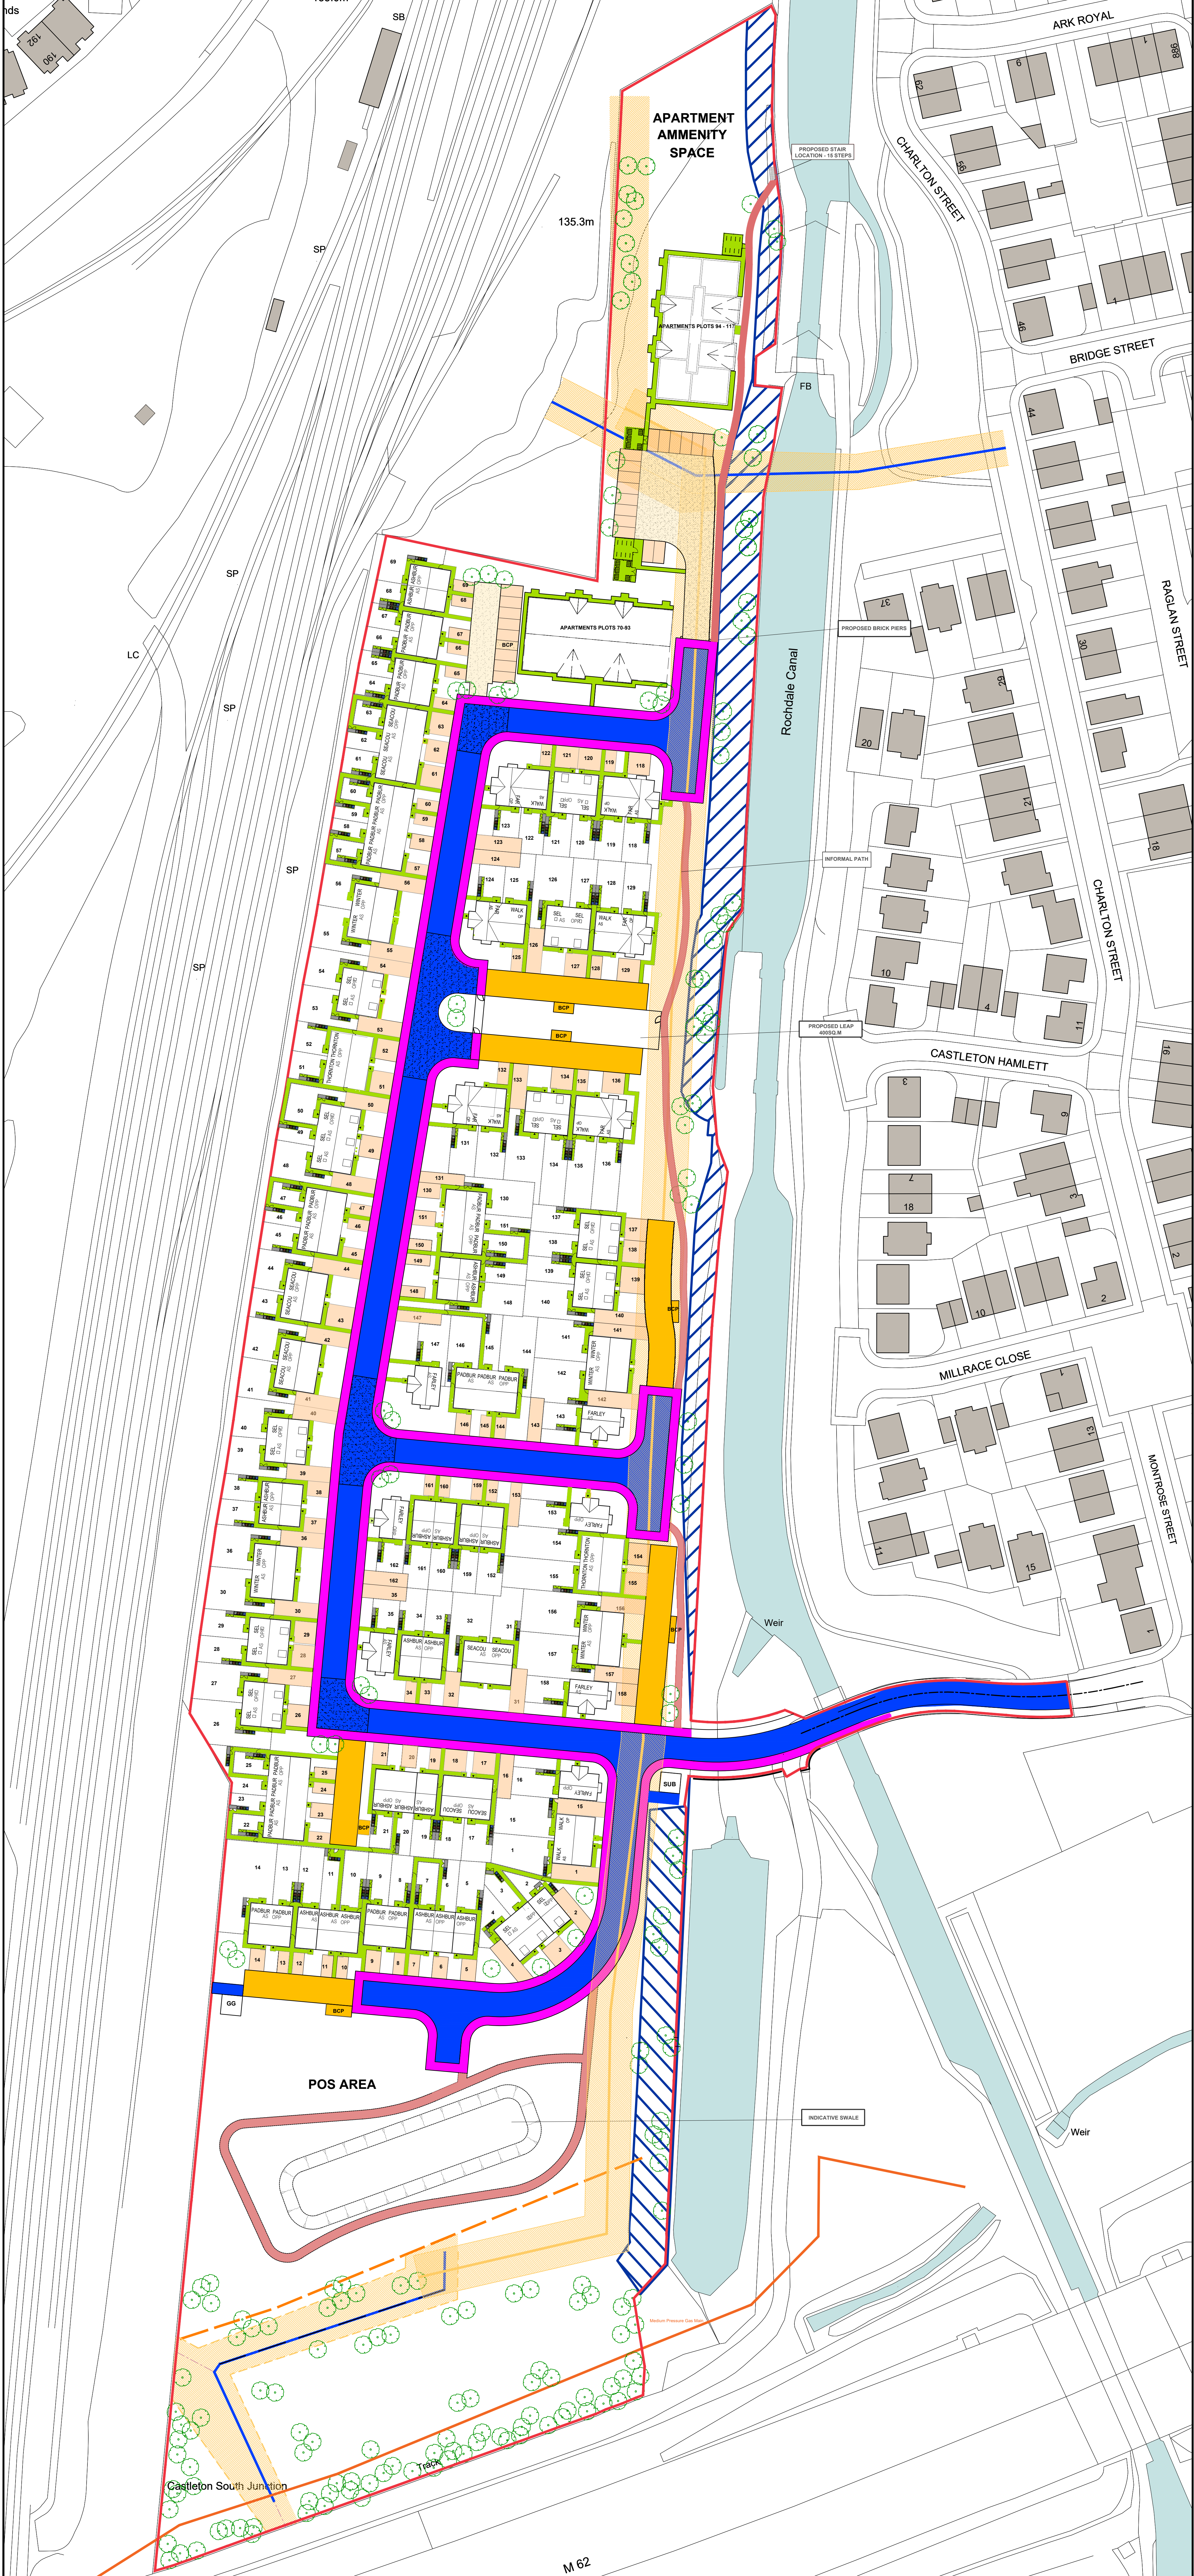

KEY

Adopted Highway in black tarmacadam

Adopted Footpath in black tarmacadam

Parking bays in black tarmacadam

Private paths in grey 450x450mm concrete flags.

Block Paved Shared Driveways

Shared Driveways in black tarmacadam

Informal Mulch Path with timber edgings

REV	DATE	DRAWN	DESCRIPTION	ARCH CHECK	ENG CHECK
TITLE					
HARD SURFACING LAYOUT					
MCI A KEEP MOAT HOMES COMPANY				M.C.I. Developments Ltd. 15 Beecham Court, Smithy Brook Road, Wigan, WN3 6PR Tel: 08448871467 Fax: 08448871468 web: www.mcidevelopments.com email: admin@mcidevelopments.com	
PROJECT					
TRUB FARM, OLDHAM					
DRN BY	IG	SCALE	JOB REF	DRAWING NUMBER	REV
DATE	28.03.24	1:500 @ A0	000	MCI-100-DR-A-503	-