


1. All dimensions are in millimetres unless noted otherwise.
2. All dimensions must be taken on site and not measured off drawing.
3. All levels refer to metres Above Ordnance Datum (AOD).

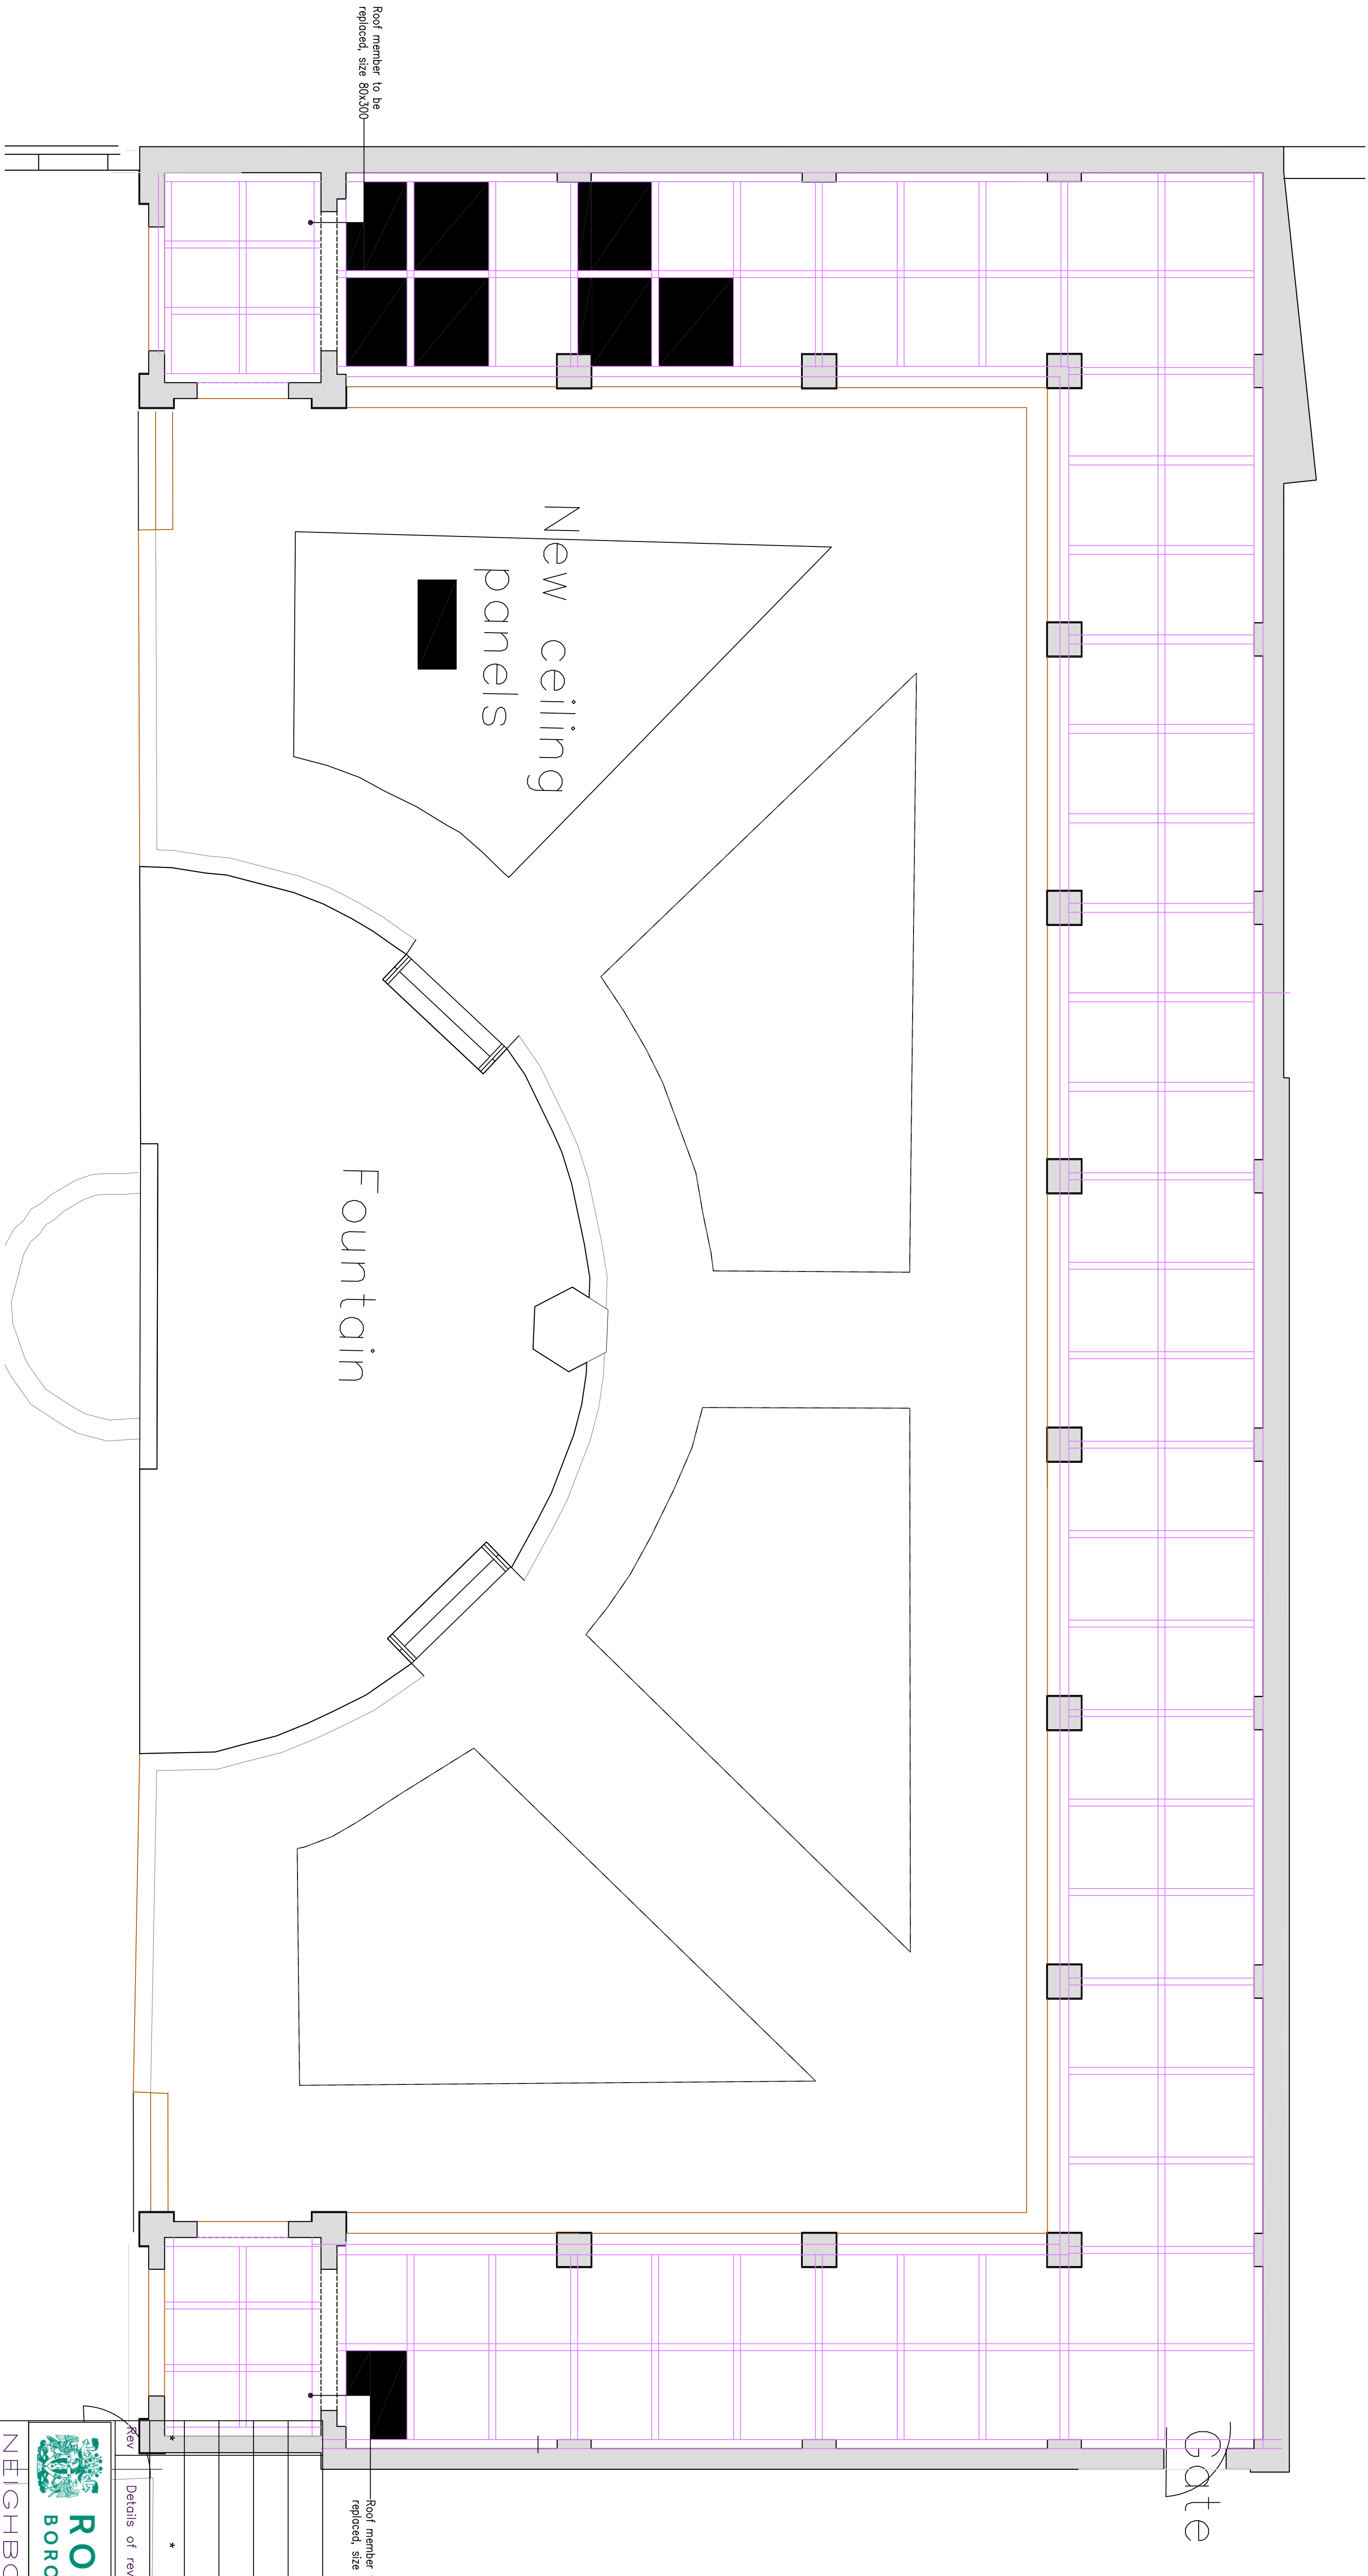

NEIGHBOURHOODS

Director: M. Midship

HIGHWAYS & PROPERTY

Assistant Director: D. Bowler

Project: Middleton Memorial Gardens
Manchester Old Road
Middleton
M24 4EB

Title: Hardstanding Areas Plan

Drawn	Checked and Approved	Safety Sign Check
IRD	*	
Scale	1/200 @ A1	Date 16.07.2024
Dwg No.	A1/2004258/04	