


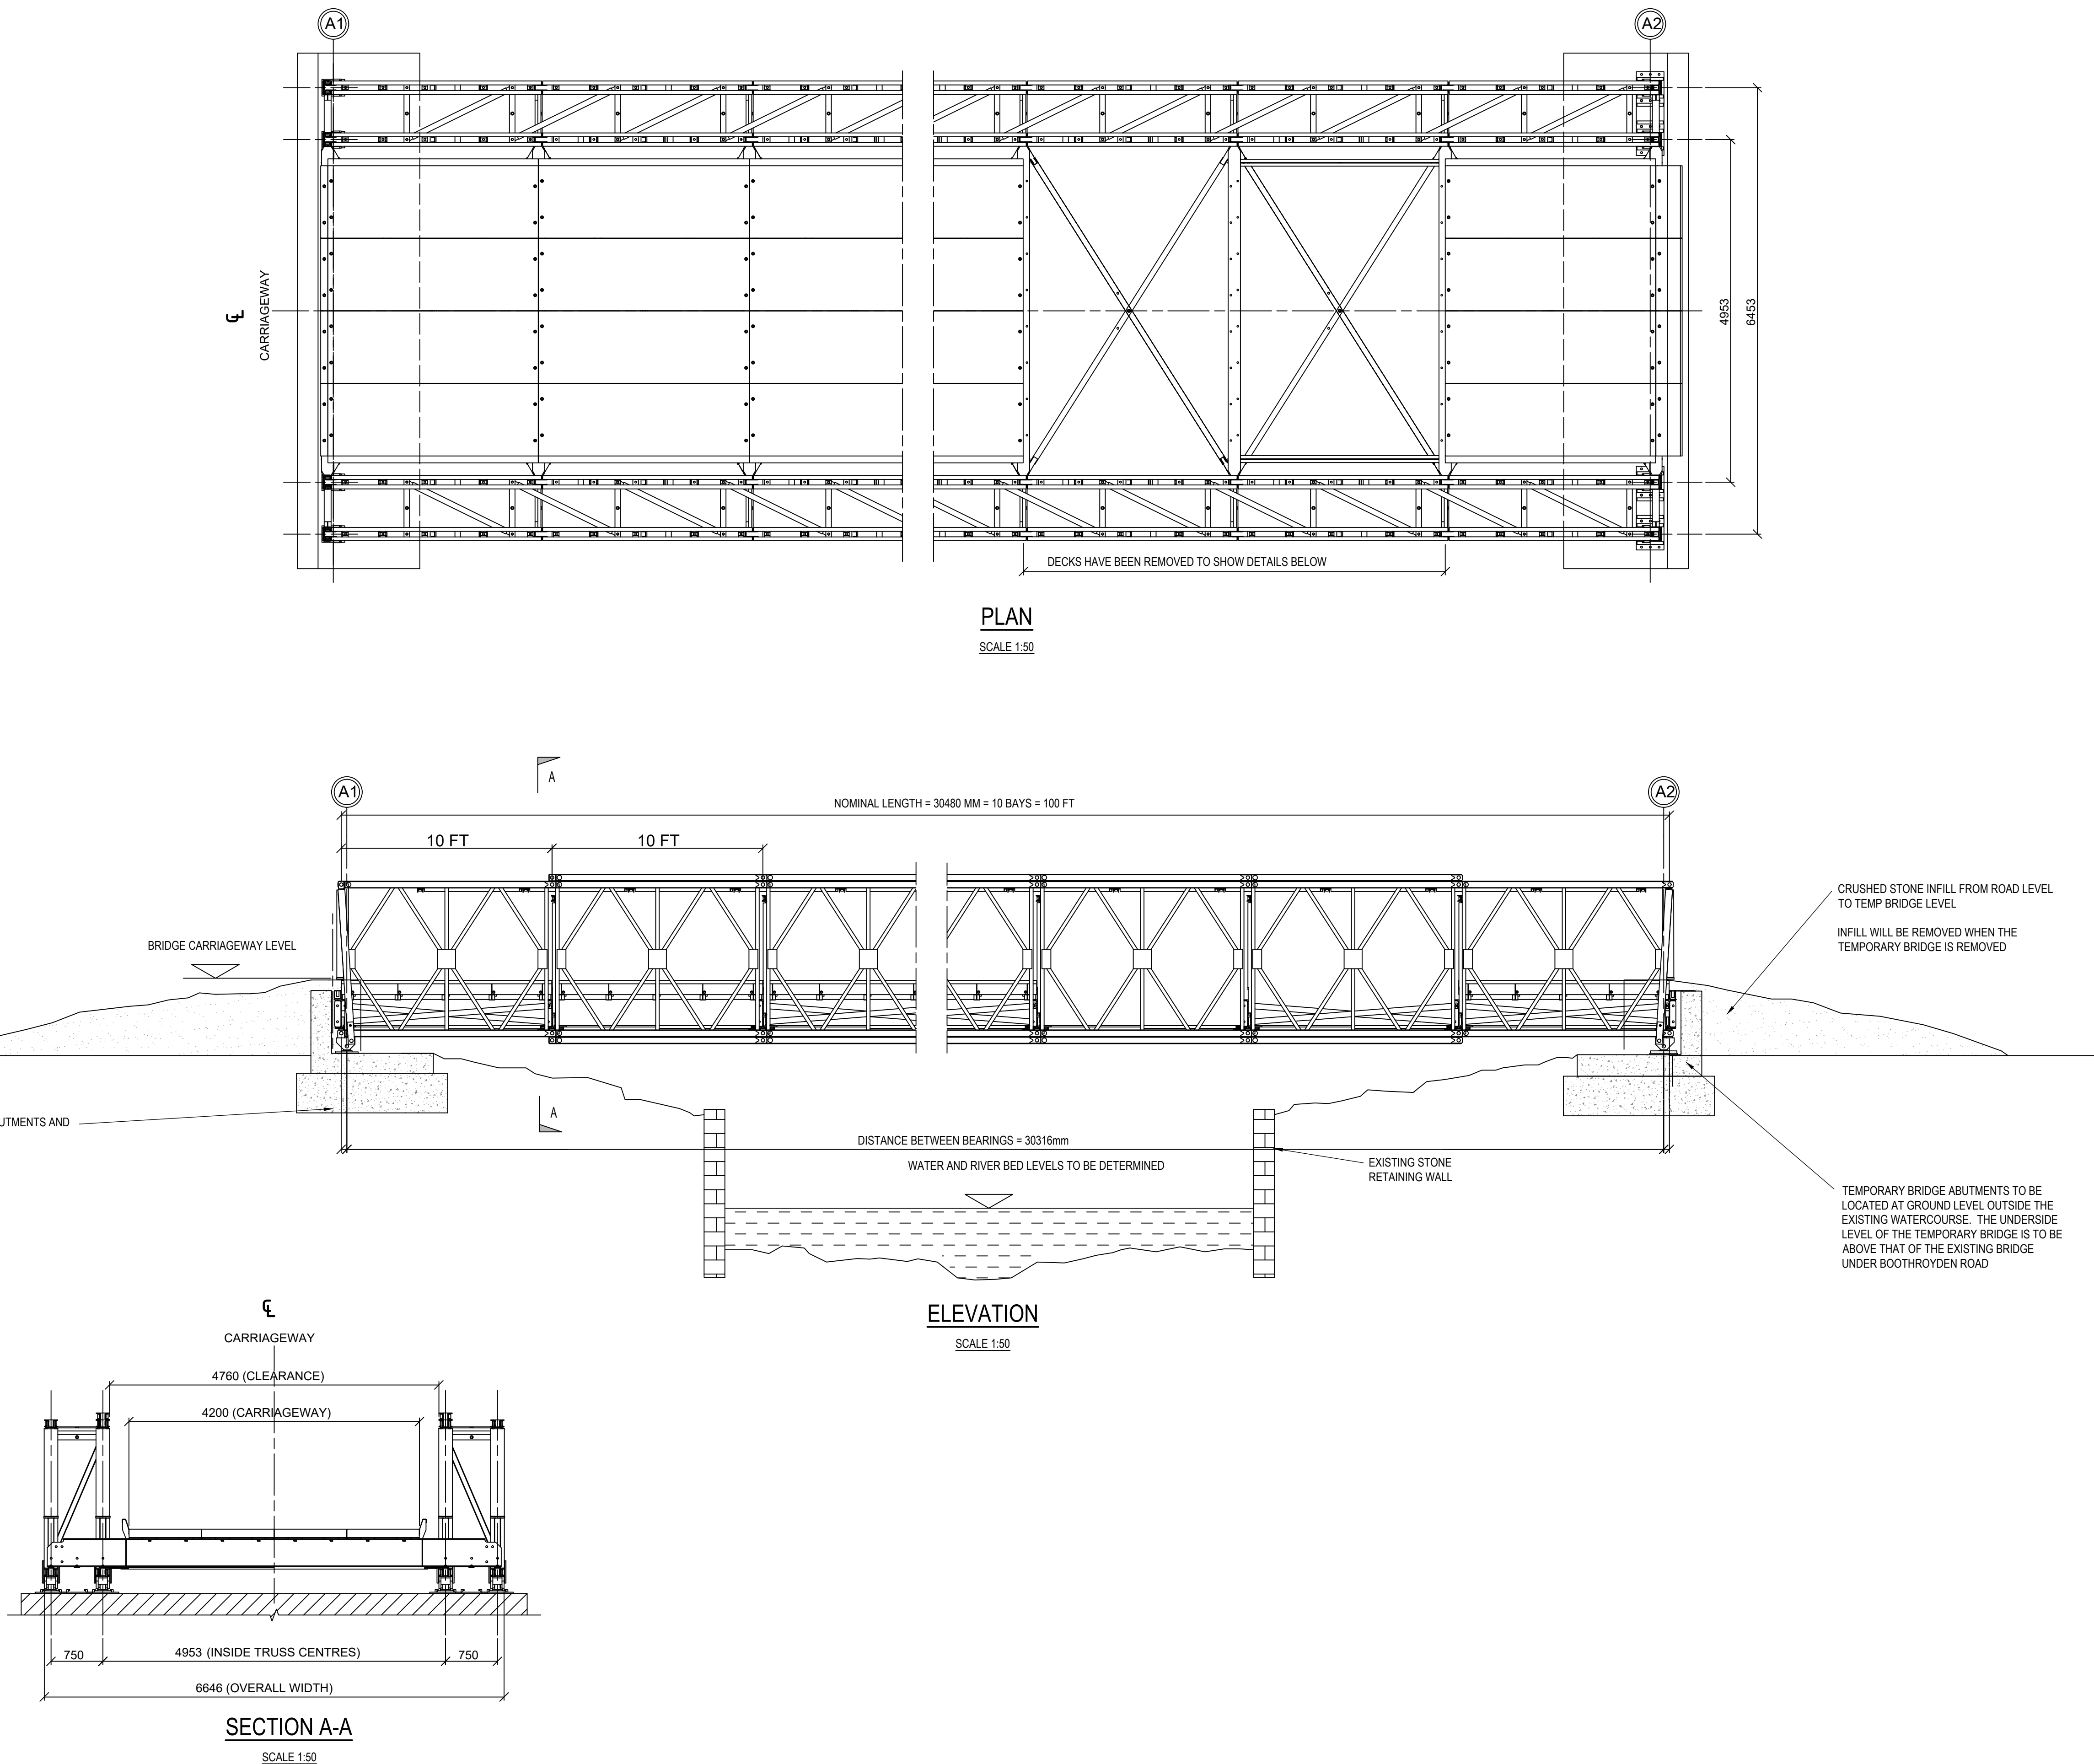

- NOTES:
- This drawing is to be read in conjunction with other Eastwood Consulting Engineers drawings prefixed 48304.
 - All dimensions are in millimeters unless otherwise noted.

P02	Bridge details revised	DW	VS	08.03.2024
P01	First issue.	DW	VS	06.03.2024
REV	DESCRIPTION	SIG	CHK	DATE

MORRISON
Water Services
A part of **MGroup**Services

United
Utilities
helping life flow smoothly

BOOTHROYDEN RD CSO

PROPOSED TEMPORARY SITE
ACCESS BRIDGE

Eastwood
CONSULTING ENGINEERS

St Andrew's House
23 Kingfield Road
Sheffield, S11 9AS

T: 0114 255 4554
E: mail@eastwoodce.com
eastwoodce.com

ECE PROJECT No	SCALE AT A1	STATUS	SUITABLE FOR
48304	1:50	S0	Initial
DRAWING NUMBER			
48304	- ECE - XX - XX - DR - C - 0105	P02	
Project	Originator	Zone	Level
	Type	Role	Number