


NOTE TO ALL CONTRACTORS: DO NOT SCALE FROM THIS DRAWING

KEY

proposed

existing

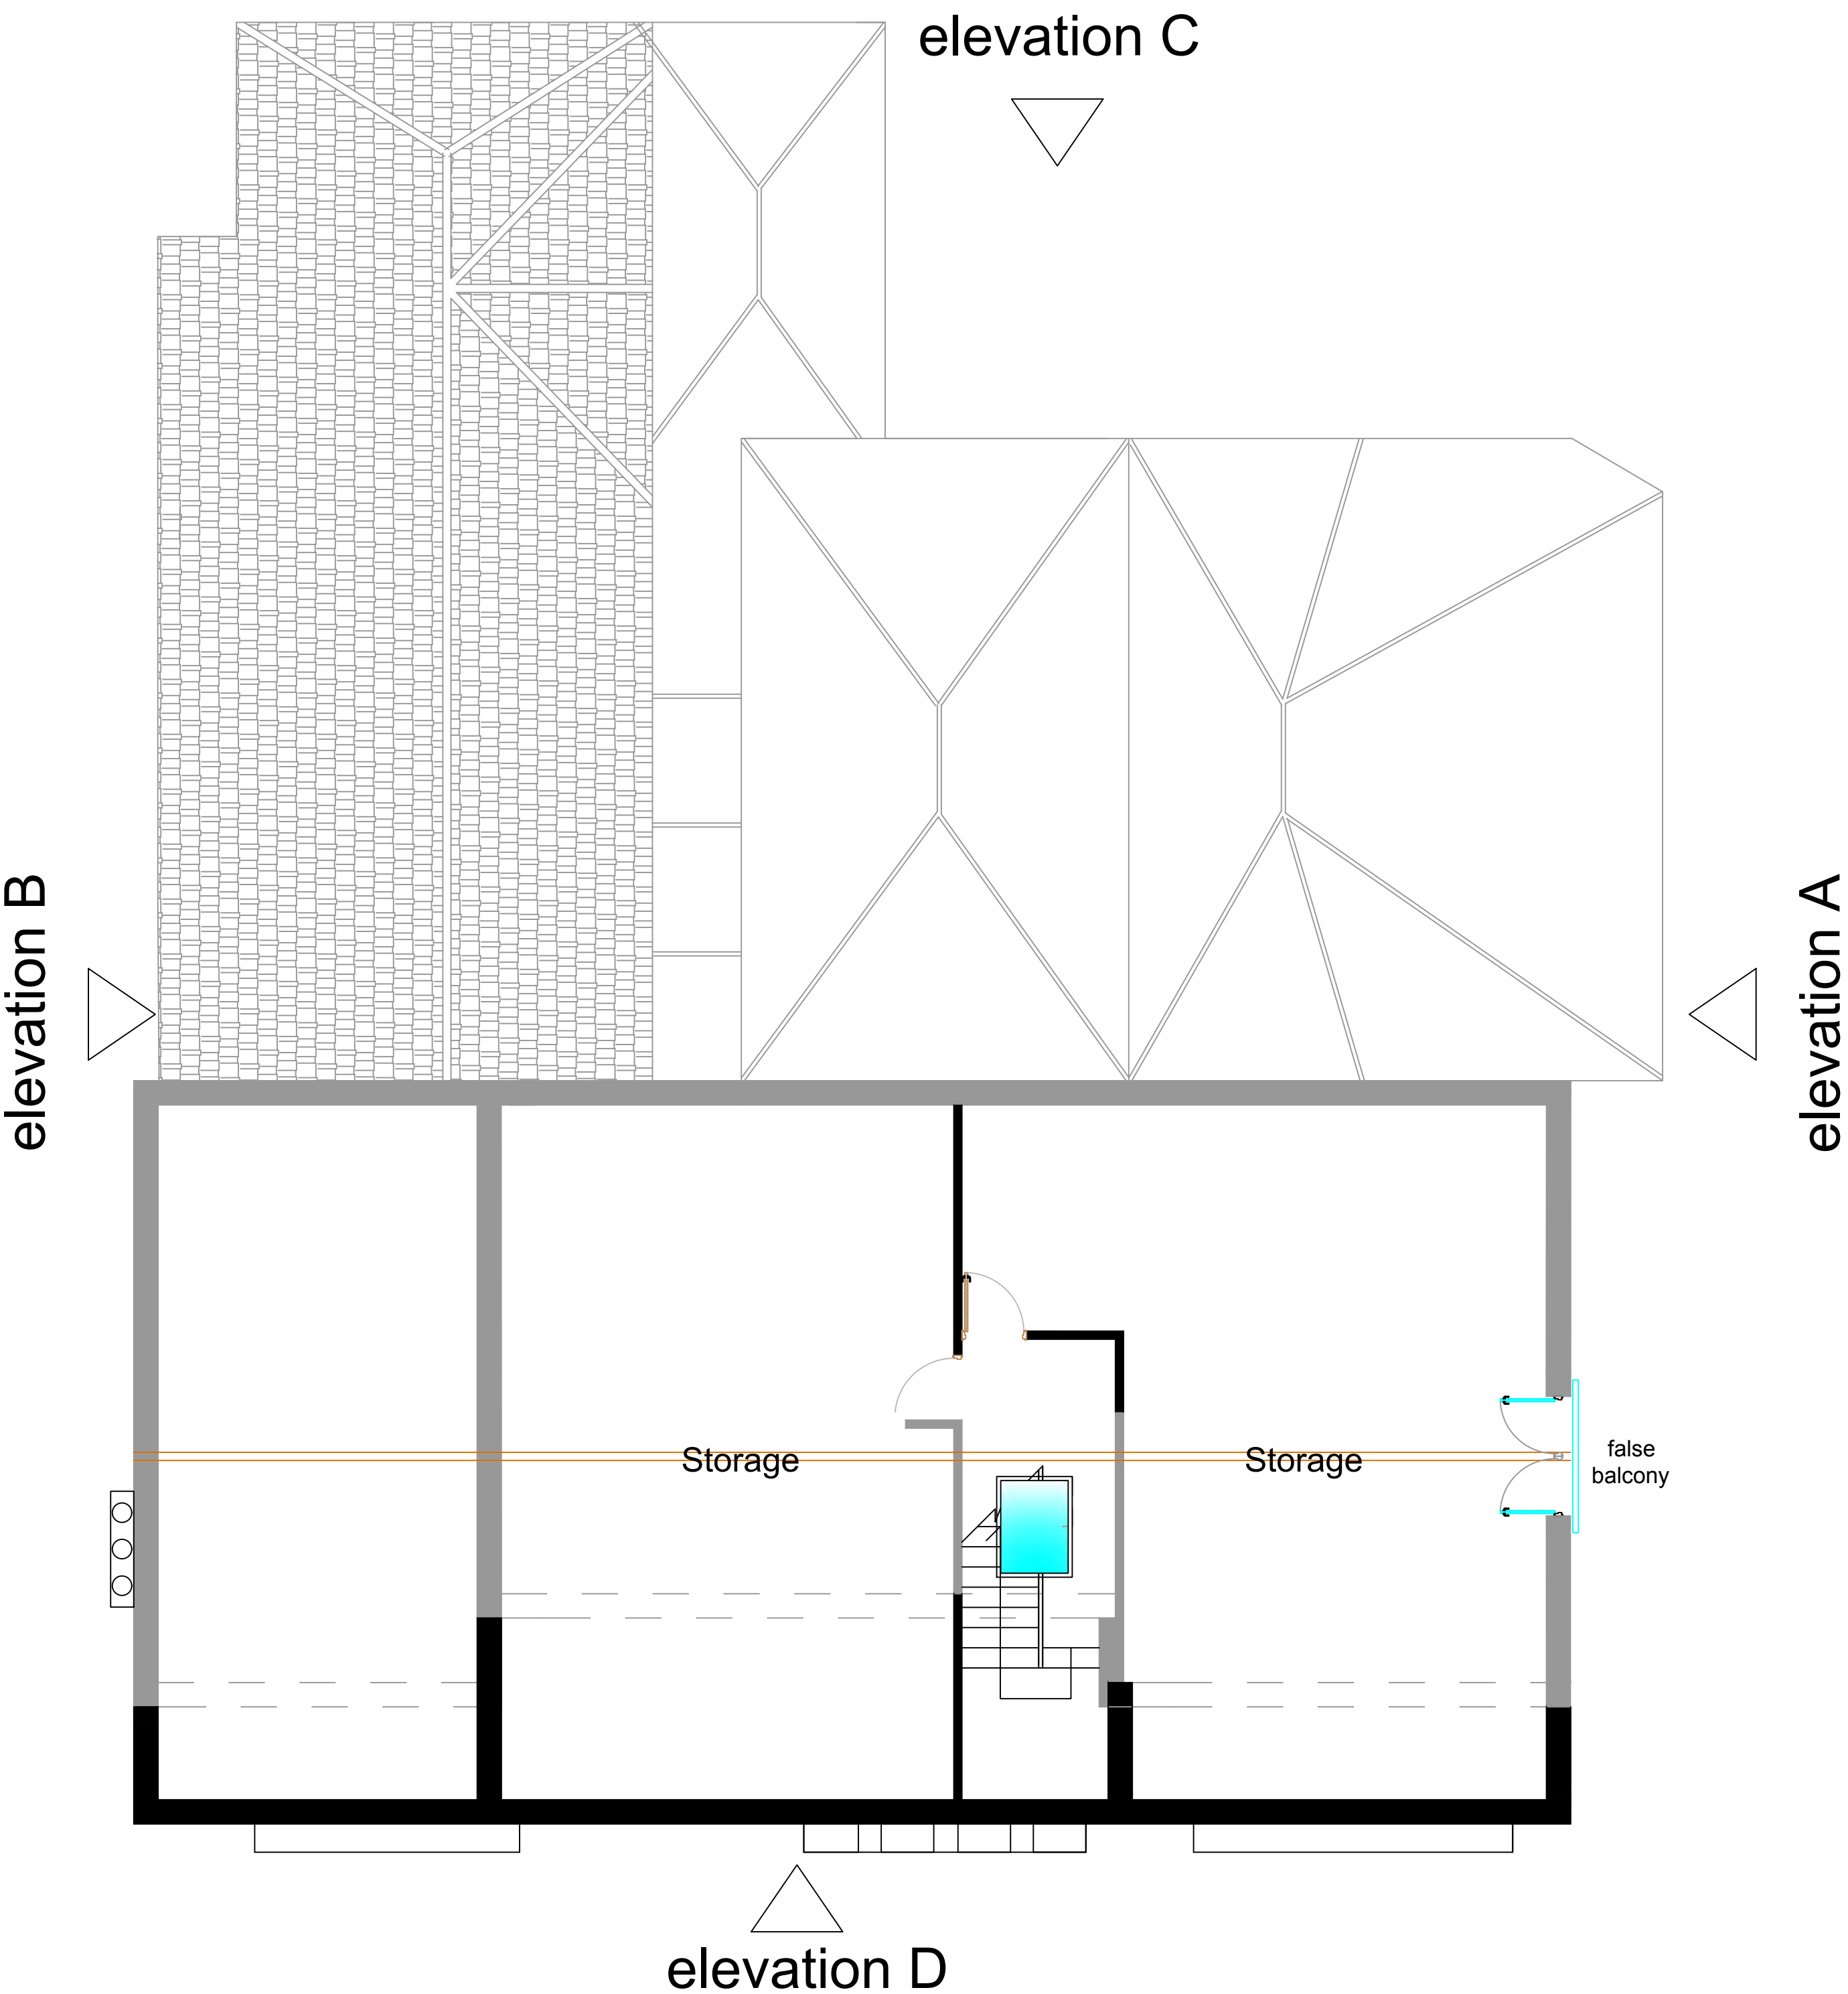

PROPOSED SECOND FLOOR PLAN
1:50 @ A1



ADDRESS	
10 bowling green way, rochdale	
PROJECT	
proposed facelift	
REV.	REVISION DETAILS