


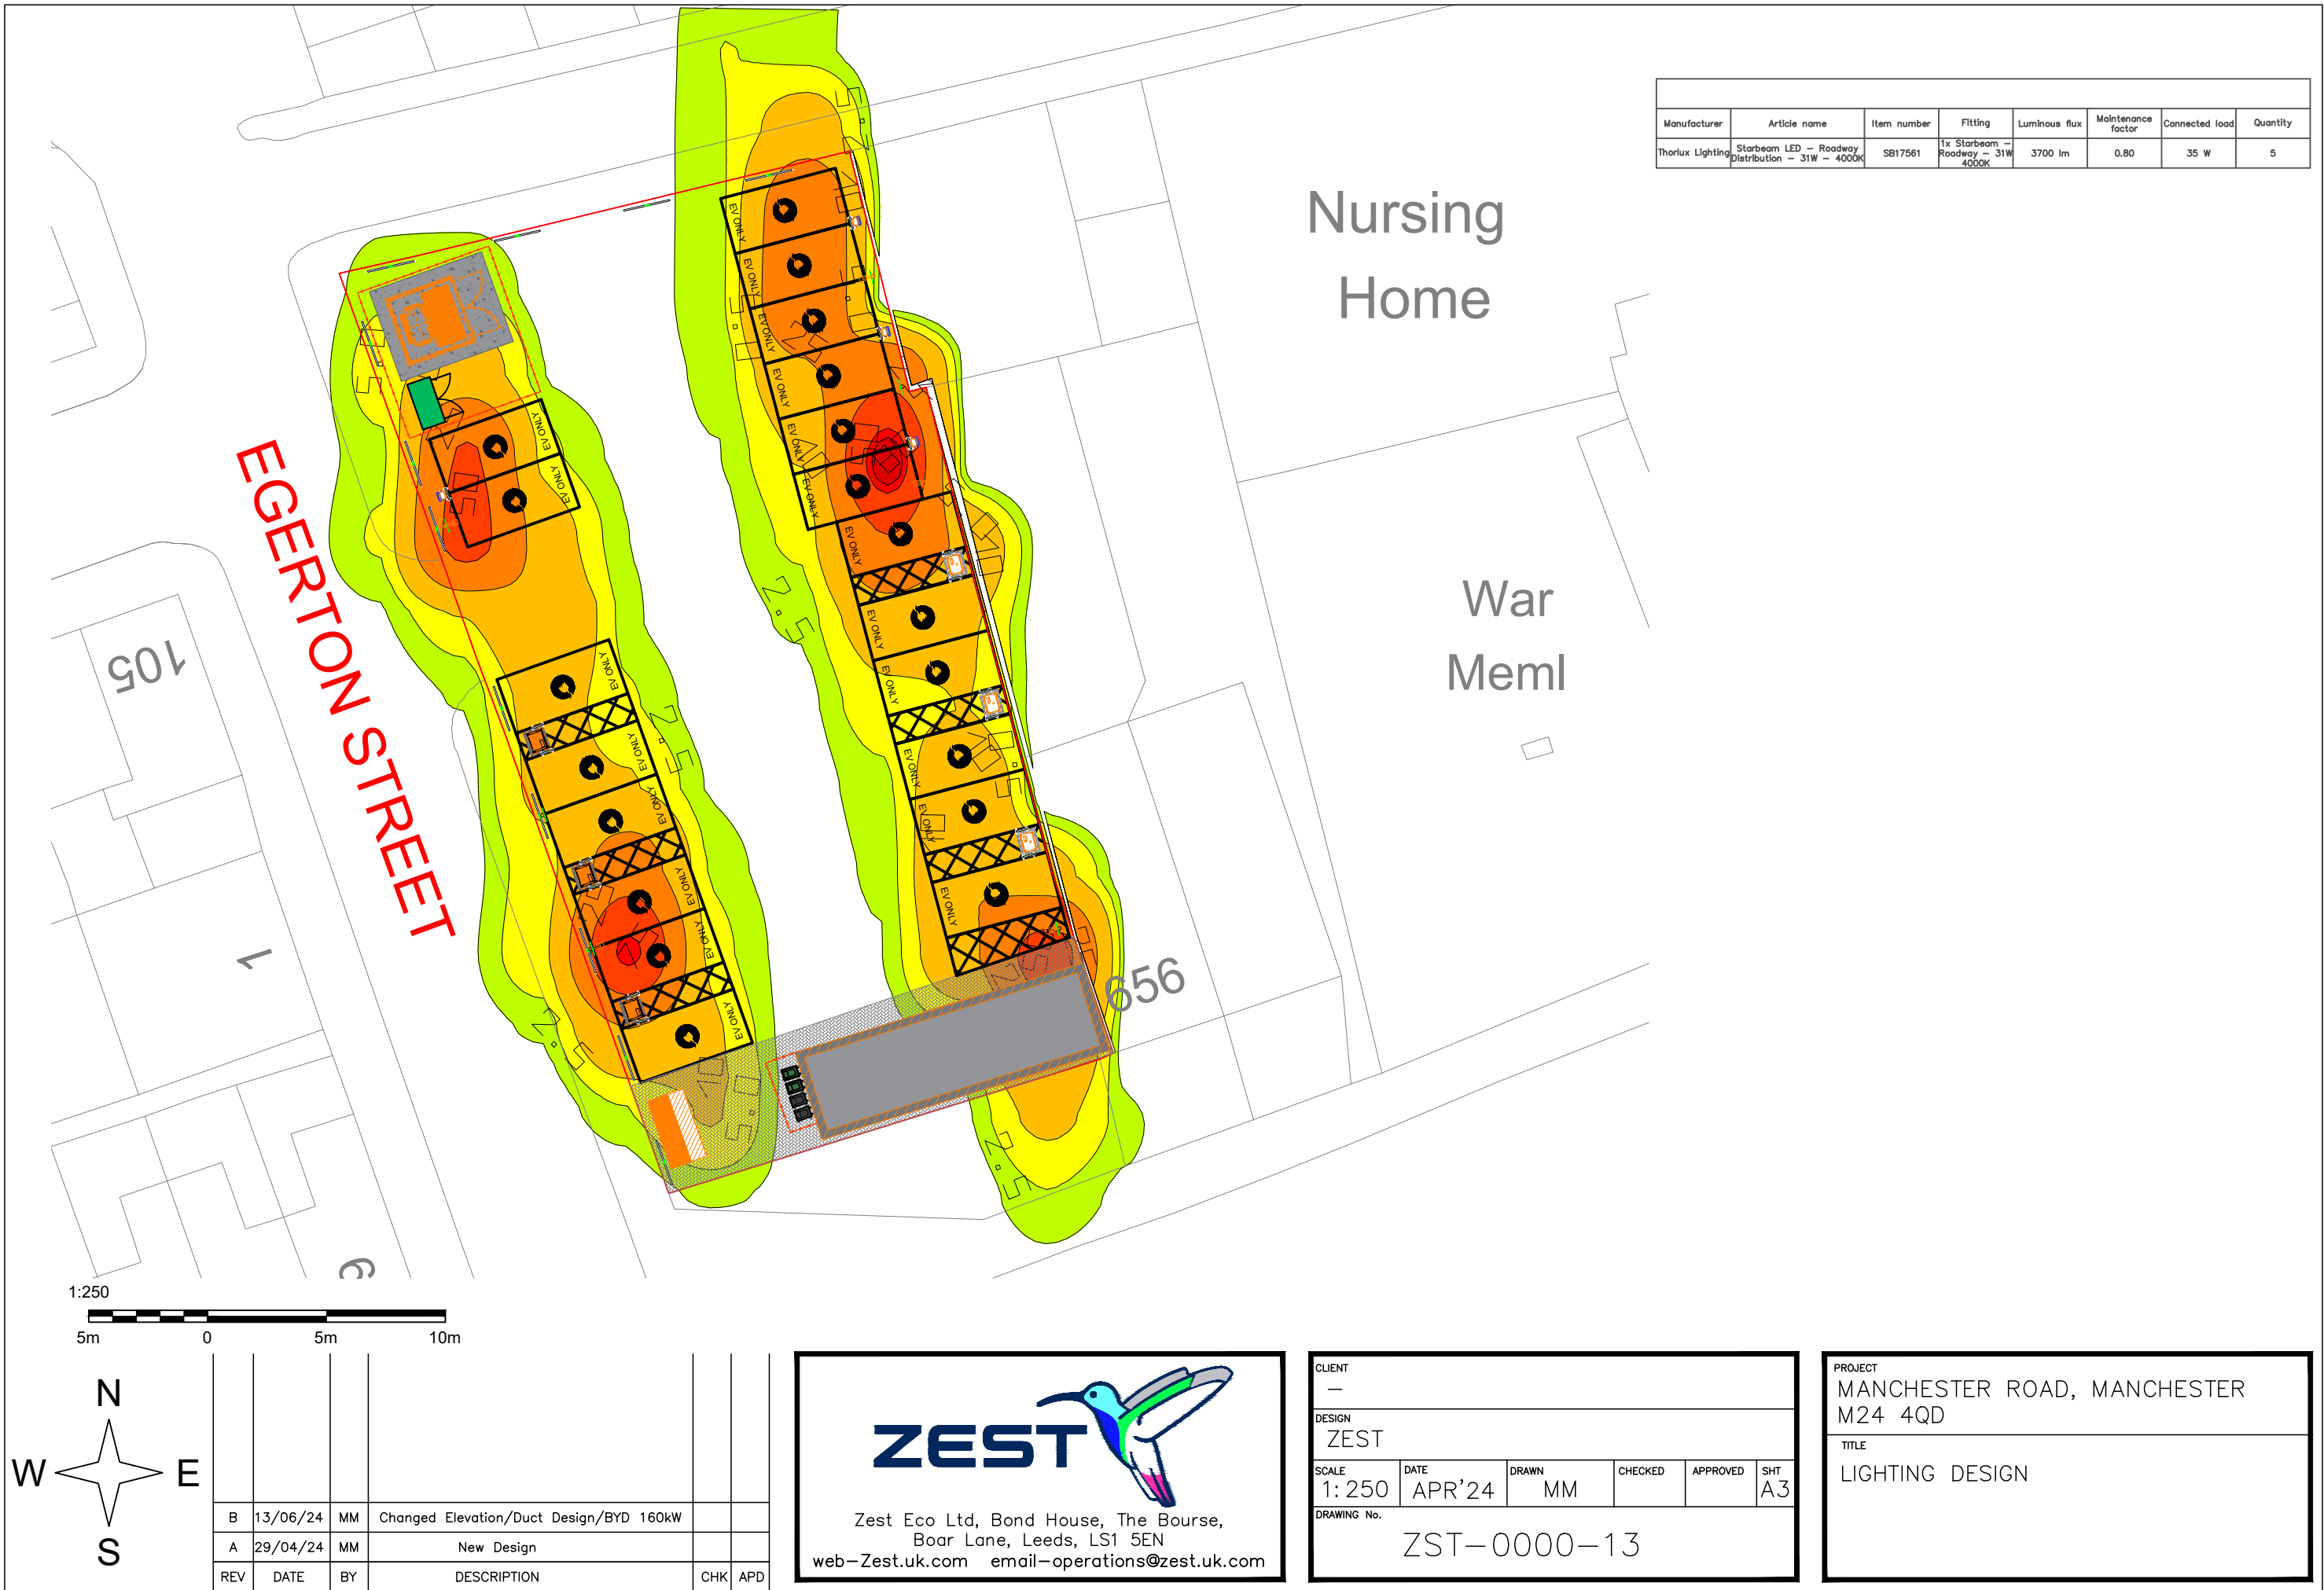

Manufacturer	Article name	Item number	Fitting	Luminous flux	Maintenance factor	Connected load	Quantity
Thorlux Lighting	Starbeam LED - Roadway Distribution - 31W - 4000K	SB17561	1x Starbeam - Roadway - 31W 4000K	3700 lm	0.80	35 W	5

Nursing Home



War Meml

EGERTON STREET

105

1

656

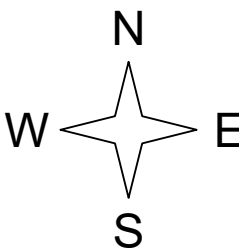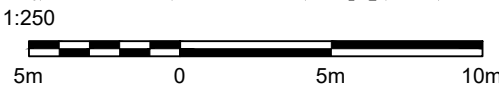

REV	DATE	BY	DESCRIPTION	CHK	APD
B	13/06/24	MM	Changed Elevation/Duct Design/BYD 160kW		
A	29/04/24	MM	New Design		

ZEST

Zest Eco Ltd, Bond House, The Bourse,
Boar Lane, Leeds, LS1 5EN
web-Zest.uk.com email-operations@zest.uk.com

CLIENT —					
DESIGN ZEST					
SCALE 1: 250	DATE APR'24	DRAWN MM	CHECKED	APPROVED	SHT A3
DRAWING No. ZST-0000-13					

PROJECT MANCHESTER ROAD, MANCHESTER M24 4QD
TITLE LIGHTING DESIGN