


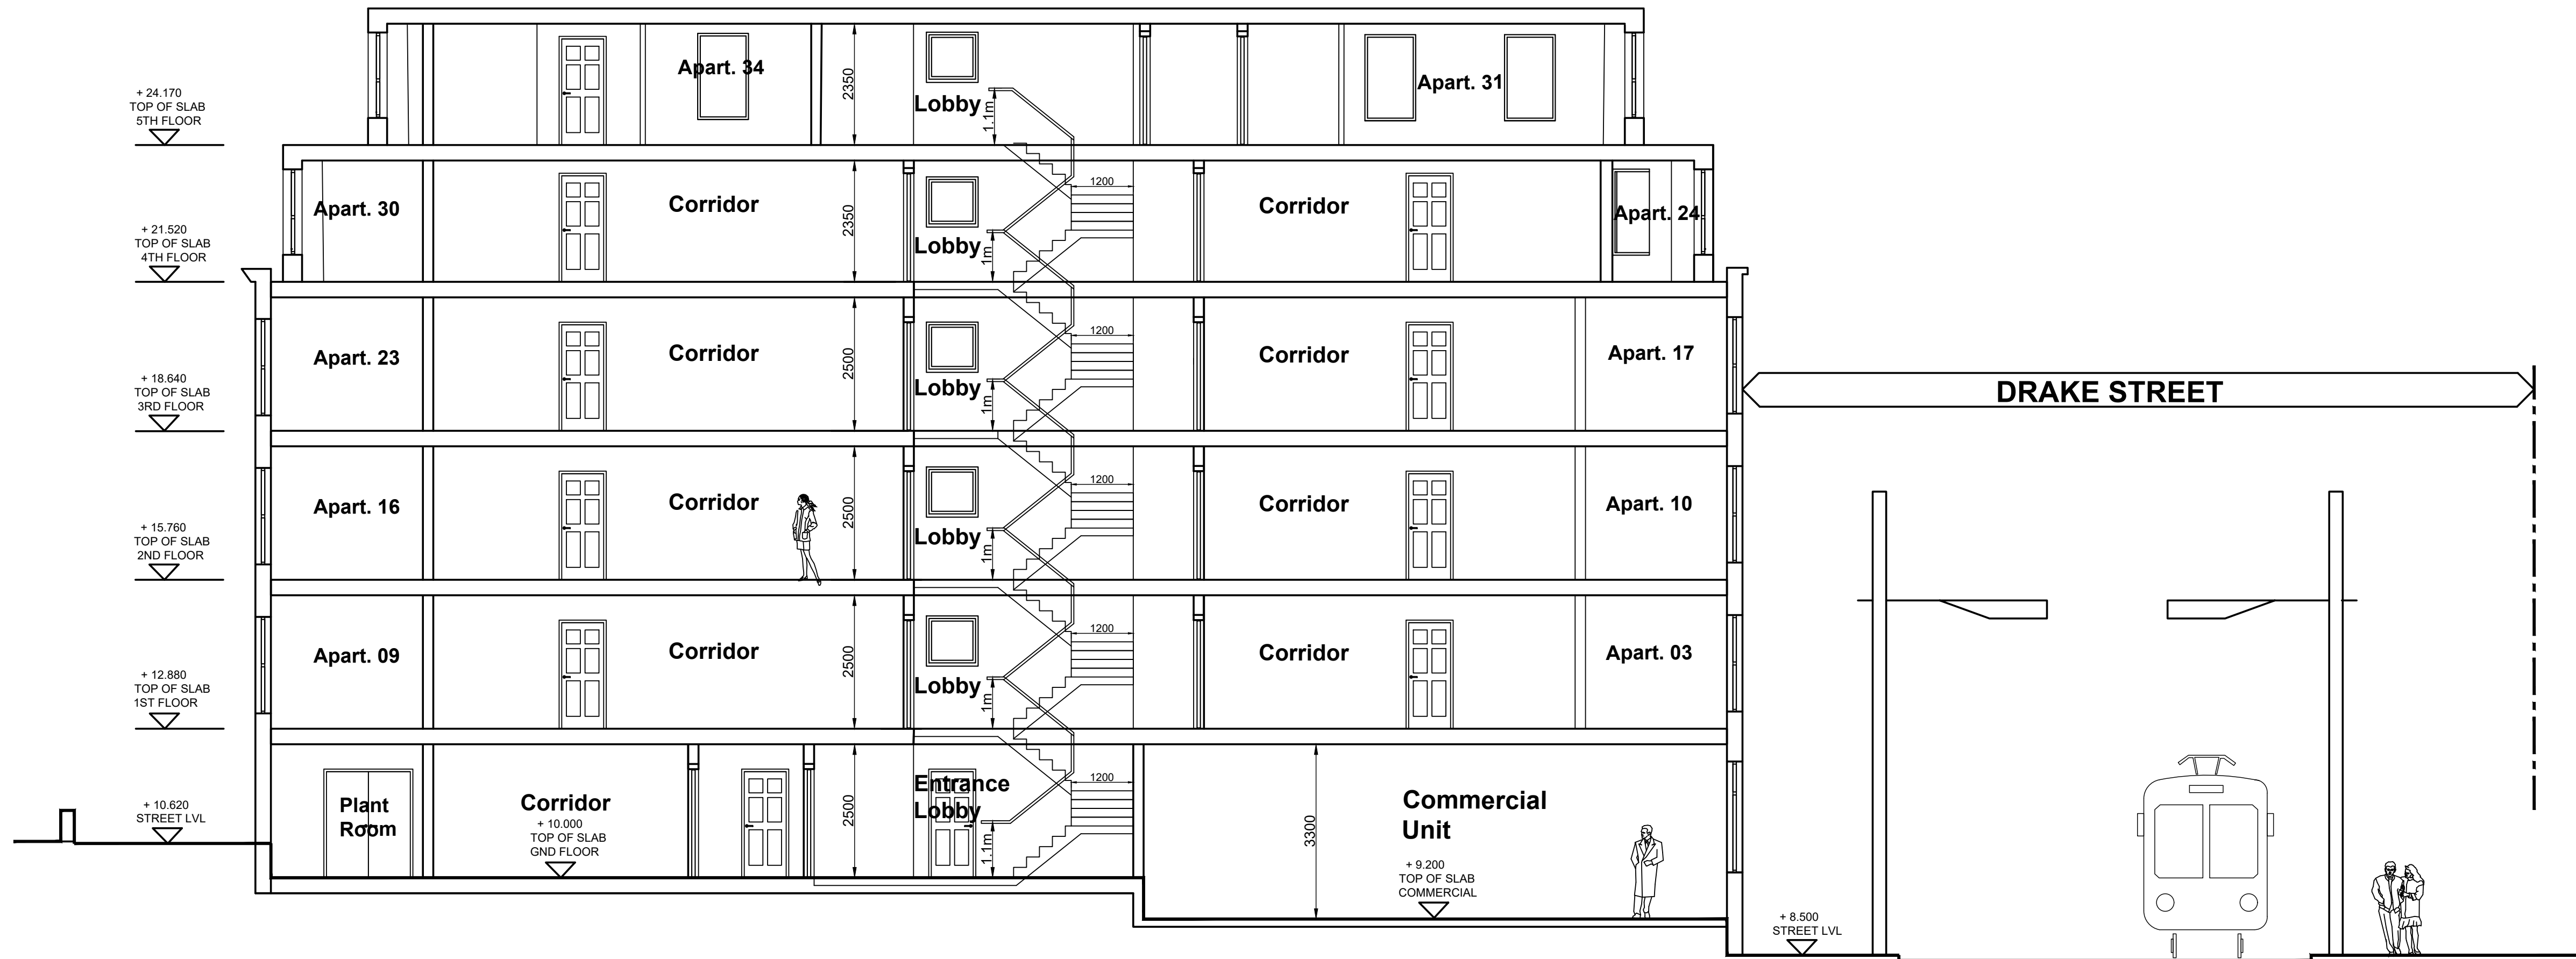

LONG SECTION

A 12.08.24 LAYOUT AMENDED

REV: | DATE: | DETAILS: |

BM ARCHITECTURAL DESIGNS
APARTMENT 8
224 GREAT CLOWES STREET
MANCHESTER M7 2ZS
TEL: 07415 493002

PROJECT: NEW BUILDING,
42-46 DRAKE STREET
AND NELSON STREET,
ROCHDALE OL16 1NU

CLIENT: CASSEL AND FLETCHER PROPERTY
MANAGEMENT LTD.

TITLE: LONG SECTION

SCALE: 1:75@A1 DATE: 01/ 2024 DRAWN: BM

STATUS: PLANNING

DRAWING NO: BM/0124/DRAKE/PL11 REV: A