


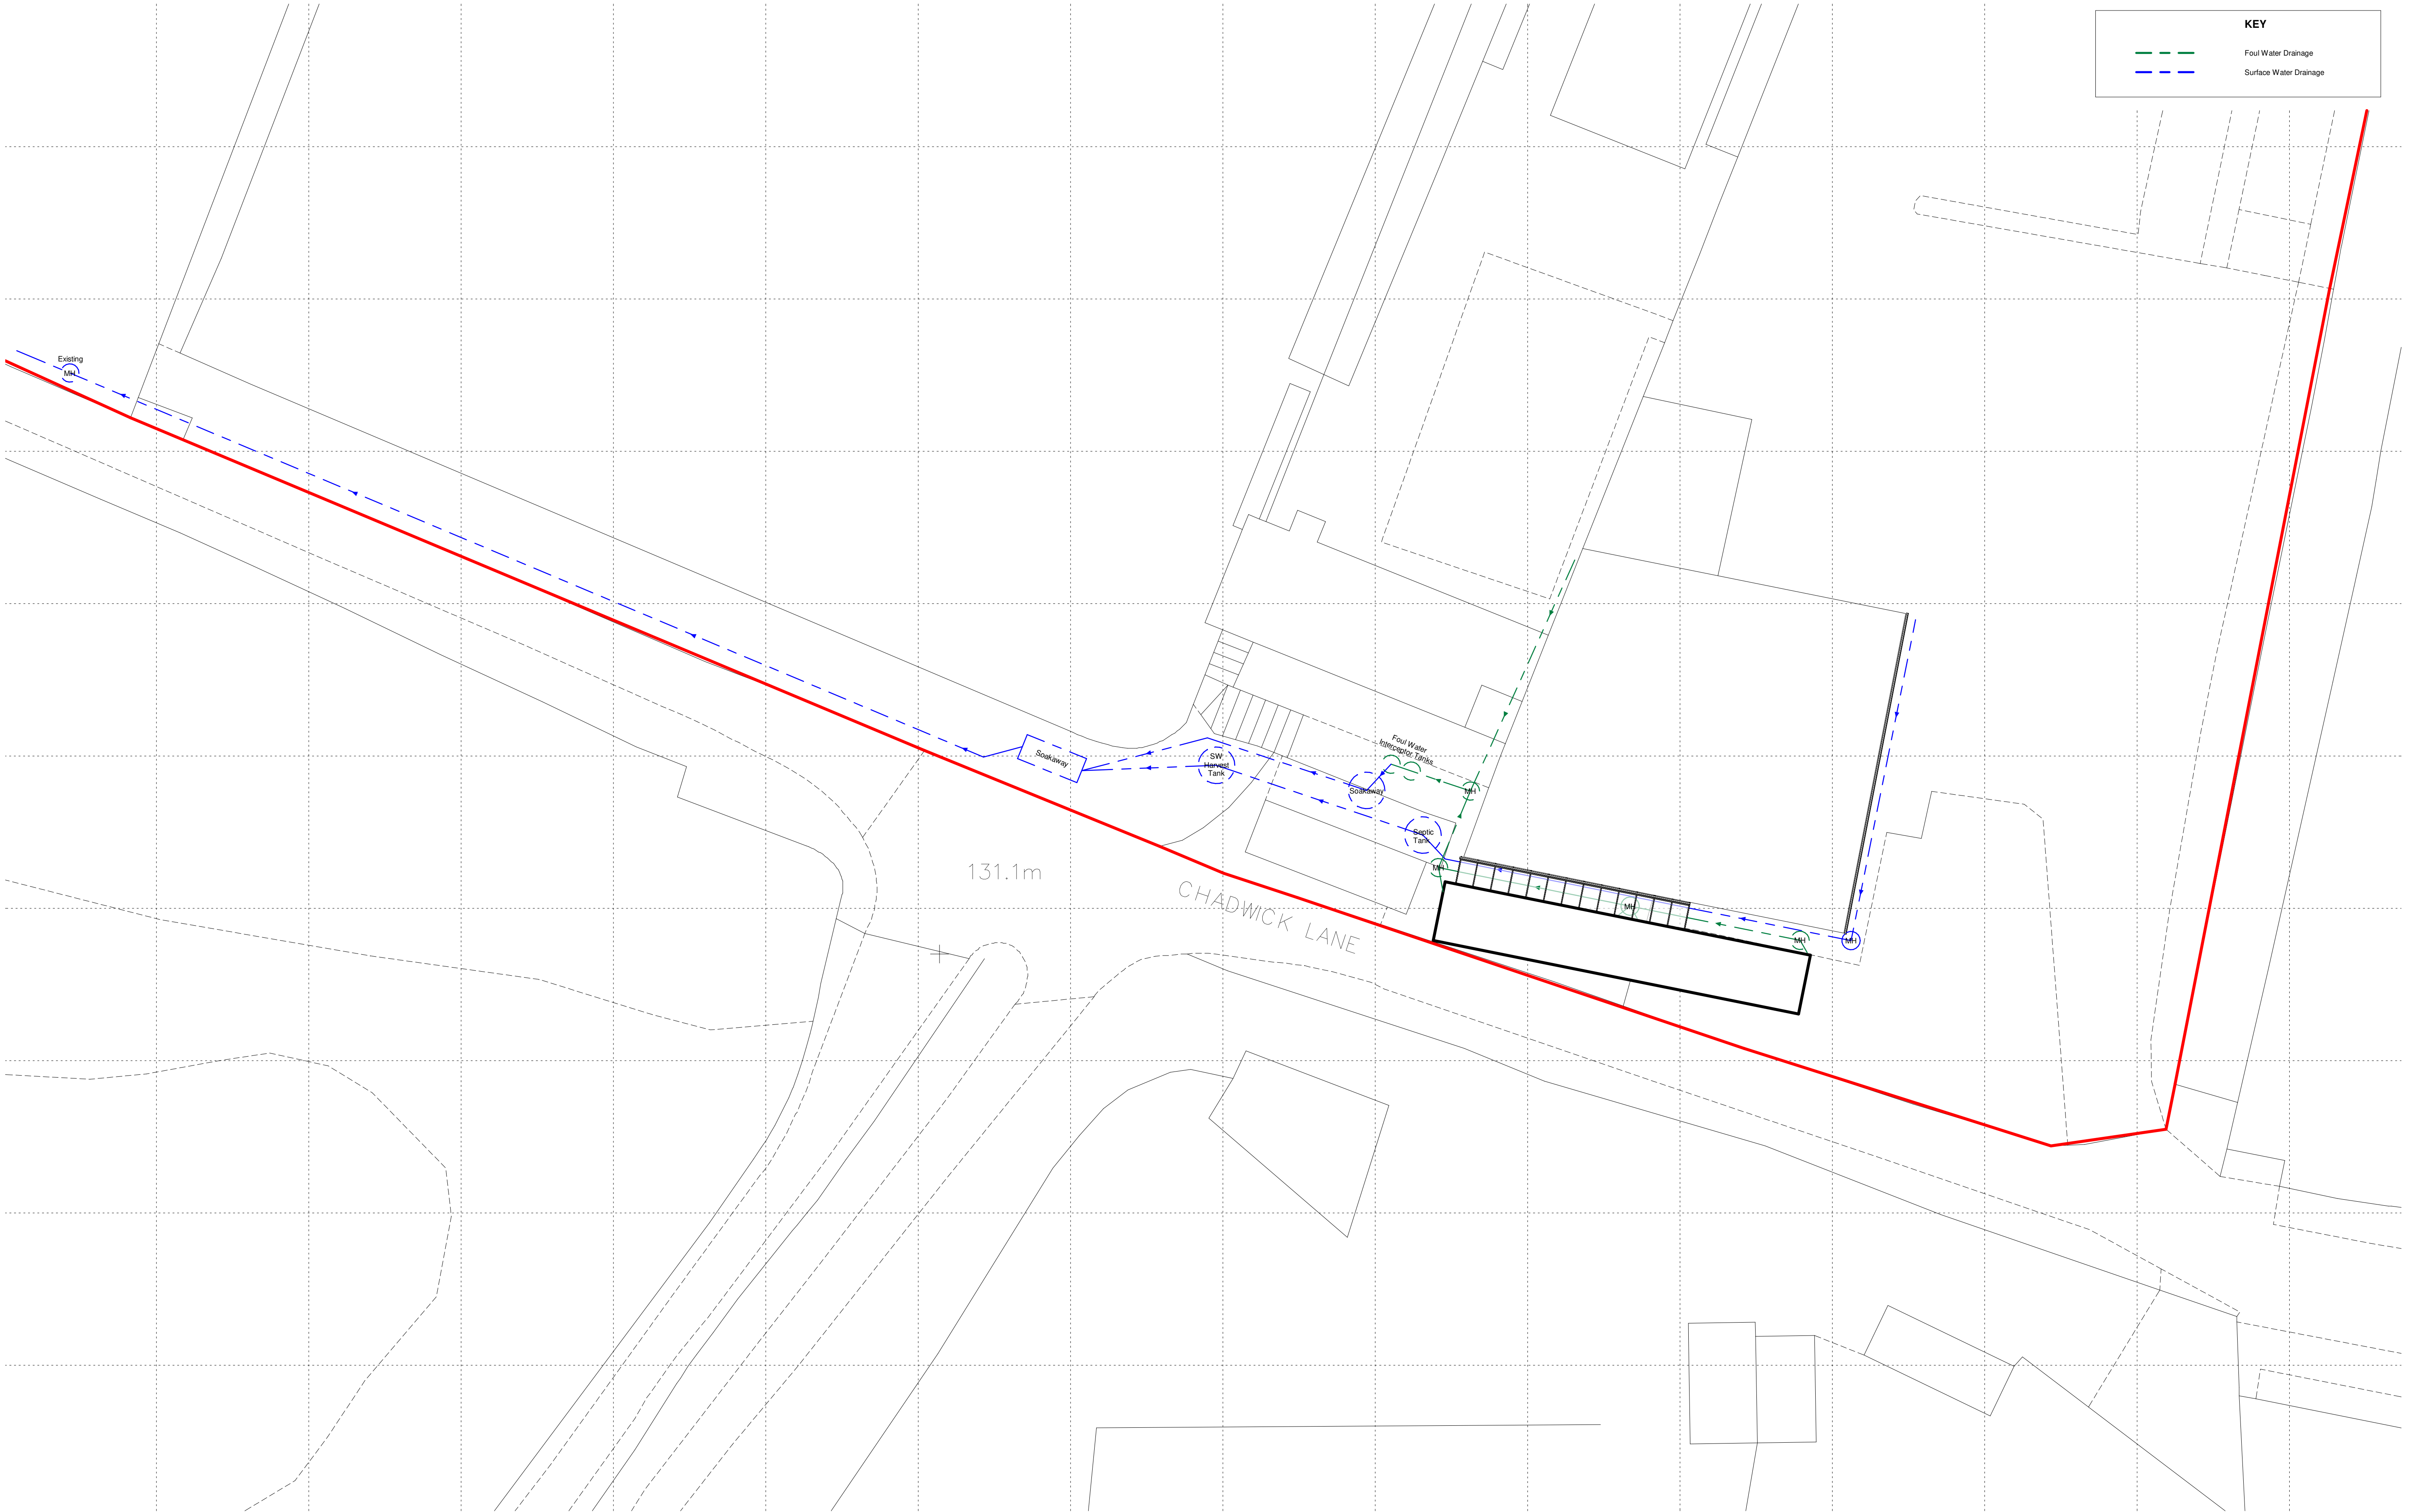

1 Proposed Drainage Site Plan
1 : 200

Rev	Date	Description
A	25.05.22	Planning Issue
	09.05.24	Revised Planning Issue

Dwn	Ckd	Drawn	JK
		Checked	JK
		Date	MAY 2022
		Scale @ A1	As indicated

Mayfield Changing Rooms
Proposed Drainage Plans

RMF-SVA-ZZ-00-DR-A-2002
REV A
PLANNING