

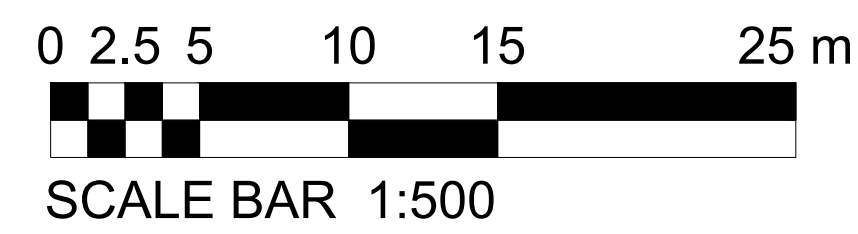


KEY

- Site Boundary
- No Build area - 10m offset from the water

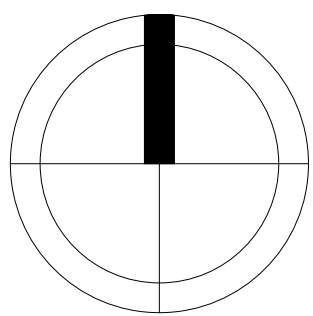

SCALE BAR 1:500

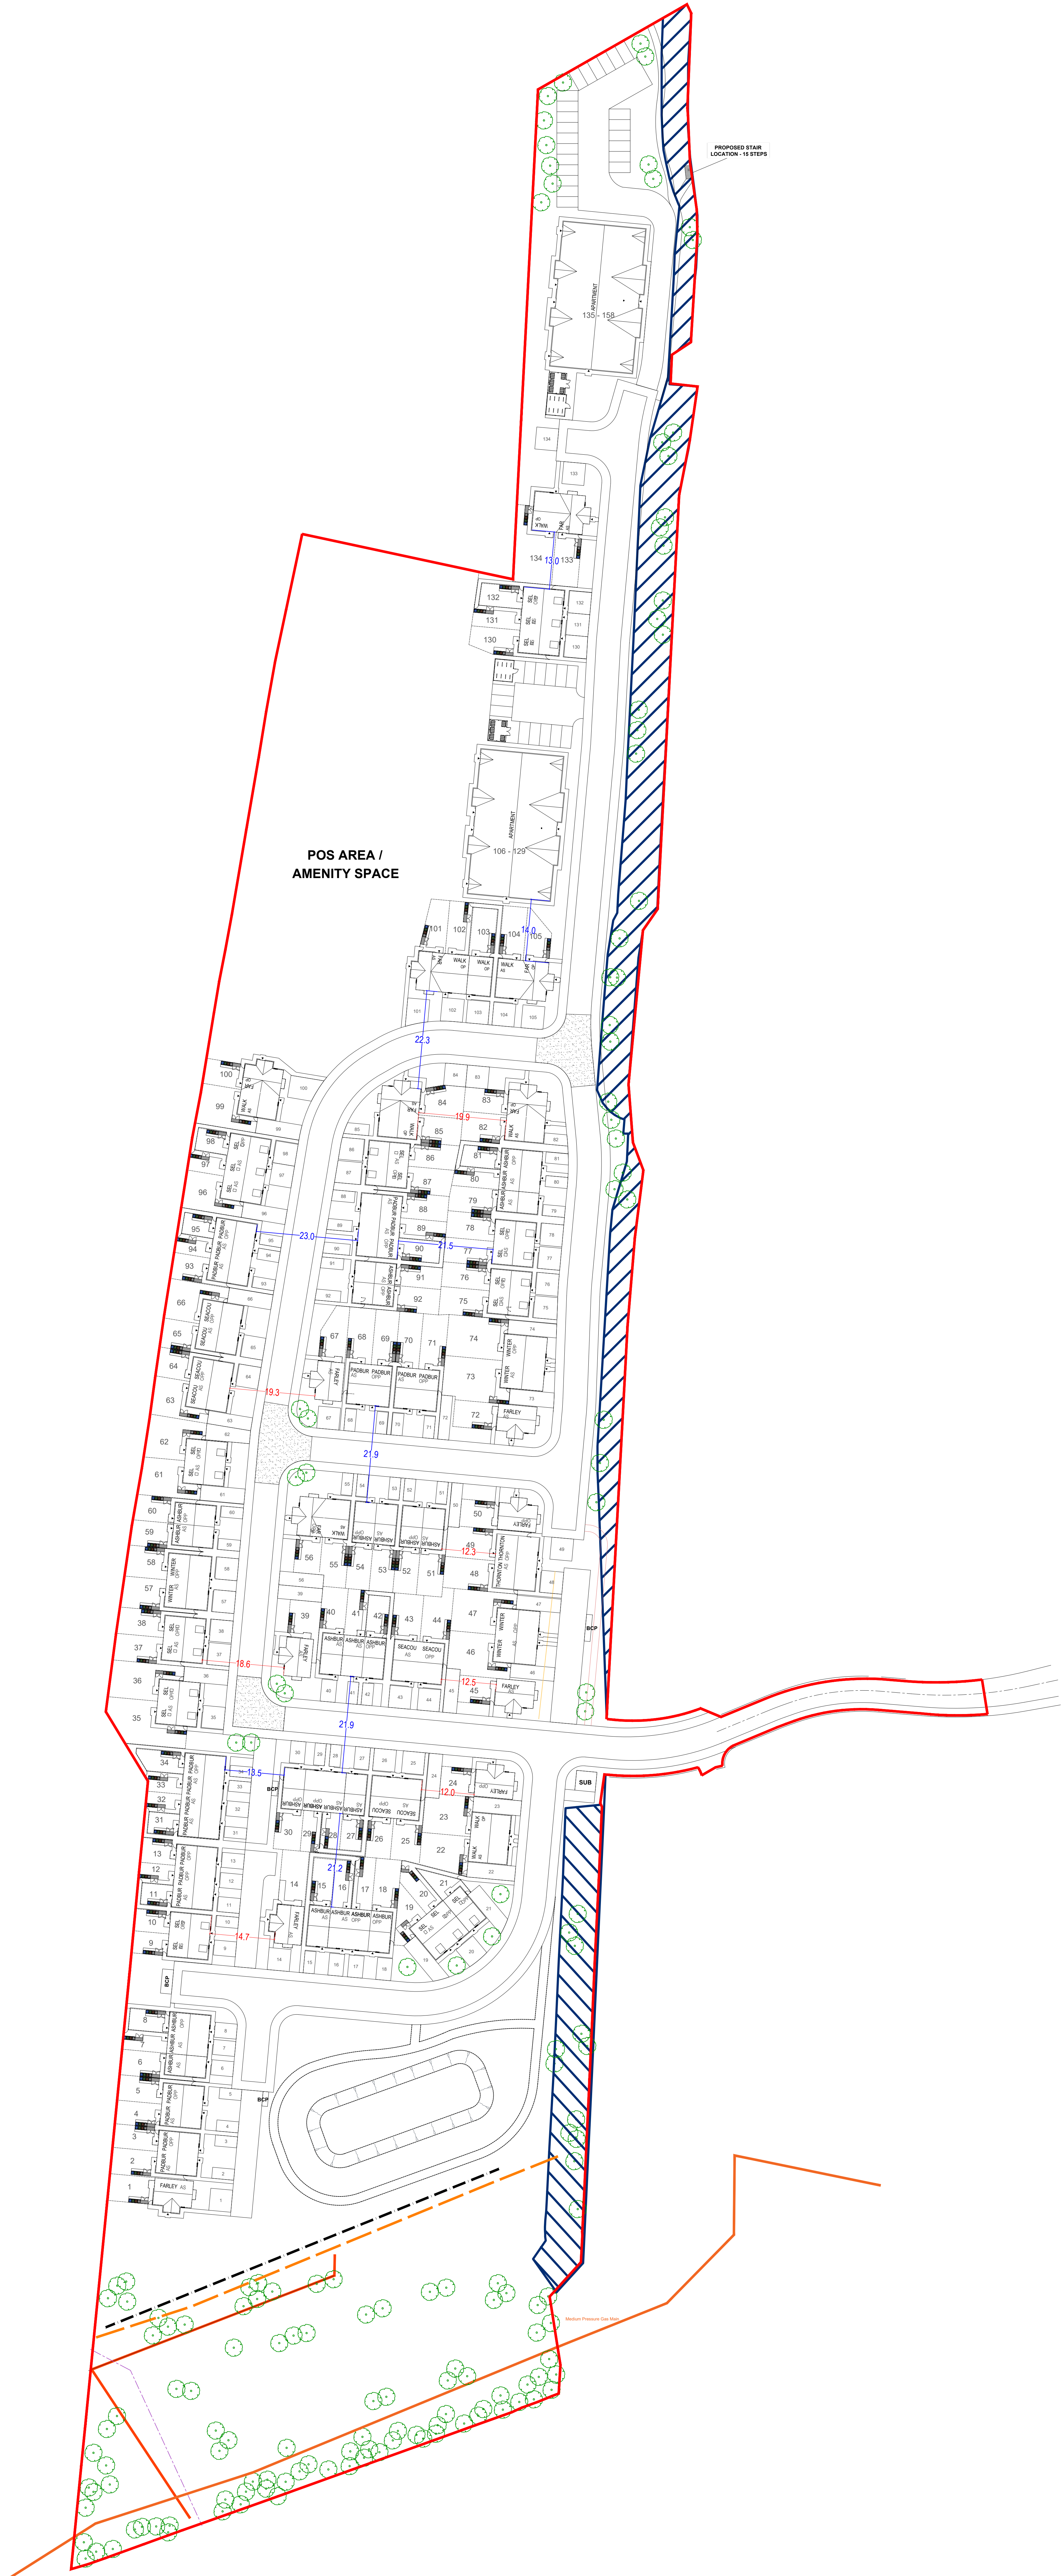

A 06.03.25 LS / PP Layout re-planned following consultation with Natural England regarding development restriction in peat area.

REV	DATE	DRAWN	DESCRIPTION	ARCH CHECK	ENG CHECK
-----	------	-------	-------------	------------	-----------

TITLE					
INTERFACE LAYOUT					



M.C.I. Developments Ltd.
15 Beecham Court,
Smithy Brook Road,
Wigan, WN3 6PR
telf: 05448871467
fax: 08448871468
web: www.mcidevelopments.com
email: admin@mcidevelopments.com

A KEEPMOAT HOMES COMPANY

PROJECT					
TRUB FARM, ROCHDALE					
DRN BY	IG	SCALE	JOB REF	DRAWING NUMBER	REV
DATE	09.07.24	1:500 @ A0	000	MCI-000-DR-A-511	A