


9 Lynton Avenue Rochdale

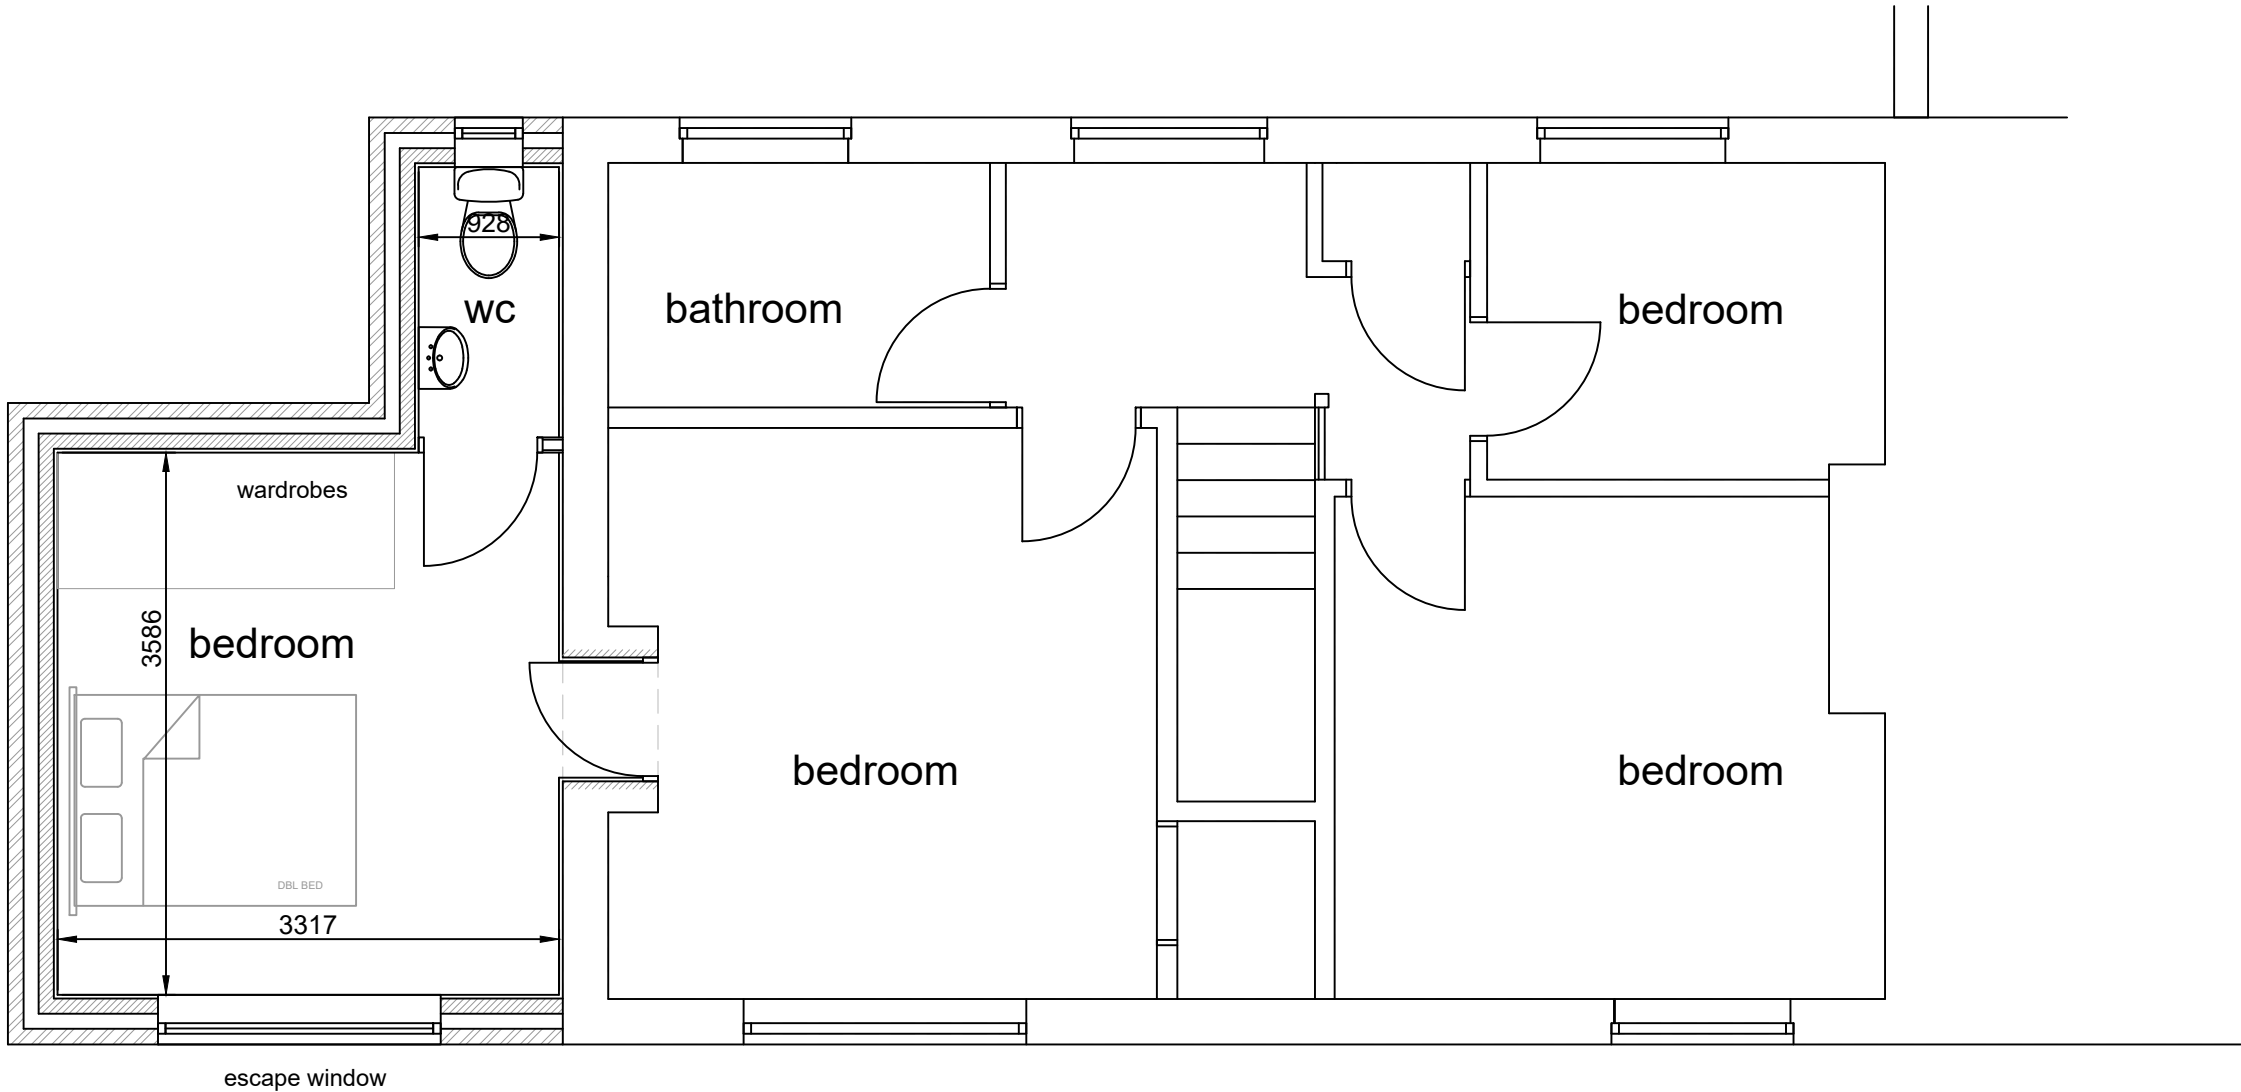

first floor plan: option 3
scale 1-50