


Notes:

Designer advises contractor to obtain metal workers/gate specialist to provide full details to meet latest building regs and statutory standards for contract use.

THIS DRAWING IS FOR DESIGN PURPOSES ONLY AND NOT FOR CONSTRUCTION

Revision	Description	Date
----------	-------------	------

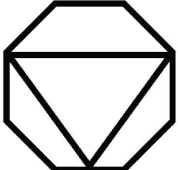

DV8 DESIGNS
ARCHITECTURE•INTERIORS

PROPOSED

NOTE:DO NOT SCALE FROM THIS DRAWING ALL DIMENSIONS TO BE CHECKED ON SITE TO BE READ IN CONJUNCTION WITH ALL RELEVANT CONSULTANTS DOCUMENTATION

m 0 0.2 0.4 0.6 0.8 1.0 1.2 1.4 1.6 1.8 2.0

SCALE 1:20


Client:

ROCHDALE COUNCIL

Project No. 2249	Project: DENEHURST HOUSE
----------------------------	------------------------------------

Drawing No. xxx	Drawing Title: GATE DESIGN OPTION 3
---------------------------	---

Revision: X	Scale: 1:20 @ A1	Date: 23/07/24	Drawn by: GC
-----------------------	----------------------------	--------------------------	------------------------

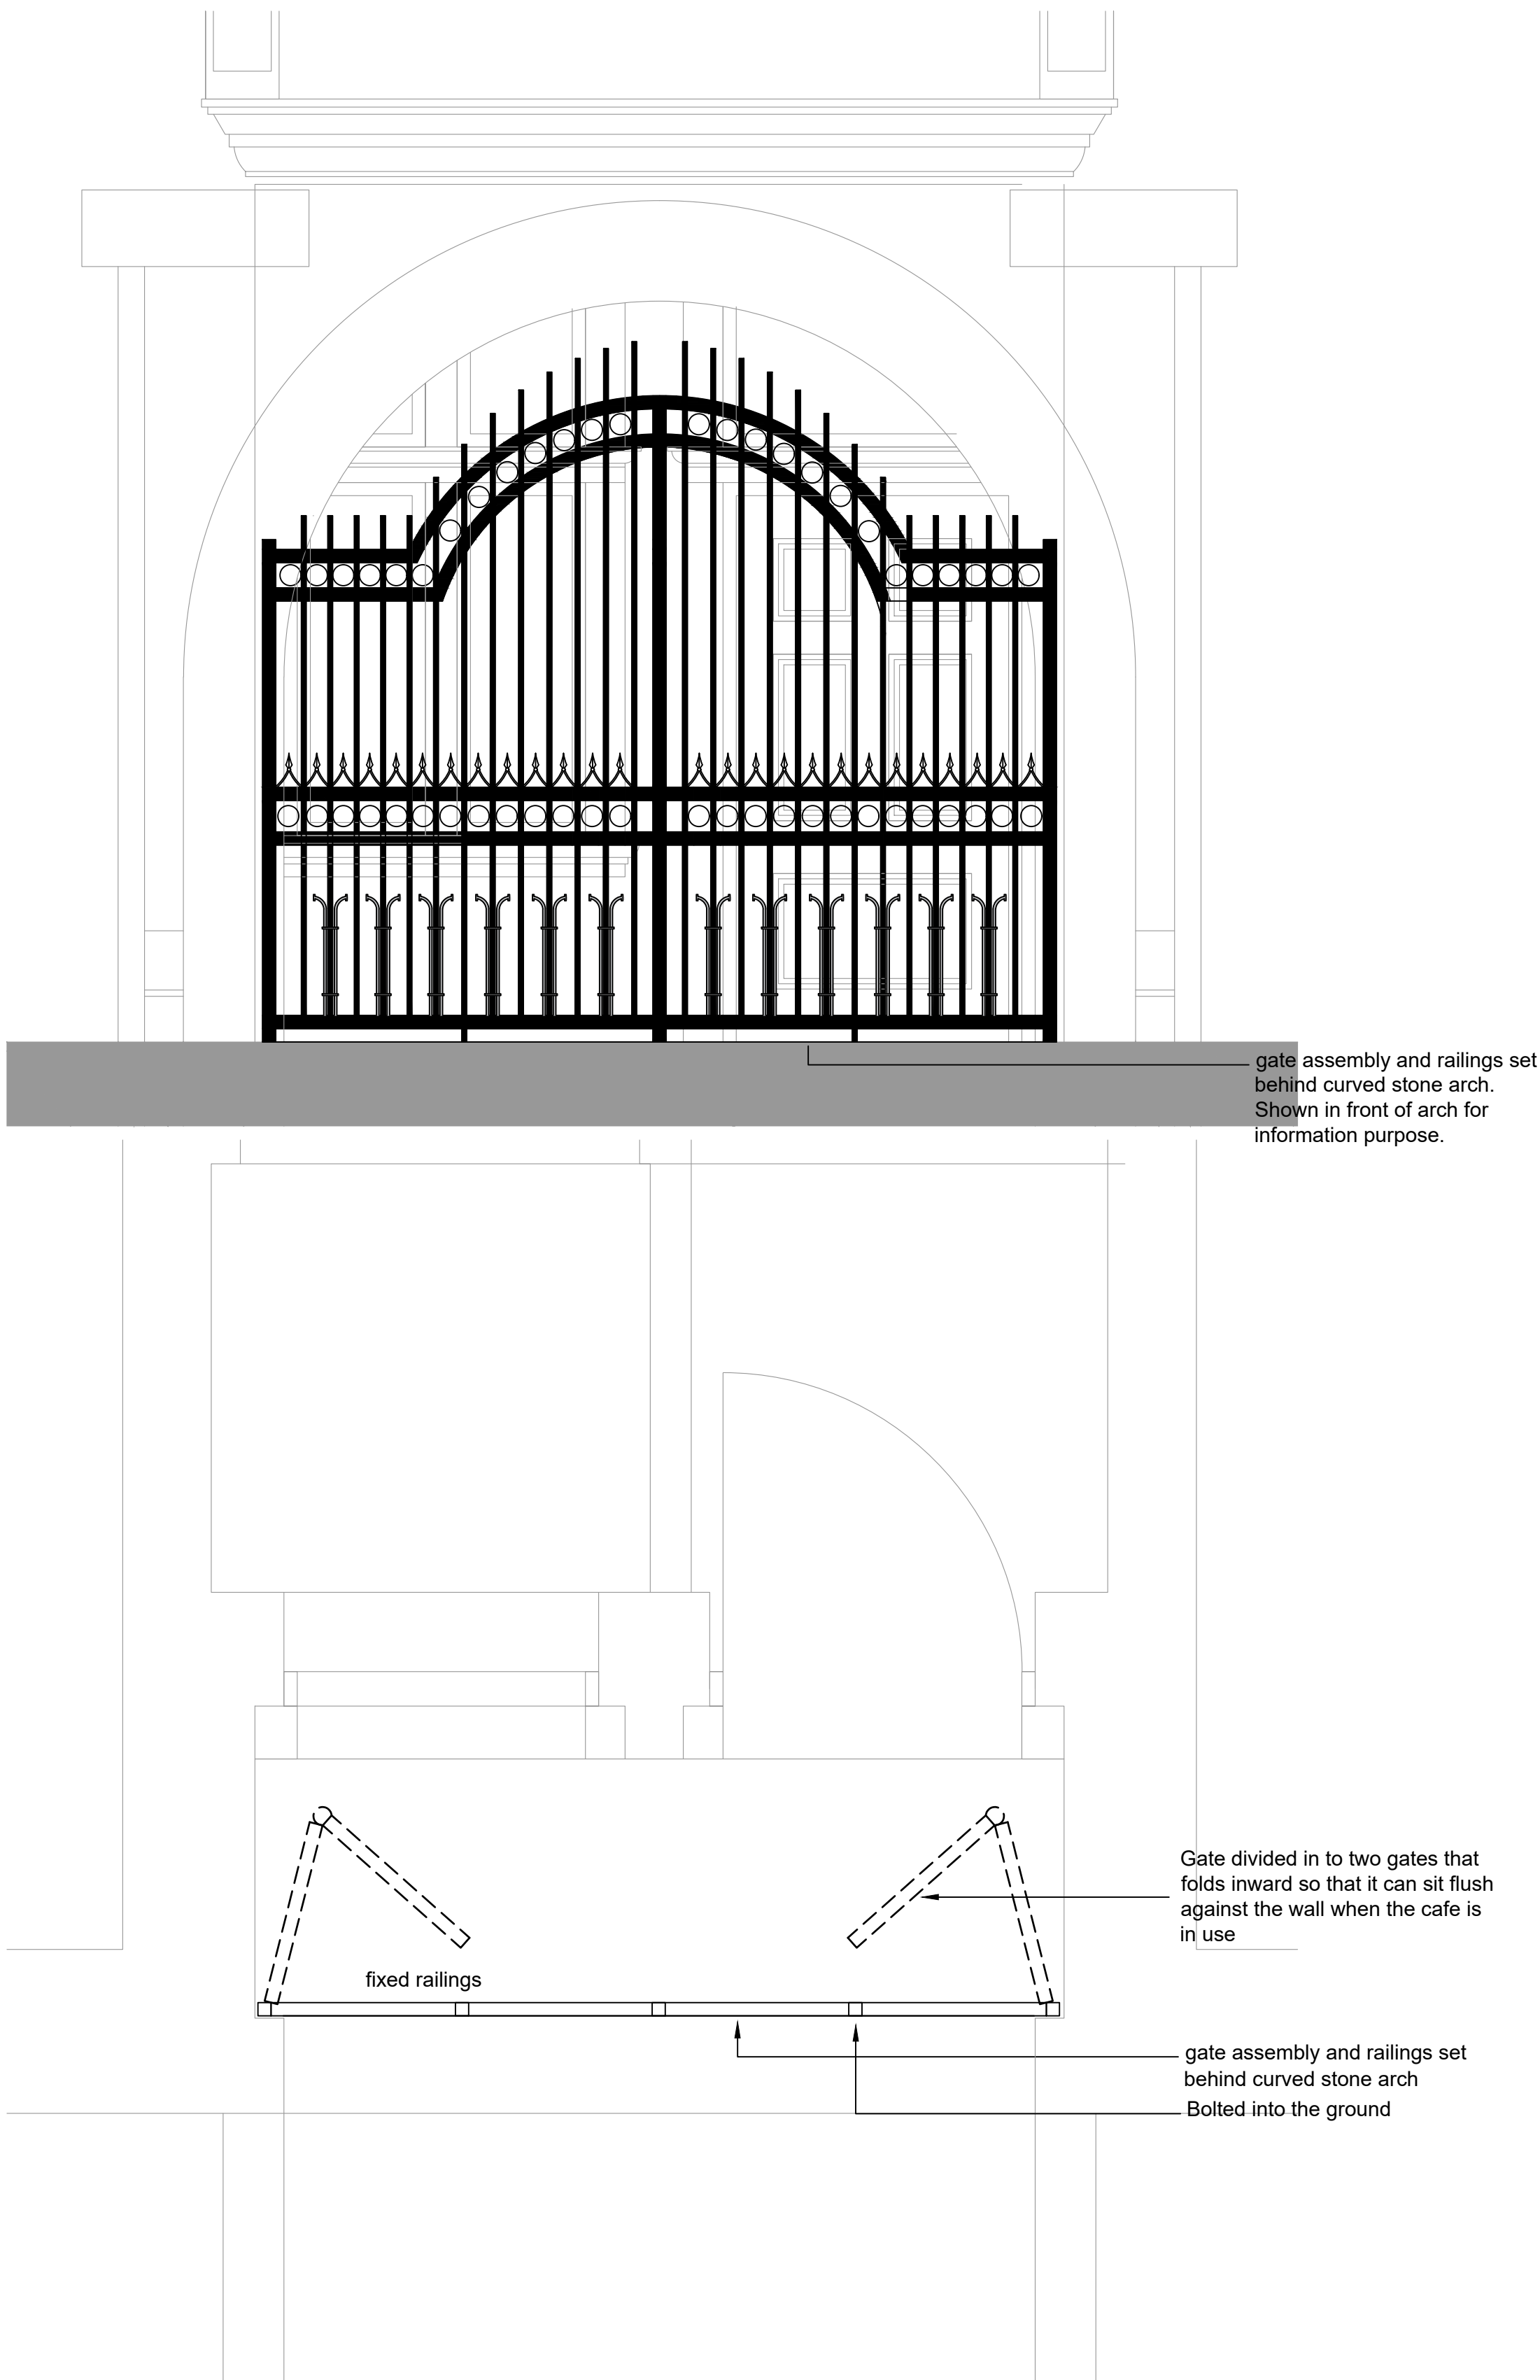

OPTION 3