



Revisions:

A	17/04/2024	Revised following feedback from Accommodation Expert.
B	08/05/2024	Revised to Planning Issue

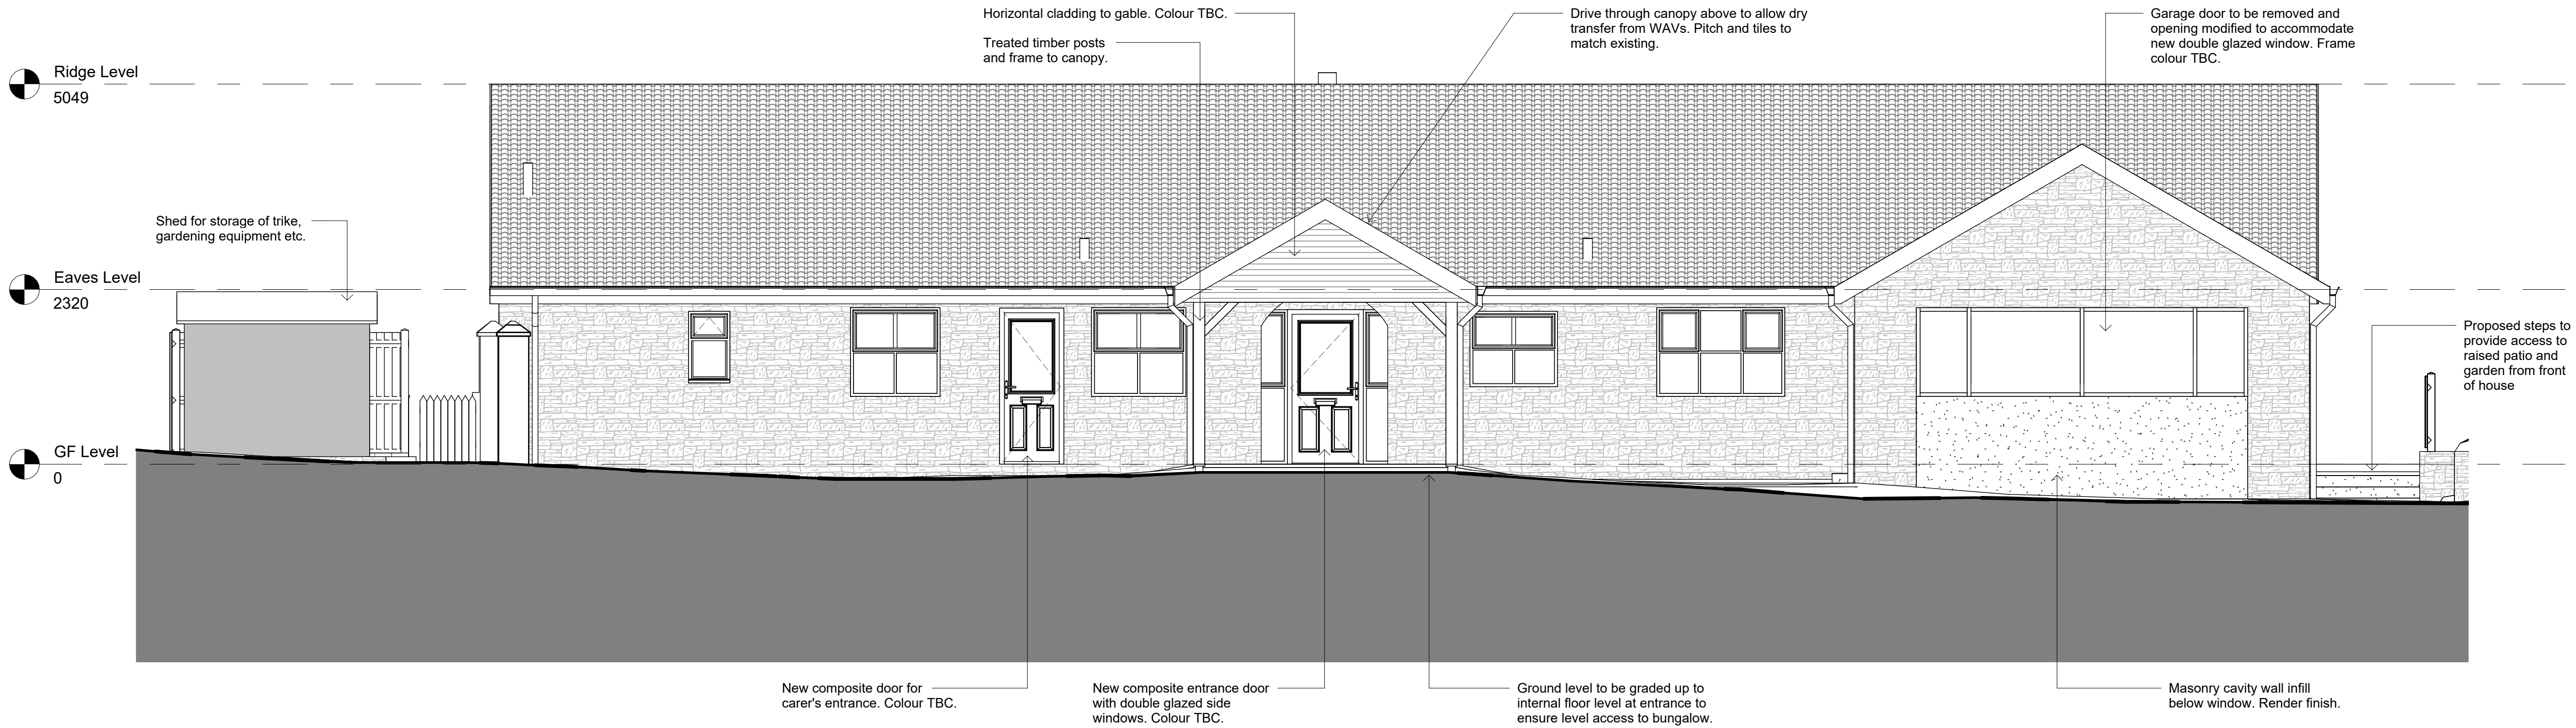

1 Proposed Elevation - West
1 : 50

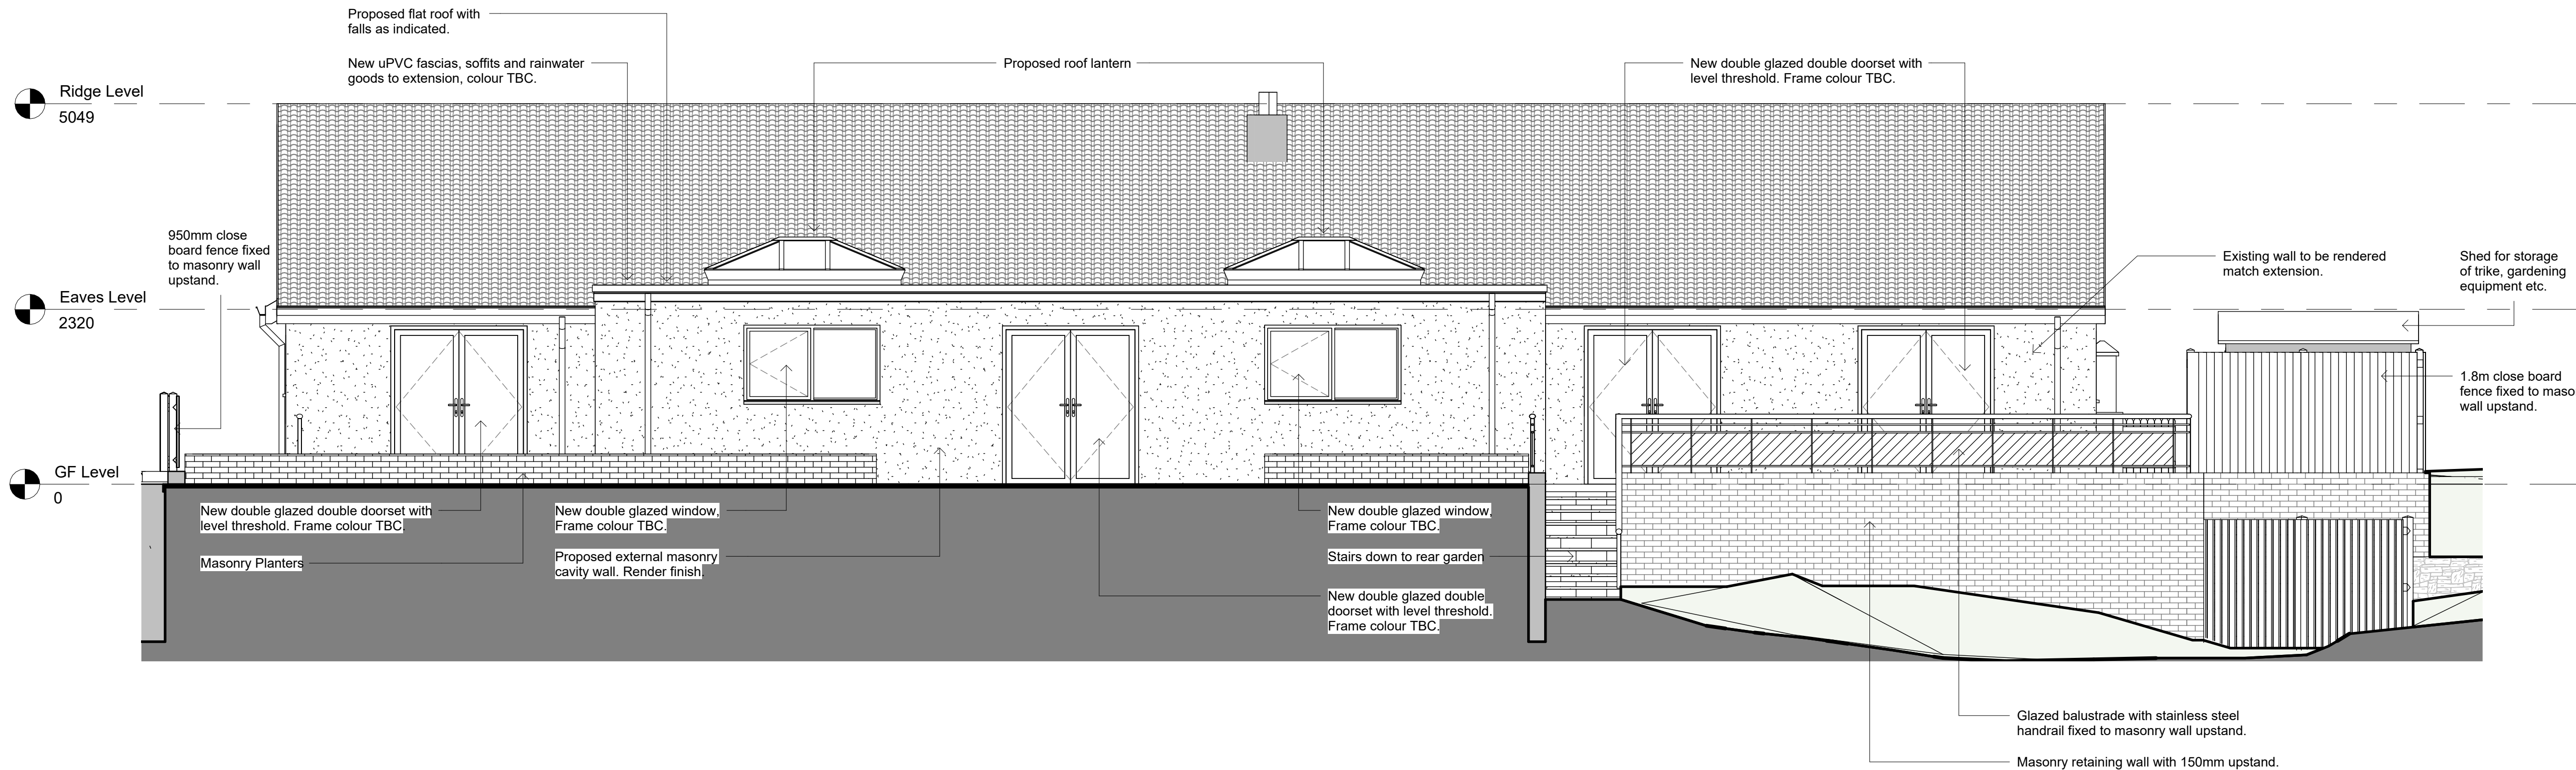

2 Proposed Elevation - East
1 : 50



PLANNING
SUBMISSION

: ALL INFORMATION REMAINS COPYRIGHT OF PH PARTNERSHIP :

: DO NOT SCALE - ALL DIMENSIONS TO BE VERIFIED ON SITE :



P H Partnership

10 Lunkey Court, Chester-Le-Street, Co. Durham, DH2 1AN
Tel: 0191 410858 Email: Author @phpartnerships.co.uk
Fax: 0191 4100537 Web: www.phpartnerships.co.uk



Client
D. Smith

Project
Accessible Adaption & Extension

Address
179 Newhey Road, Newhey, Rochdale,
OL16 3SA

Scales
1 : 50 @A1 11/04/24

Drawing Title
Proposed Elevations

Drawing No.
9390 - 12

Revision

B