


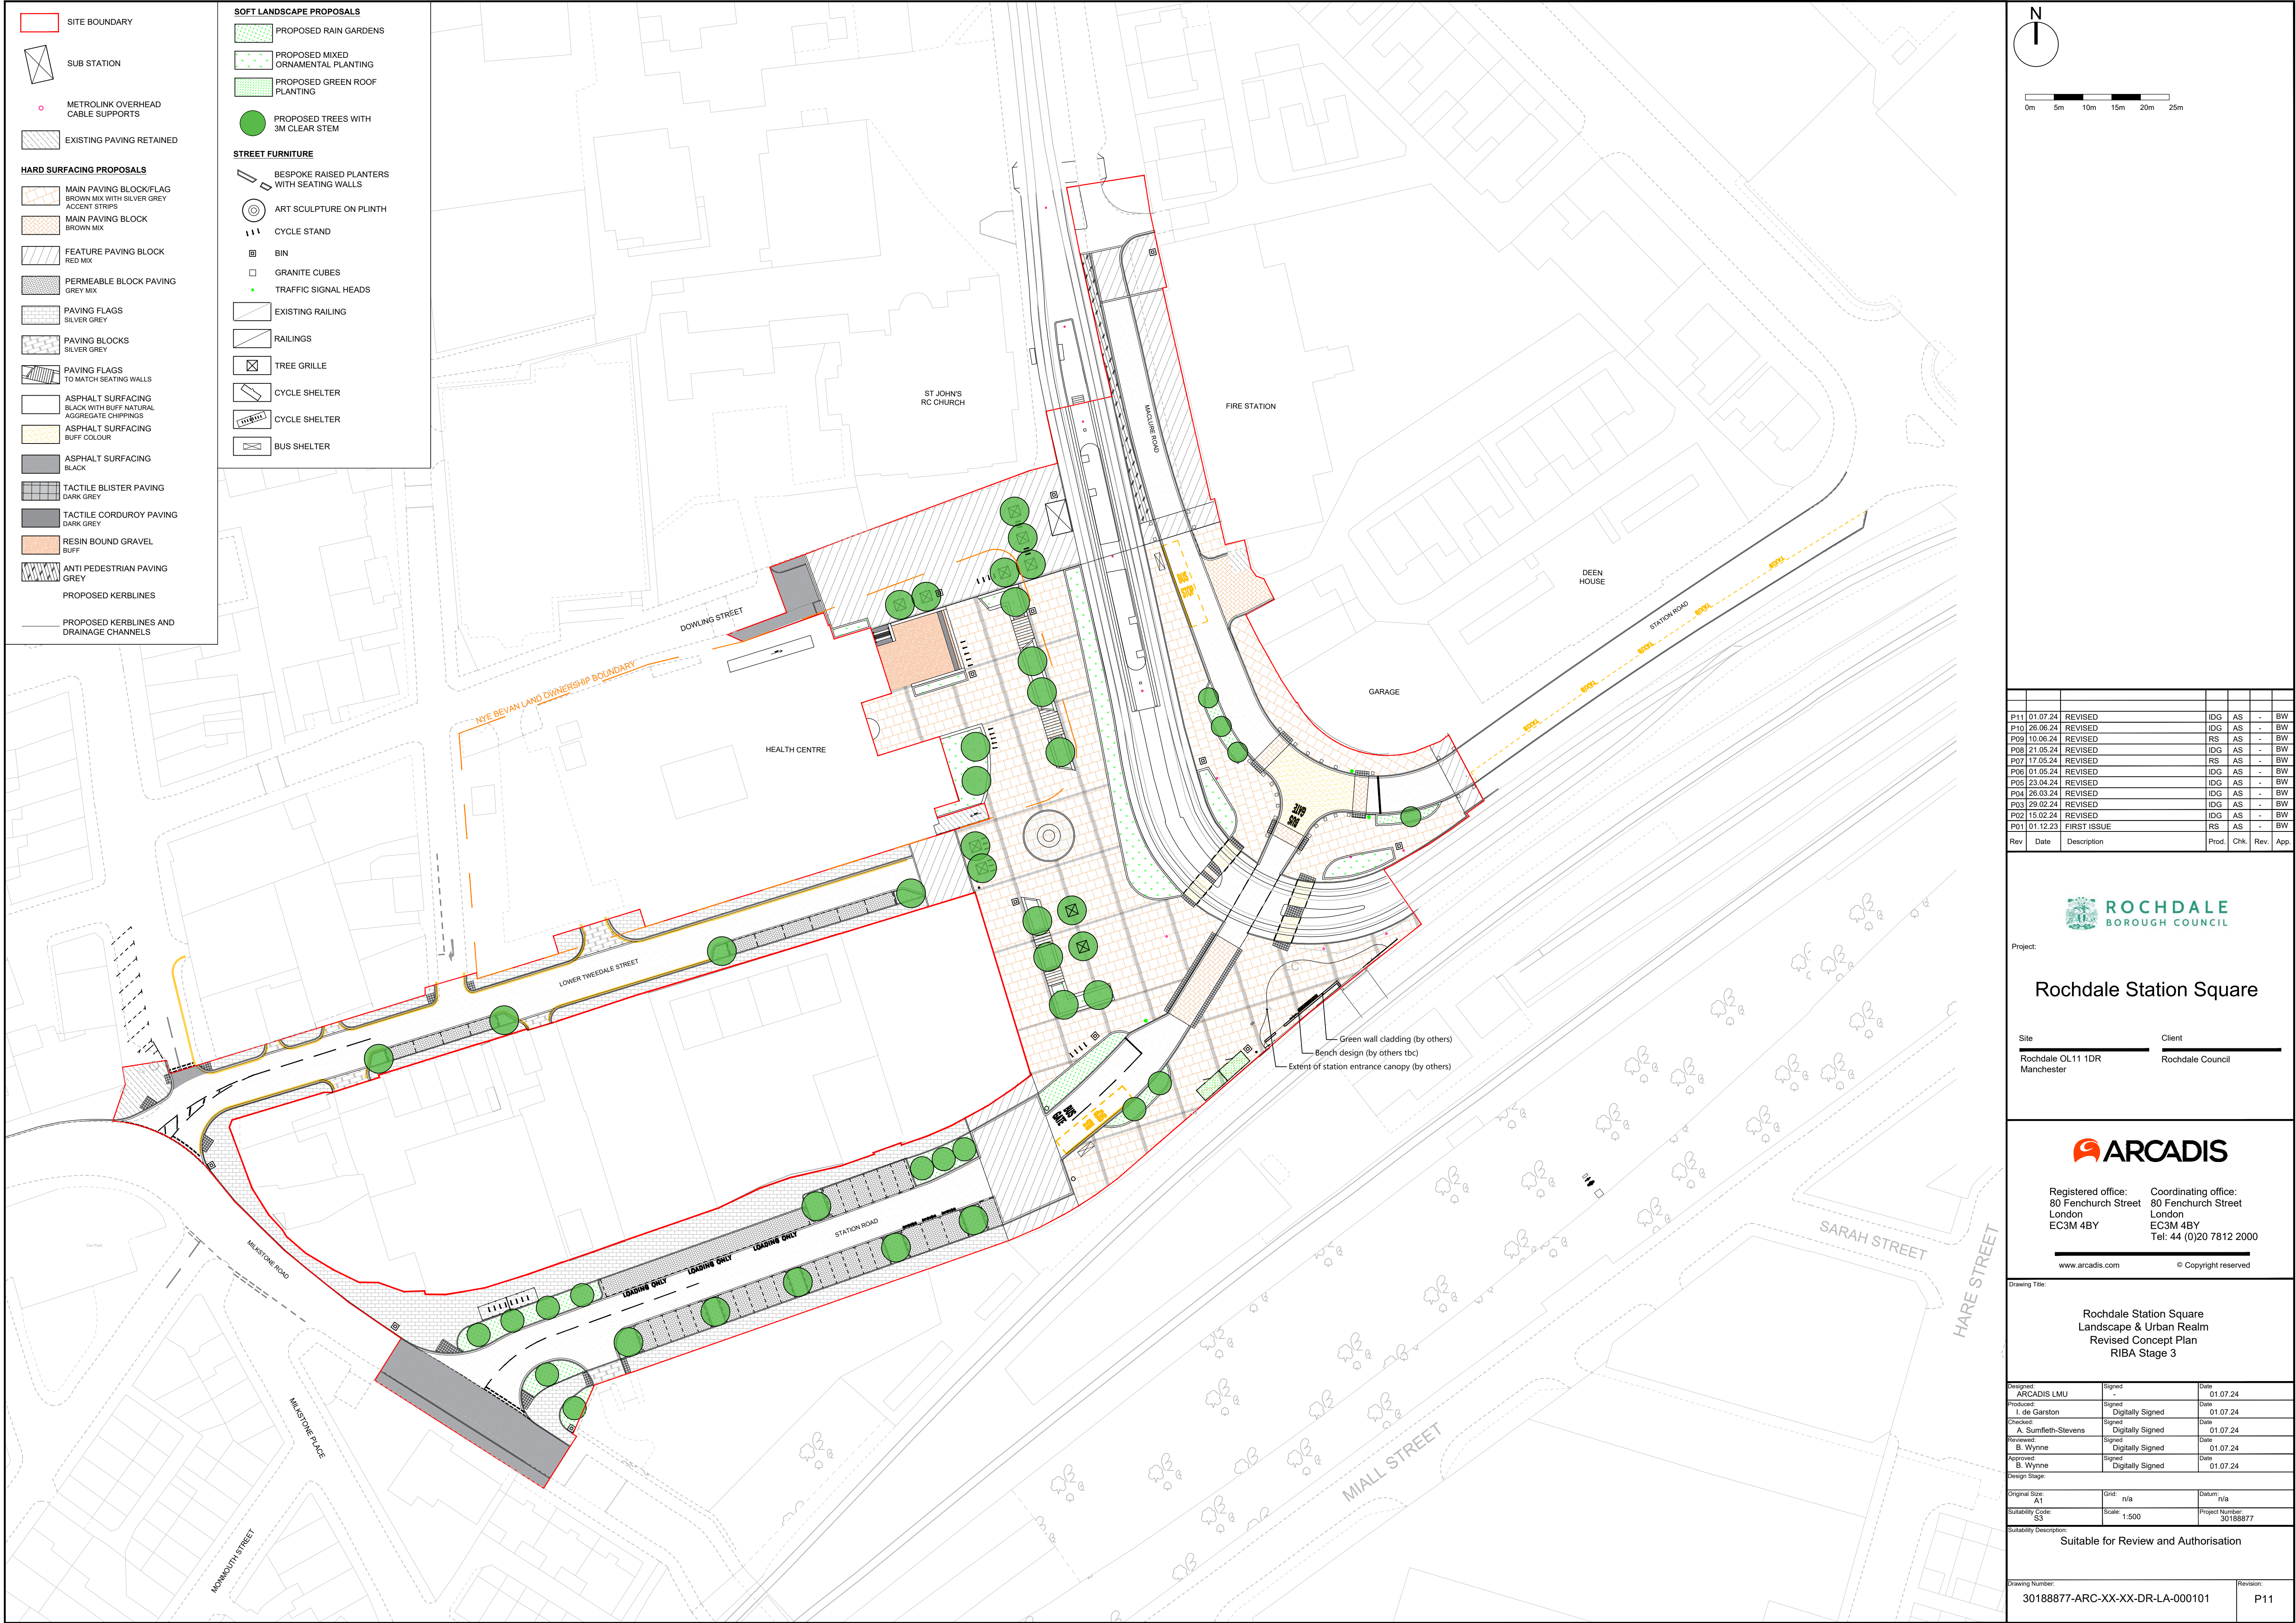

0m

5m

10m

15m

20m

25m

N

P11	01.07.24	REVISED	IDG	AS	- BW
P10	26.06.24	REVISED	IDG	AS	- BW
P09	10.06.24	REVISED	RS	AS	- BW
P08	21.05.24	REVISED	IDG	AS	- BW
P07	17.05.24	REVISED	RS	AS	- BW
P06	01.05.24	REVISED	IDG	AS	- BW
P05	23.04.24	REVISED	IDG	AS	- BW
P04	26.03.24	REVISED	IDG	AS	- BW
P03	29.02.24	REVISED	IDG	AS	- BW
P02	15.02.24	REVISED	IDG	AS	- BW
P01	01.12.23	FIRST ISSUE	RS	AS	- BW
Rev	Date	Description	Prod	Chk	Rev

ROCHDALE

BOROUGH COUNCIL

Project:

Rochdale Station Square

Site: Rochdale OL11 1DR
Manchester

Client: Rochdale Council

ARCADIS

Registered office:
80 Fenchurch Street
London
EC3M 4BY

Coordinating office:
80 Fenchurch Street
London
EC3M 4BY
Tel: 44 (0)20 7812 2000

www.arcadis.com

© Copyright reserved

Rochdale Station Square

Landscape & Urban Realm

Revised Concept Plan

RIBA Stage 3

Designed:	Signed:	Date:
ARCADIS LMU		01.07.24
Produced:	Signed:	Date:
I. de Garston	Digitally Signed	01.07.24
Checked:	Signed:	Date:
A. Sumfleth-Stevens	Digitally Signed	01.07.24
Reviewed:	Signed:	Date:
B. Wynne	Digitally Signed	01.07.24
Approved:	Signed:	Date:
B. Wynne	Digitally Signed	01.07.24

Design Stage:

Original Size:	Grid:	Datum:
A1	n/a	n/a
Suitability Code:	Scale:	Project Number:
S3	1:500	30188877

Suitable for Review and Authorisation

Drawing Number:	Revision:
30188877-ARC-XX-XX-DR-LA-000101	P11

Print Date: 2024-07-01 17:30:52

C:\bms\arcadis-uk-09\dms69042\30220231-ARC-ELS-ZZ-DR-LA-00001.dwg