
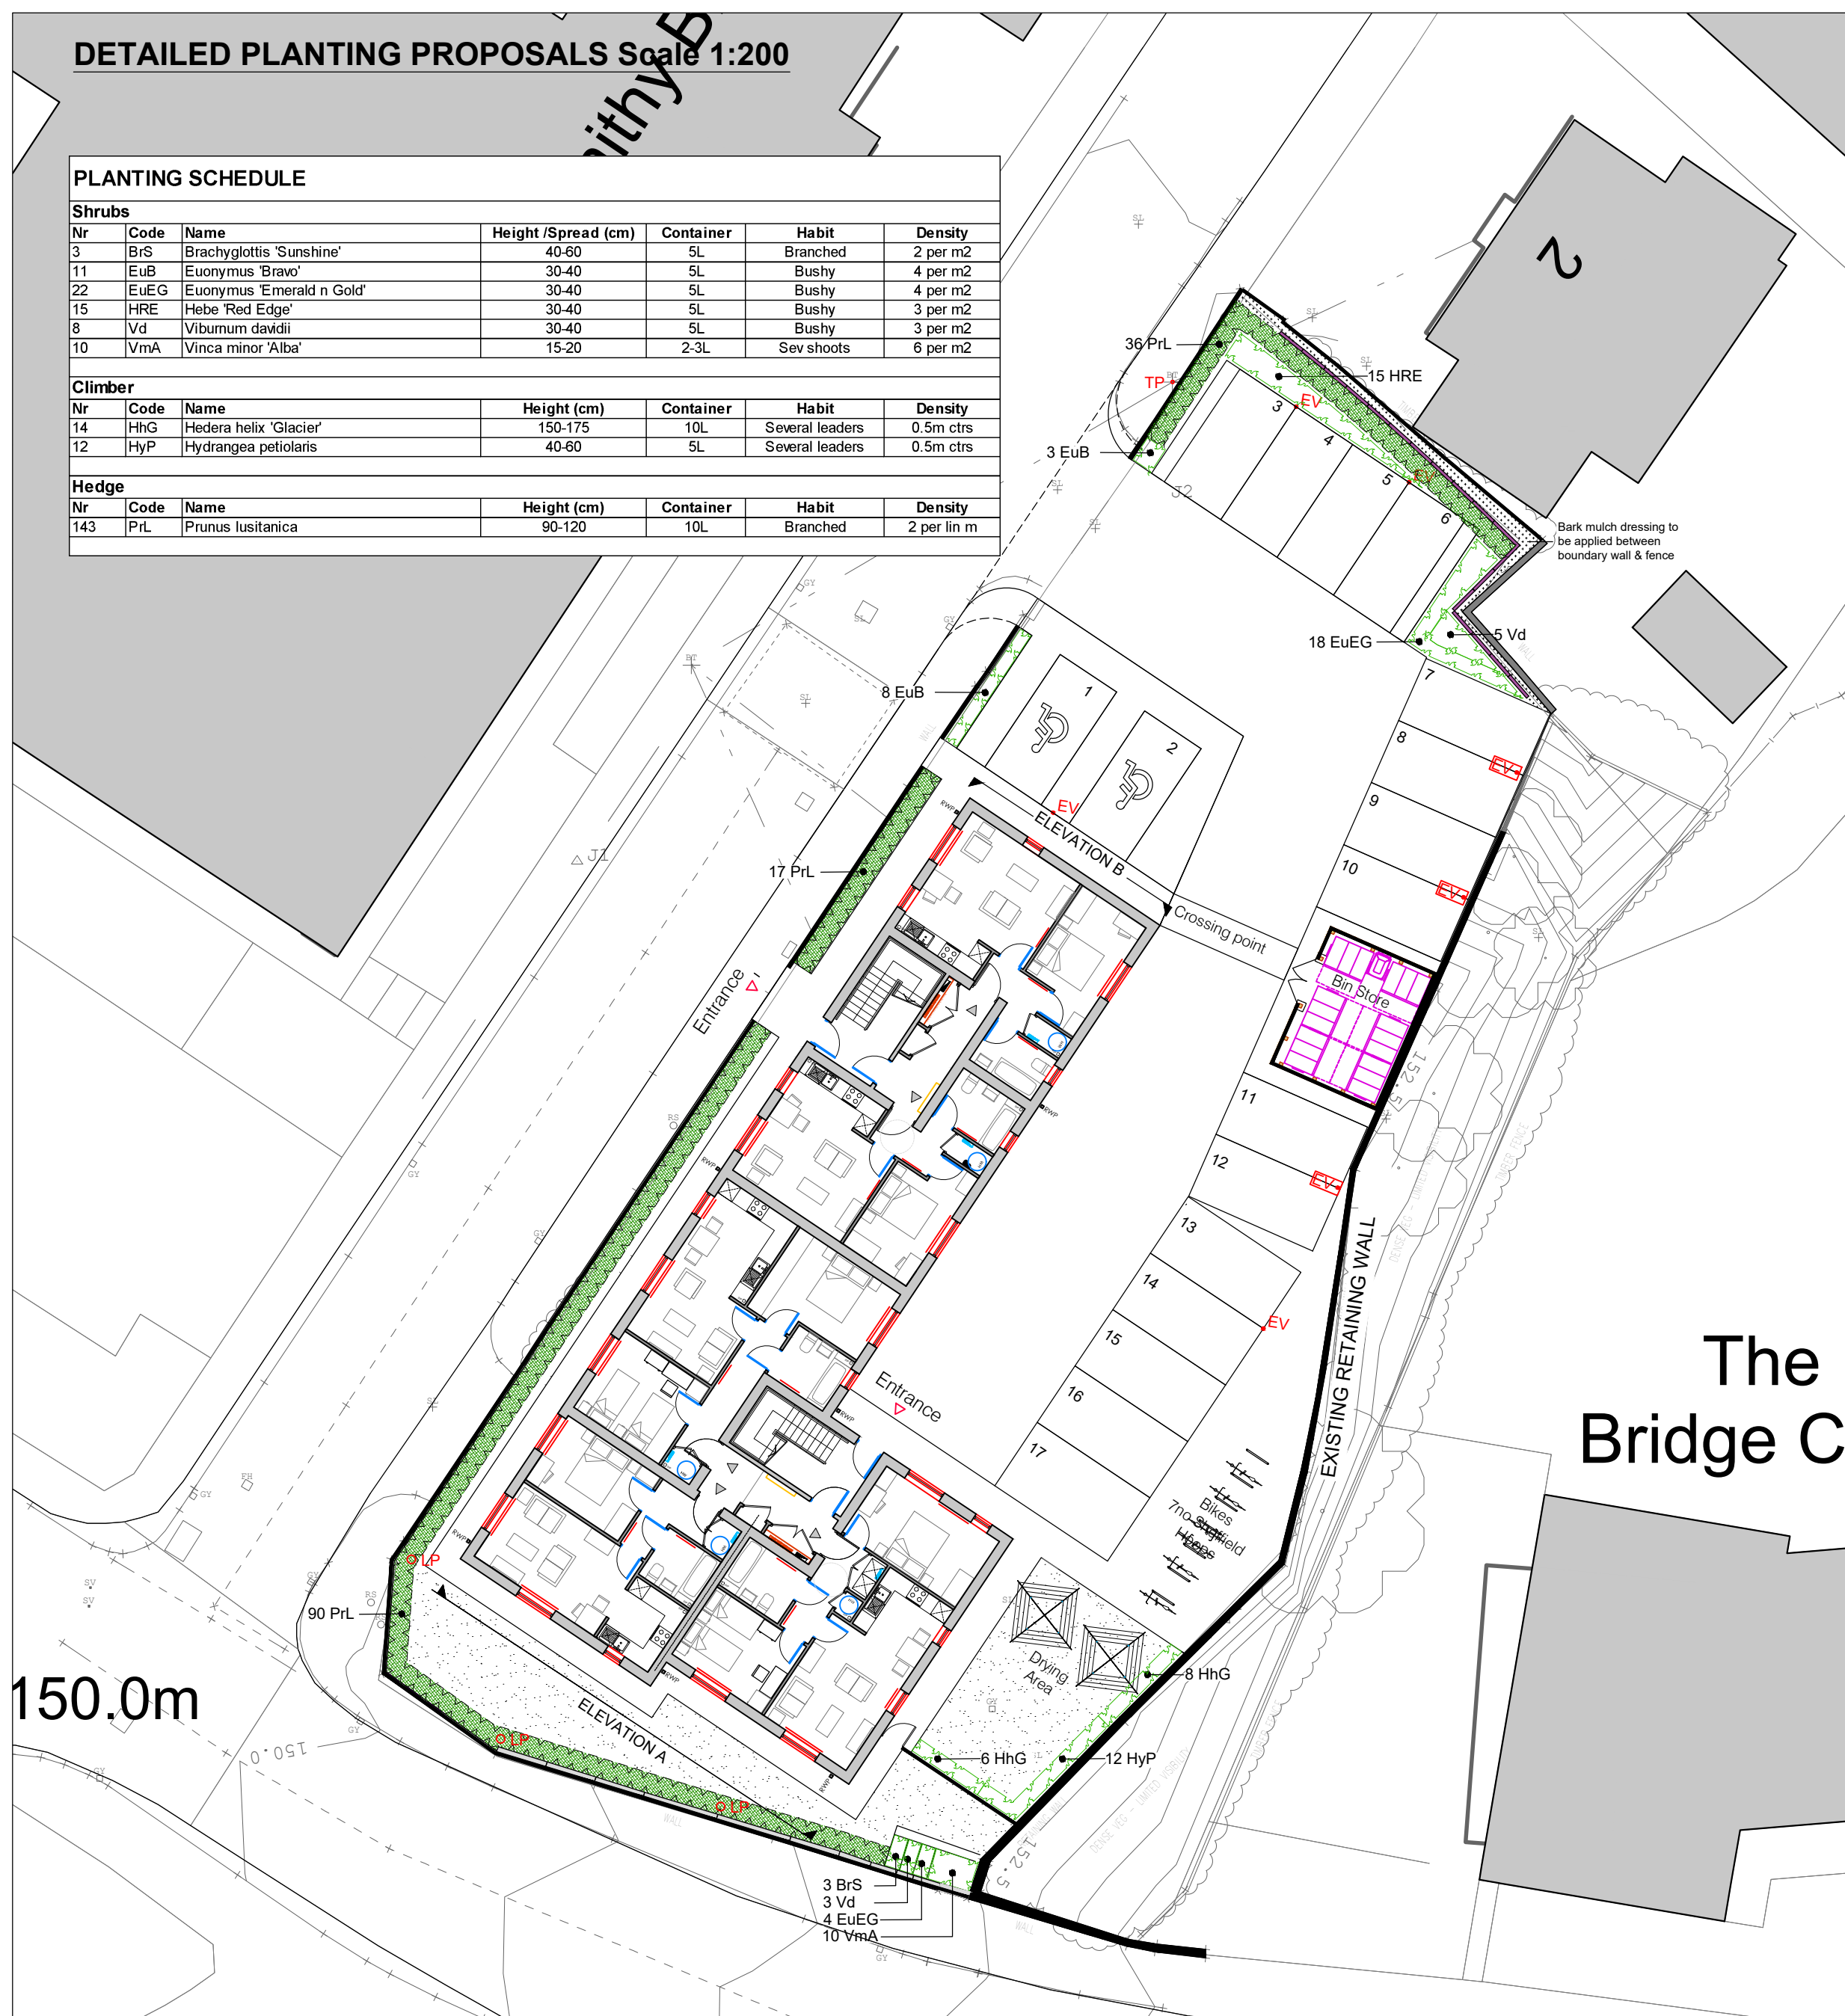


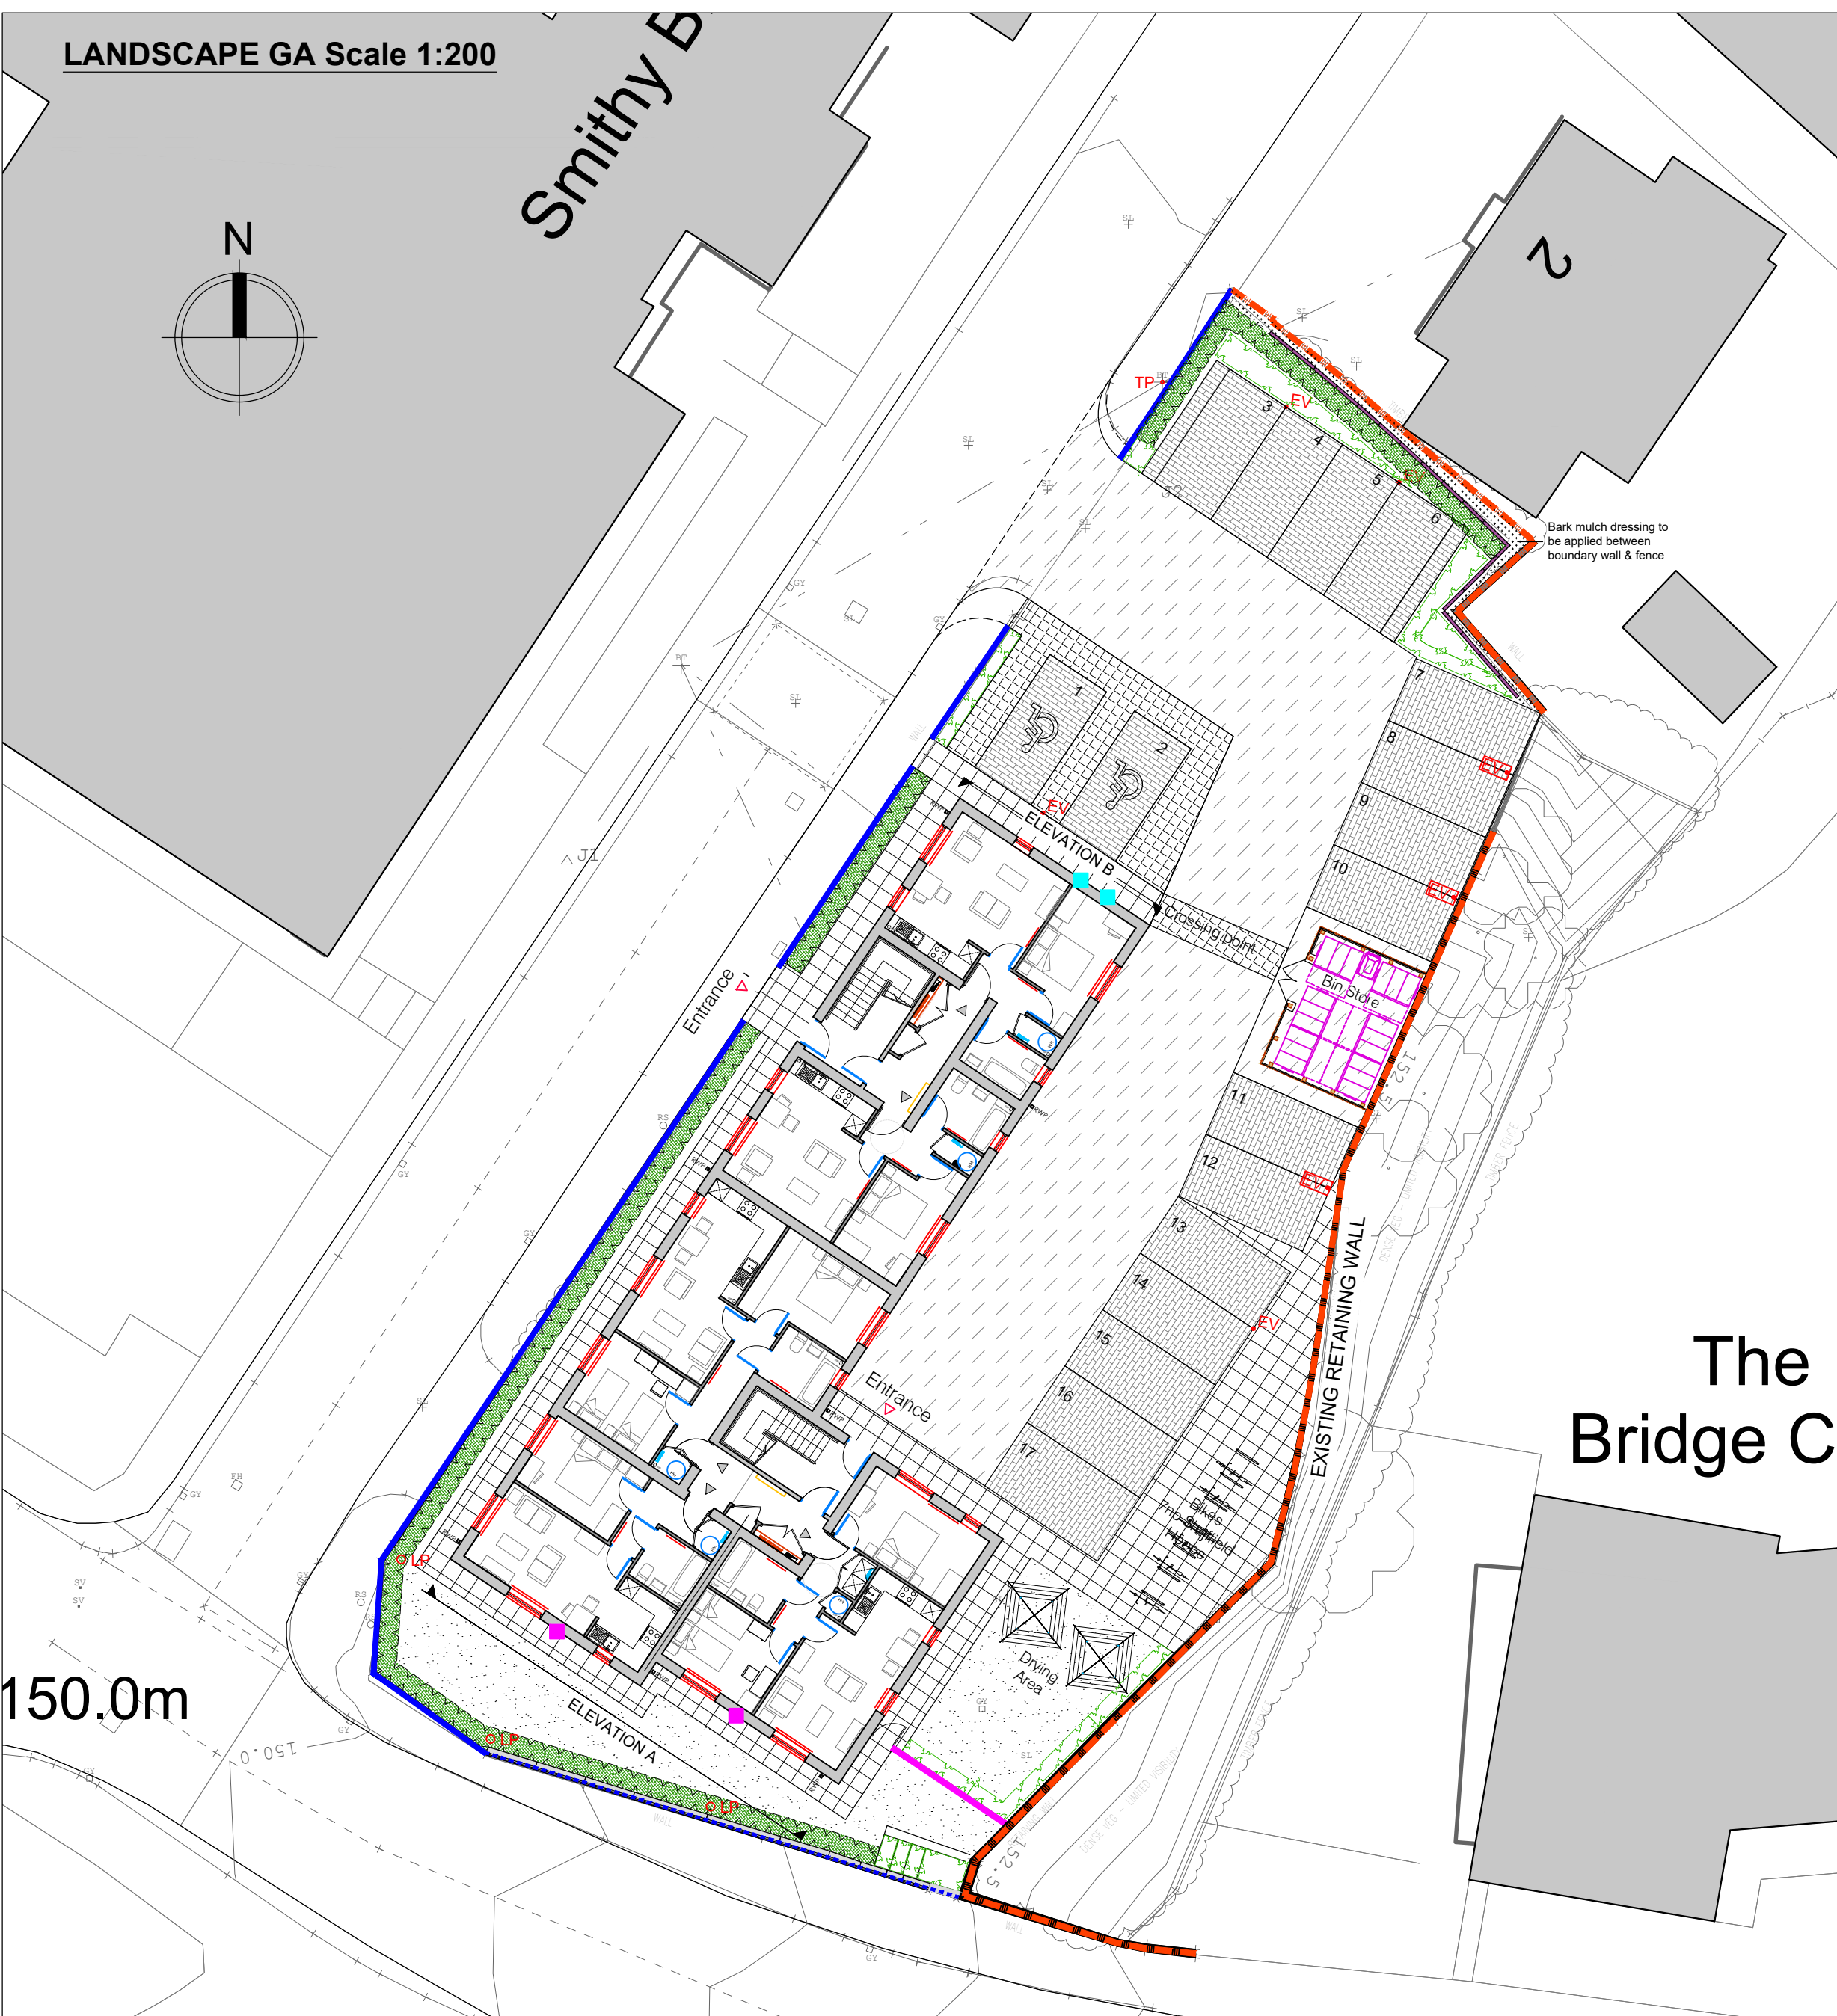

NOTES:

- Drawing scaled & issued for planning purposes only.
- All setting out, levels & dimensions to be checked on site by the Contractor (s) prior to the relevant orders being placed & installation of materials, any discrepancies are to be brought to the attention of the client & contract administrator.
- This drawing is to be read in conjunction with all others relating to the project & all information derived accordingly, any anomalies to be reported to the client & contract administrator.
- Work shown on this drawing to be carried out in accordance with current British Standards & Codes of Practice.
- © This drawing is the Copyright of Saville Landscape Design Ltd & may not be reproduced in any form without prior written consent from Saville Landscape Design Ltd

Rev	Description	Initial	Date
G	Layout updated to latest archt/ engineer prps	KAS	Jan25
F	Boundary treatment amended to contractors comments	KAS	Dec24
E	Boundary treatment, EV charging amended to contractors comments	KAS	Sep24
D	Boundary treatment, EV charging amended to contractors comments	KAS	Sep24
C	Finalised planting image added	KAS	Aug24
B	Existing steps retained, formed into planting beds	KAS	July24
A	Eco prps amended	KAS	Jan24

saville LANDSCAPE DESIGN

Hatherlow House Romiley Stockport Cheshire SK6 3DY

T : 0161 406 7333 E : info@savillelandscape.co.uk

M : 07502 289193 W : www.savillelandscape.co.uk

CLIENT

Armstrong Projects Ltd

PROJECT TITLE

The Smithybridge Pub, Littleborough

DRAWING TITLE

Landscape Proposals

STATUS

PLANNING

SCALE	SHEET SIZE	DRAWN	CHECKED	DATE
Varies	A1	KAS	-	Jan25

PROJECT NO. 453 **DRAWING NO.** 01 **REV.** G