


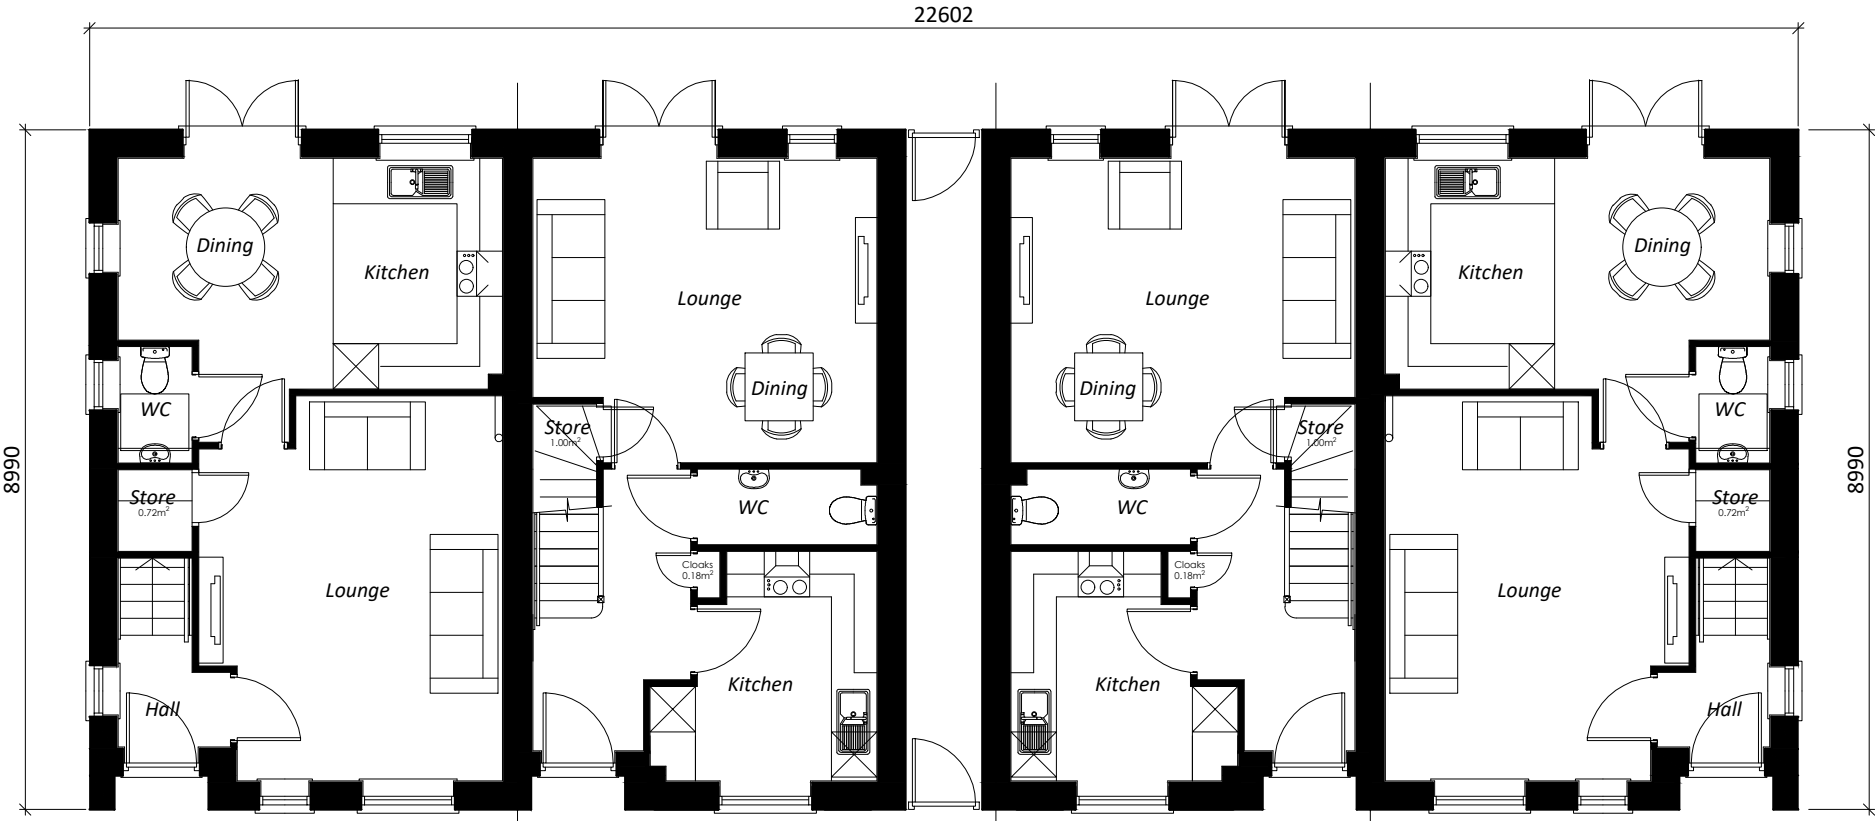


Plot 21- D22

Plot 22- F322

Plot 23- F222

Plot 20- D18

Ground Floor Plan

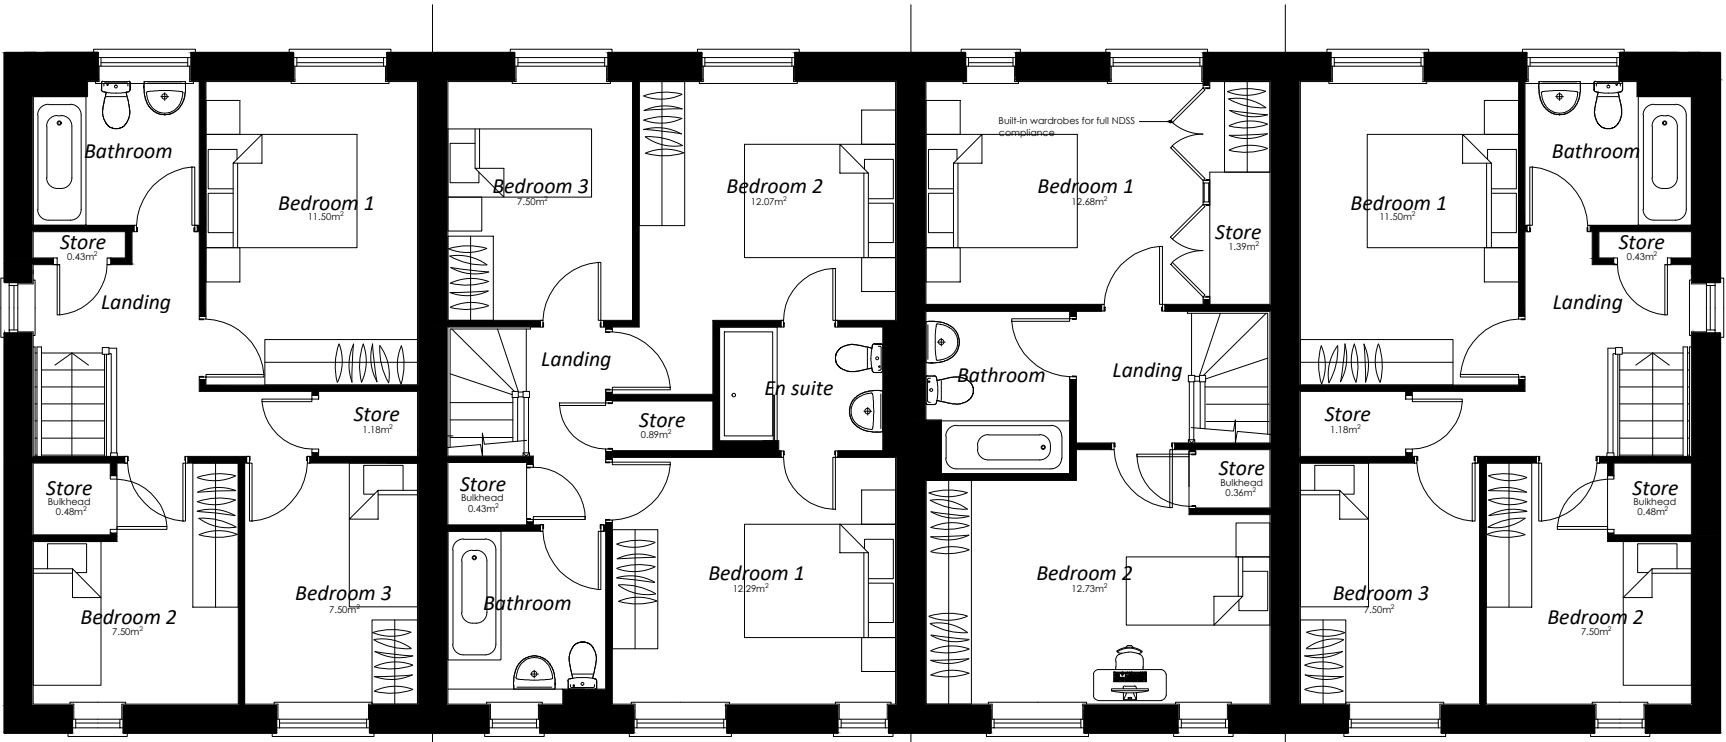

Plot 21- D22

Plot 22- F322

Plot 23- F222

Plot 20- D18

First Floor Plan

- D22 - FULLY NDSS COMPLIANT
- F322 - NDSS BEDROOM SIZE COMPLIANT
- F222 - FULLY NDSS COMPLIANT

