

KEY/LEGEND:

K1
BRITISH STANDARD CONCRETE KERB
BULLNOSED
LAID WITH A 125MM UP-STAND
3M RADIUS UNITS REQUIRED TO ENTRY

WHITE LINING

ASPHALT/TARMAC

PROPOSED CONCRETE FLAG PAVING
MARSHALLS SAXON TEXTURED
COLOUR CHARCOAL GREY
450MM X450MM

PROPOSED GOLDEN GRAVEL

BOUNDARY TREATMENT 1
STEEL RAILINGS 900MM HIGH

BOUNDARY TREATMENT 2
1800MM HIGH TIMBER CLOSE BOARDED FENCING

BOUNDARY TREATMENT 3
1800MM HIGH TIMBER POST AND CLOSE BOARDED PANEL
FENCING


PROPOSED SPECIMEN TREE
14-16CM GIRTH EXTRA HEAVY STANDARD
DOUBLE STAKED AND TIED
SPECIALIST PIT PREPARATION REQUIRED

ORNAMENTAL SHRUB PLANTING AREAS
SEE DETAILED PLANTING PLAN FOR SPECIES
AREA TO BE TOPSOILED TO 300MM DEPTH
ADD 75MM LAYER OF BARK CHIP AS MULCH

GATE SCHEDULE:

TYPE A - MANUAL SINGLE LEAF STEEL GATE
1.1M WIDE 0.9M HIGH

TYPE B - MANUAL SINGLE LEAF SLATTED TIMBER GATE
1.1M WIDE 1.8M HIGH

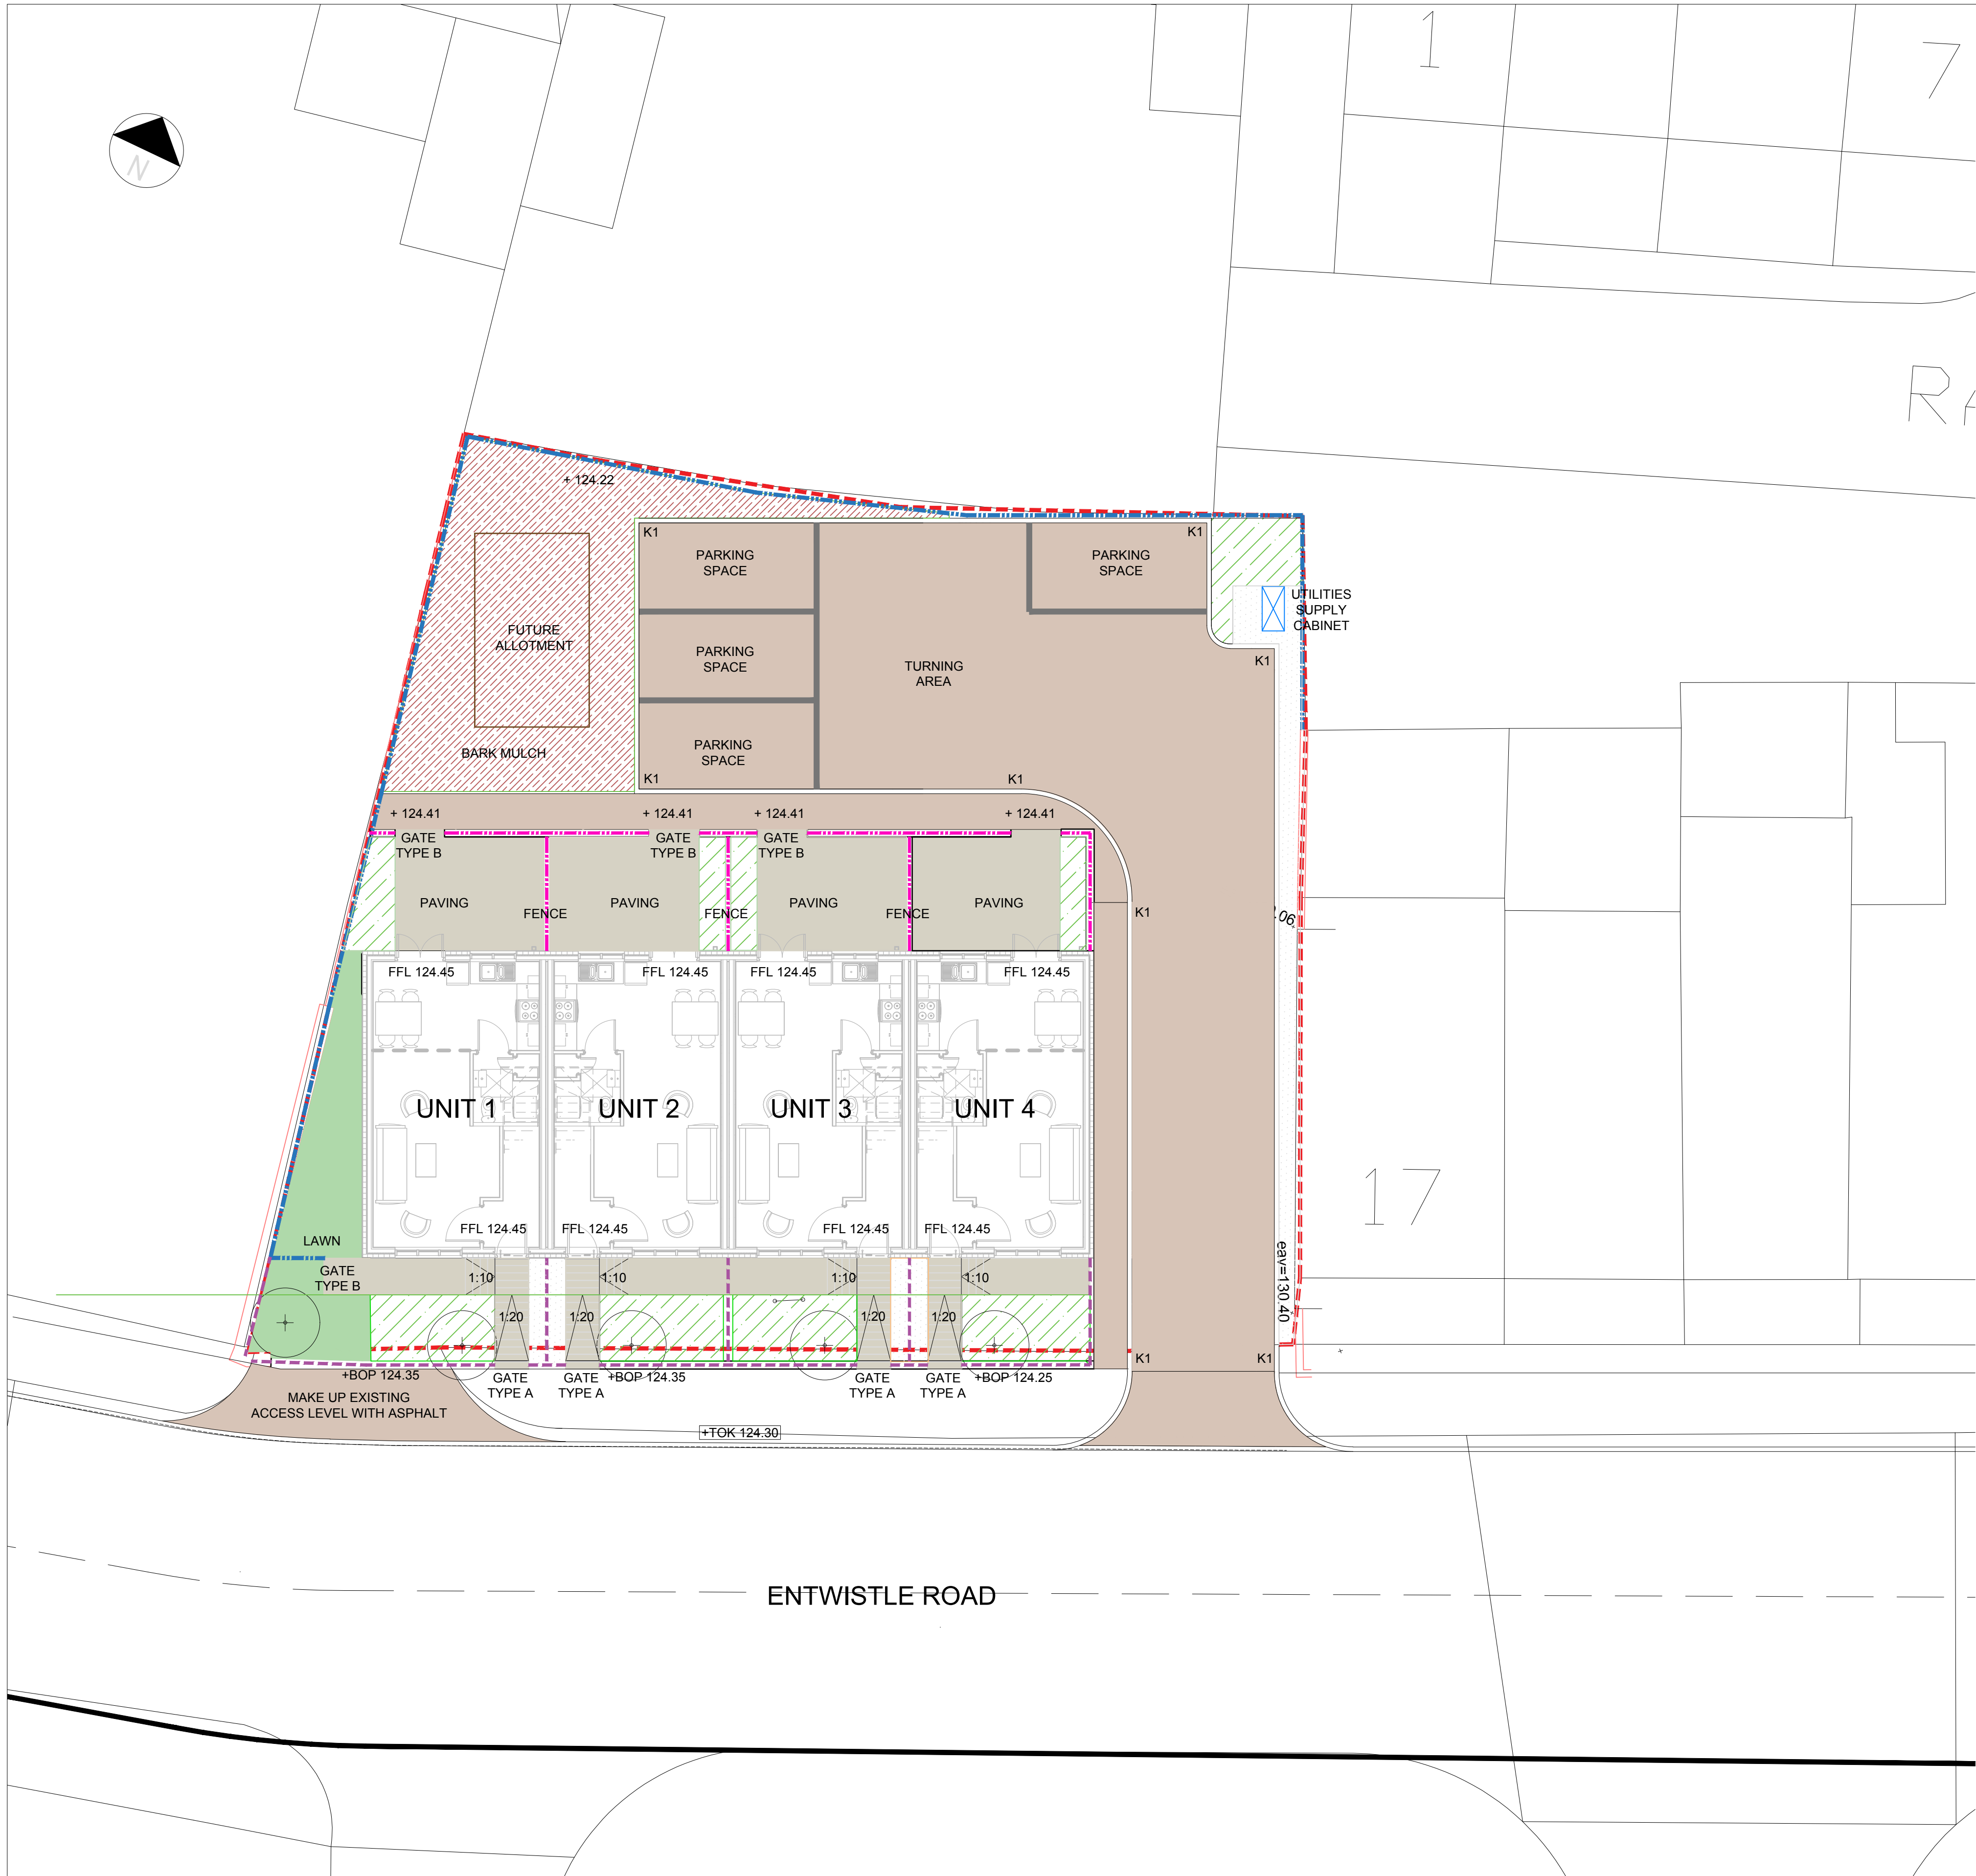

ENTWISTLE ROAD

Squareyard

Landscape Architecture - Urban Design - Masterplanning

Email - studio@yd2.co.uk
Web - www.yd2.co.uk
Tel - 07514 281 452

Registered office:
Yd2 Ltd.
83 Ducie Street, Manchester, M1 2JQ

GENERAL NOTES:

- DO NOT SCALE FROM THIS DRAWING
- DIMENSIONS GOVERN
- ALL DIMENSIONS ARE IN MILLIMETERS UNLESS NOTED OTHERWISE ON THE DRAWINGS
- ALL DIMENSIONS SHALL BE VERIFIED ON SITE PRIOR TO ANY CONSTRUCTION
- YD2 SHALL BE NOTIFIED OF ANY DISCREPANCIES

DRAWING NOTES:

(-)	FIRST ISSUE - ISSUED FOR COMMENT	AV	AV	19/02/2019
A	ISSUED FOR PLANNING	AV	AV	21/03/2019
B	ACCESS POINT REVISED - HOUSING REPOSITIONED	AV	AV	16/12/2019
C	LANDSCAPE CHANGES	SB	AV	19/08/21
REV	DESCRIPTION	DRAWN	CHECKED	DATE

PROJECT TITLE

ENTWISTLE ROAD HOUSING
ENTWISTLE ROAD
ROCHDALE

DRAWING TITLE

LANDSCAPE PLAN
HARDWORKS AND SOFTWORKS

PROJECT NUMBER

YD2_18_33

DRAWING No.

YD2_EW_LP001

SCALE

@ A1

1:100

DATE

FEB 19

REVISION

C