



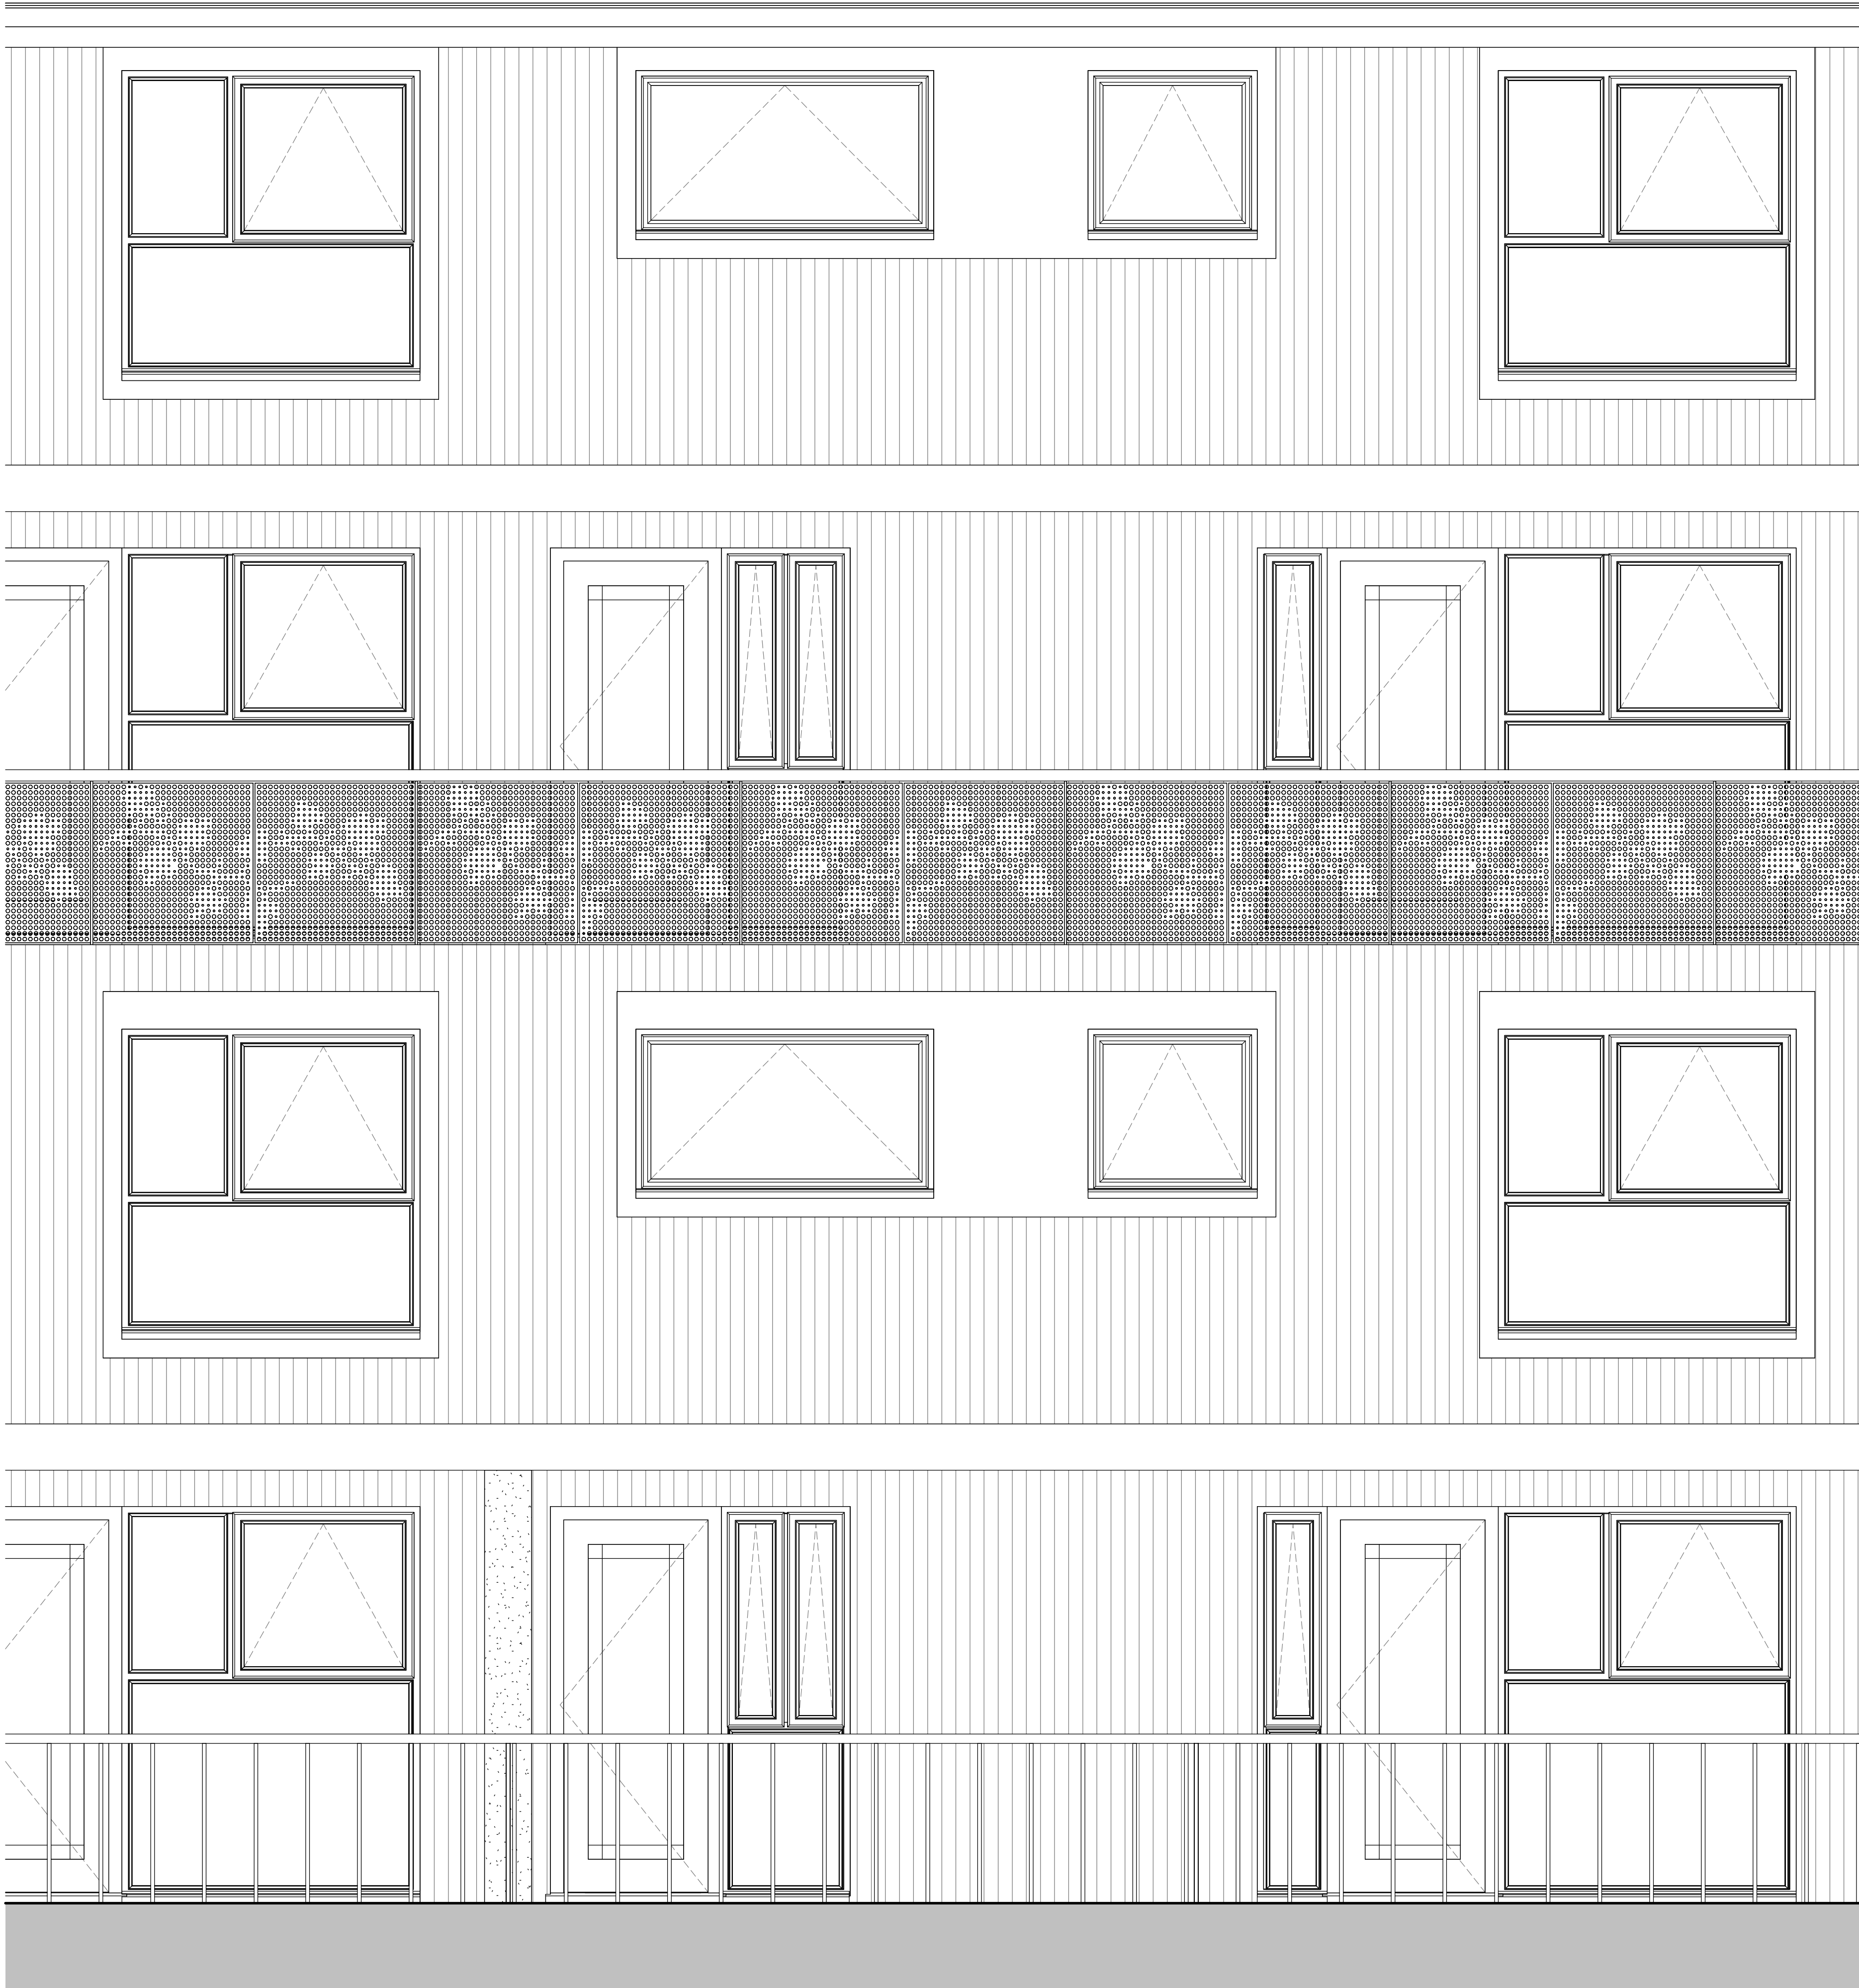

Typical Elevation - Proposed Balustrade OP2

1 : 20

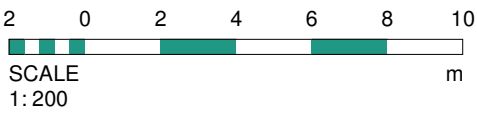

Rev	Date	Int	Description
-----	------	-----	-------------



CLIENT:

Rochdale Borough Housing

PROJECT:

LOWER FALINGE

DESCRIPTION:

Typical Elevation - Balustrade OP1

PURPOSE OF ISSUE:

Information

DRAWN BY: CHECKED DATE: SCALE @ A1:

AP VS 04/03/24 1 : 20

JOB NO: STATUS CODE: DRAWING NO: REV

3749 S2 123

FILE IDENTIFIER:

LF-BTP-00-E-DR-A-3749_123

Elizabeth House 486 Didsbury Road Heaton Mersey Stockport SK4 3BS
0161 443 1221 info@bernardtaylor.co.uk www.btparchitects.co.uk