
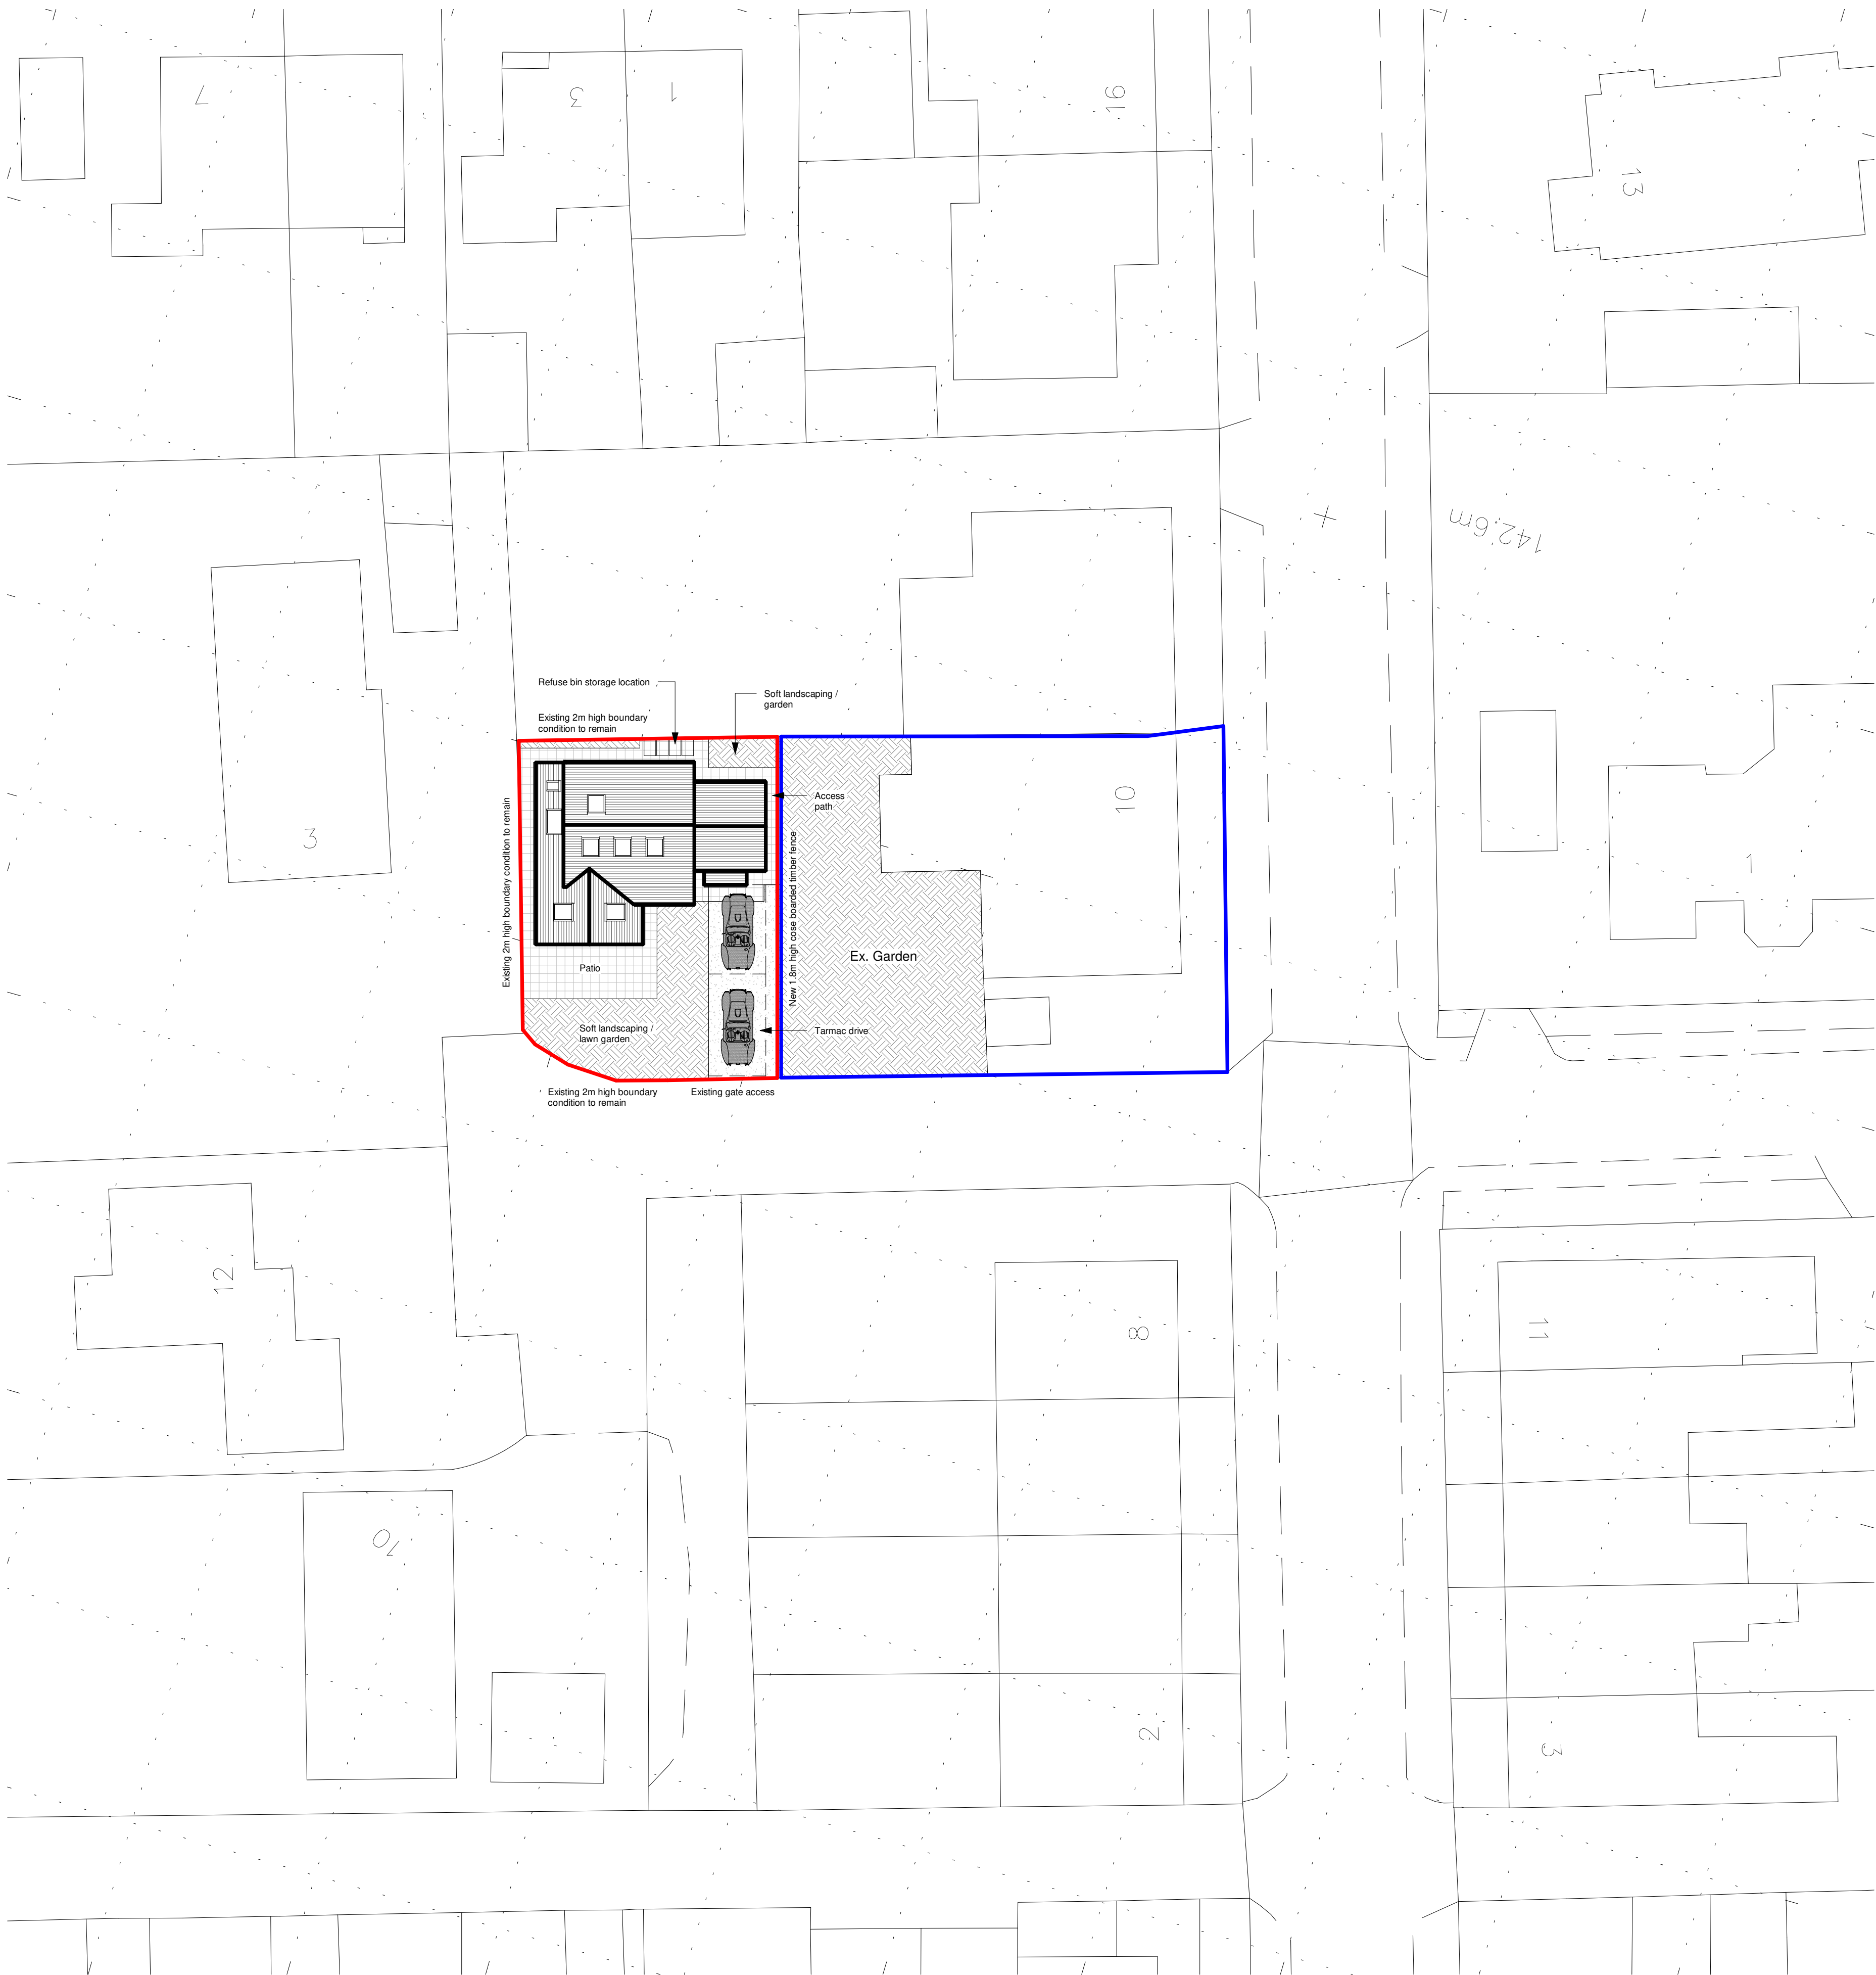


New timber close boarded timber fence
1 : 50

Proposed Site Plan
1 : 200

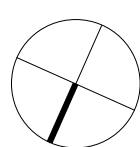

CDM REGULATIONS 2015. All current drawings and specifications for the project must be read in conjunction with the Designer's Hazard and Environment Assessment Record. All intellectual property rights reserved.

Designed with reference to the surveys, information and reports listed:
Ordnance Survey Promap, Licence number 100022432

James Kelly Architects Ltd t/a Solid Void – 16 Woolfenden Way, Wardle, OL12 9SS
Tel: 07949448088 – Email: solidvoid@outlook.com – Web: www.solidvoid.co.uk -
Company No. 08545034

Rev	Date	Description
A	10.03.24	Second Issue
B	07.04.24	Planning Issue
C	14.07.24	Revised Planning Issue
D	20.07.24	Revised Planning Issue
E	03.09.24	Revised NMA Planning Issue

Dwn	Ckd	Drawn	Author
		Checked	Checker
		Date	03/05/24
		Scale @ A1	As indicated

10 Woodgate Avenue,
Rochdale (2356)
Proposed Site Plan

WGA-SVA-ZZ-ZZ-DR-A-2001
REV E
PLANNING

SOLIDVOID