


KEY - PROPOSED PLANS

Existing walls to be demolished

Indicative beams (subject to S.E. design, position & specification)

Existing walls


Proposed walls

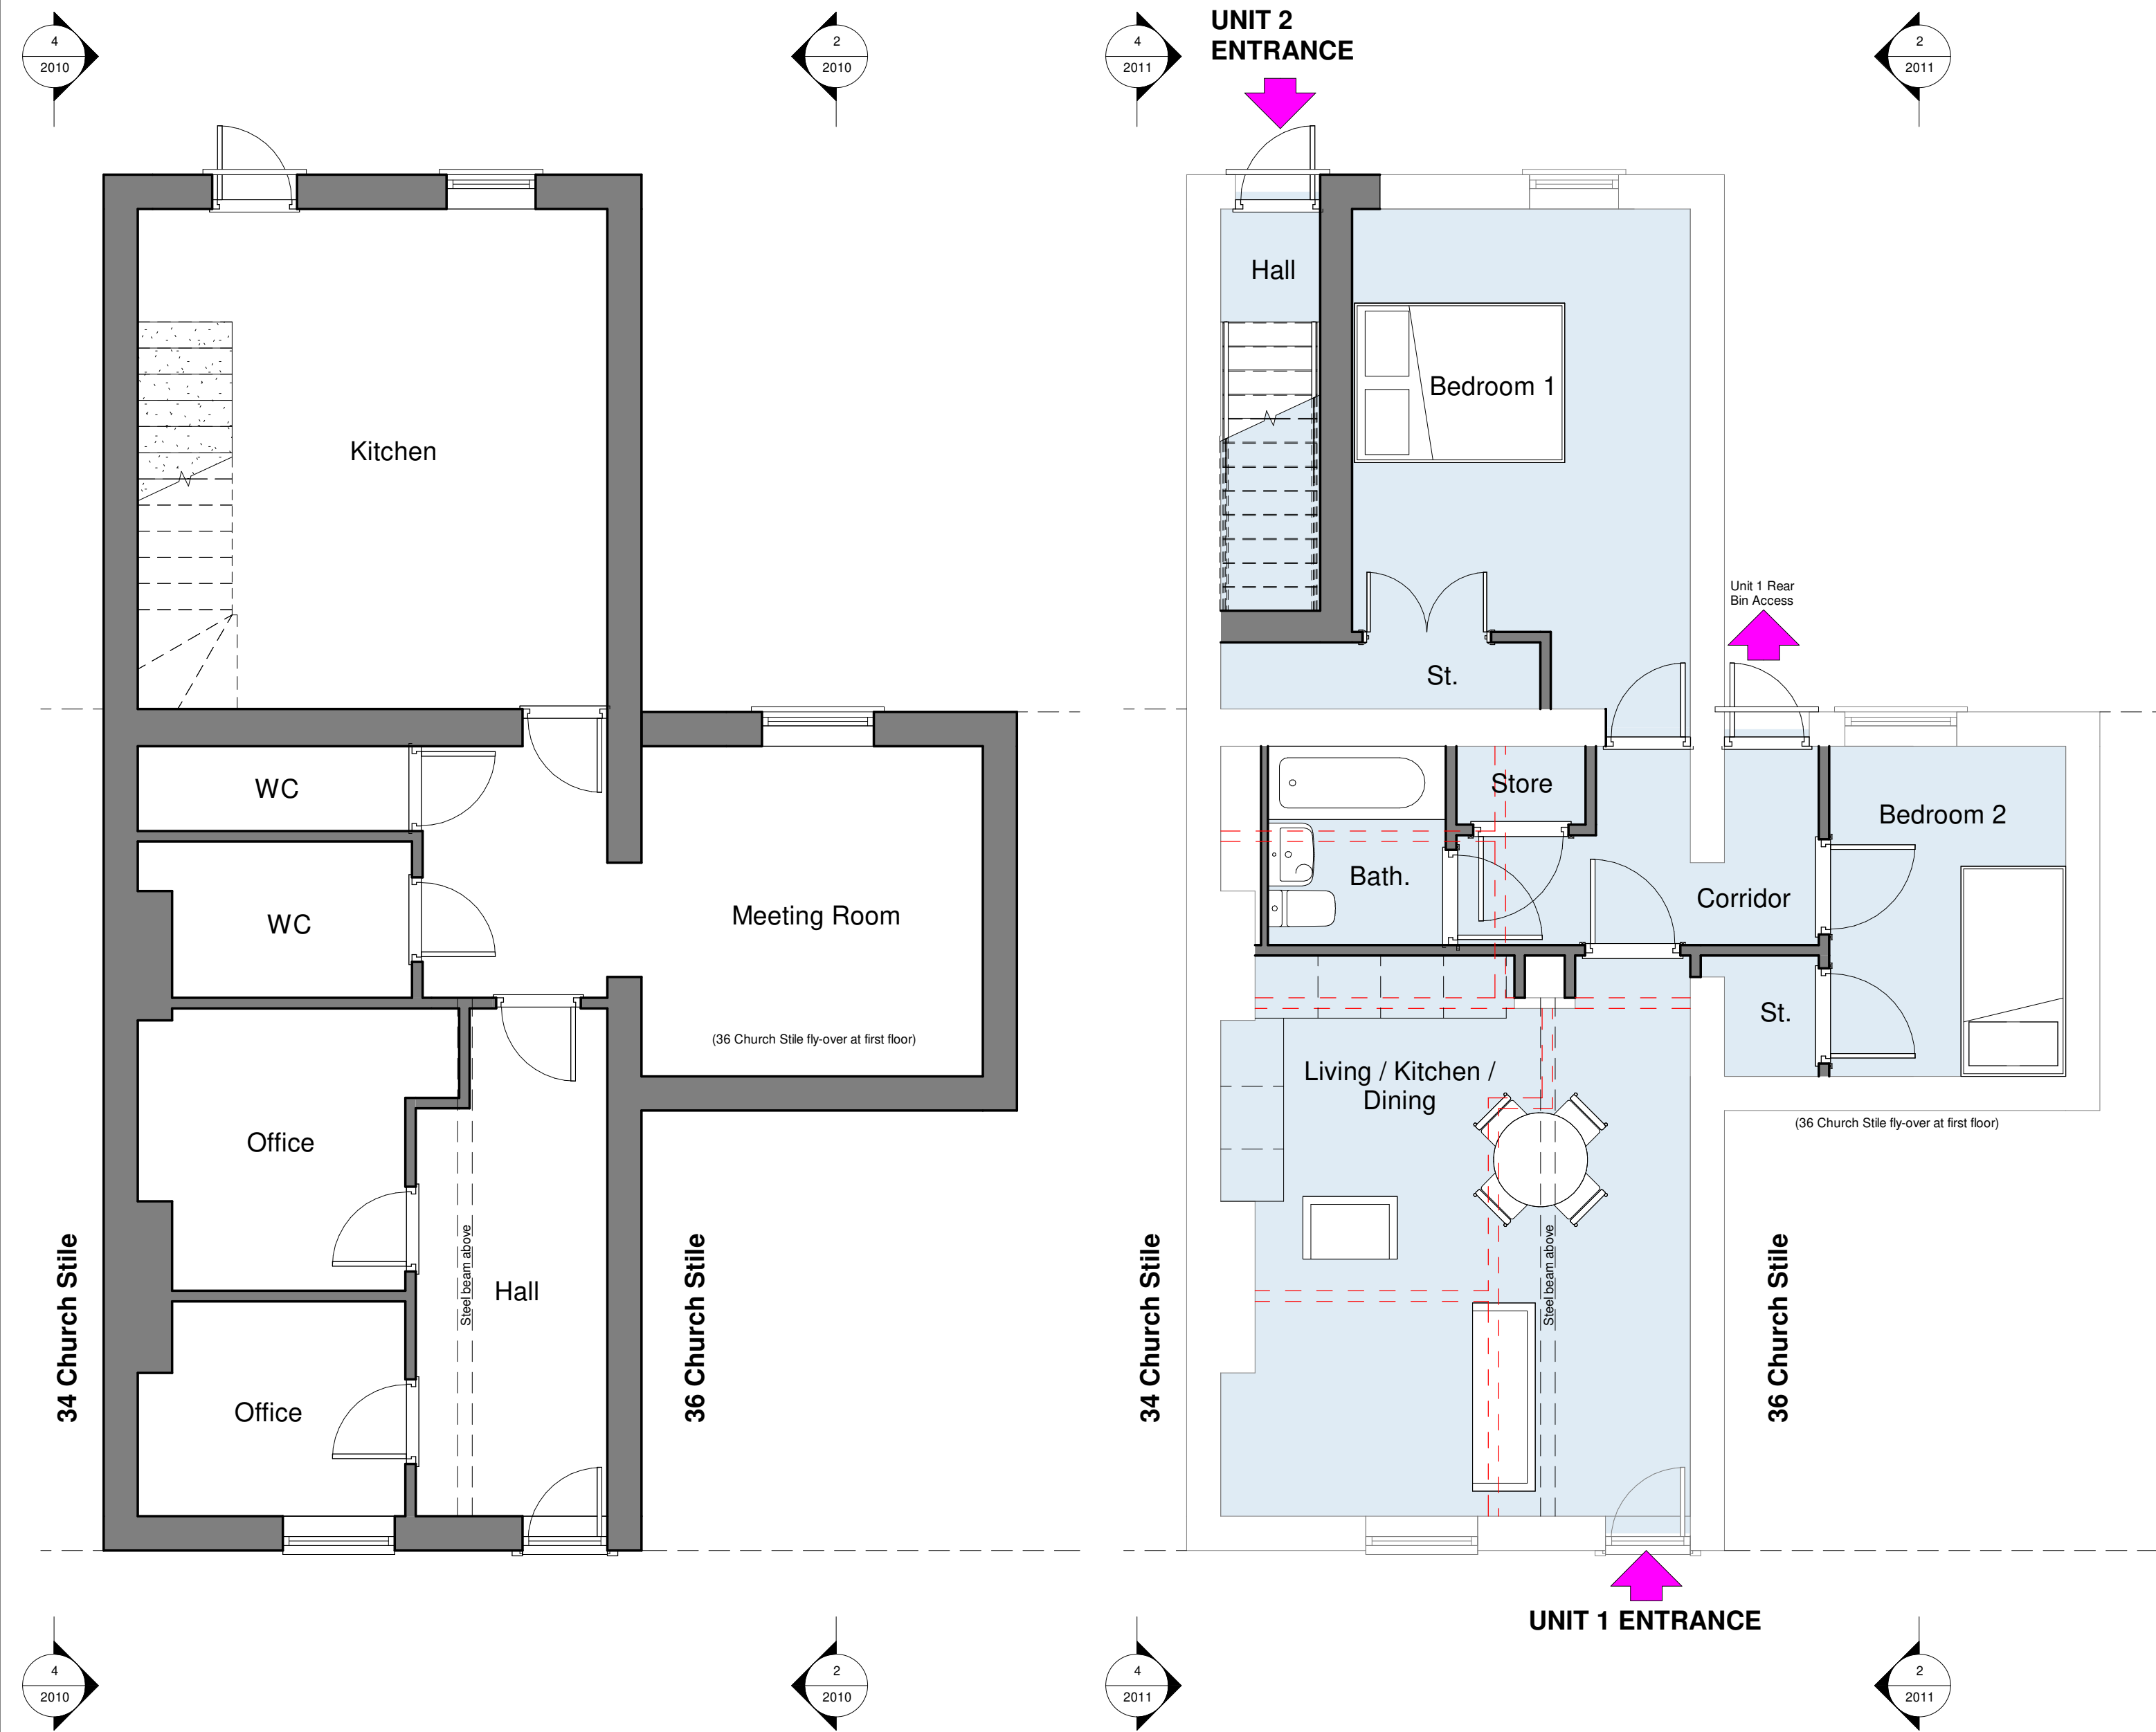

1 Existing Level 0
1 : 50

2 Proposed Level 0
1 : 50


UNIT 1 - 61sqm (2B3P flat)

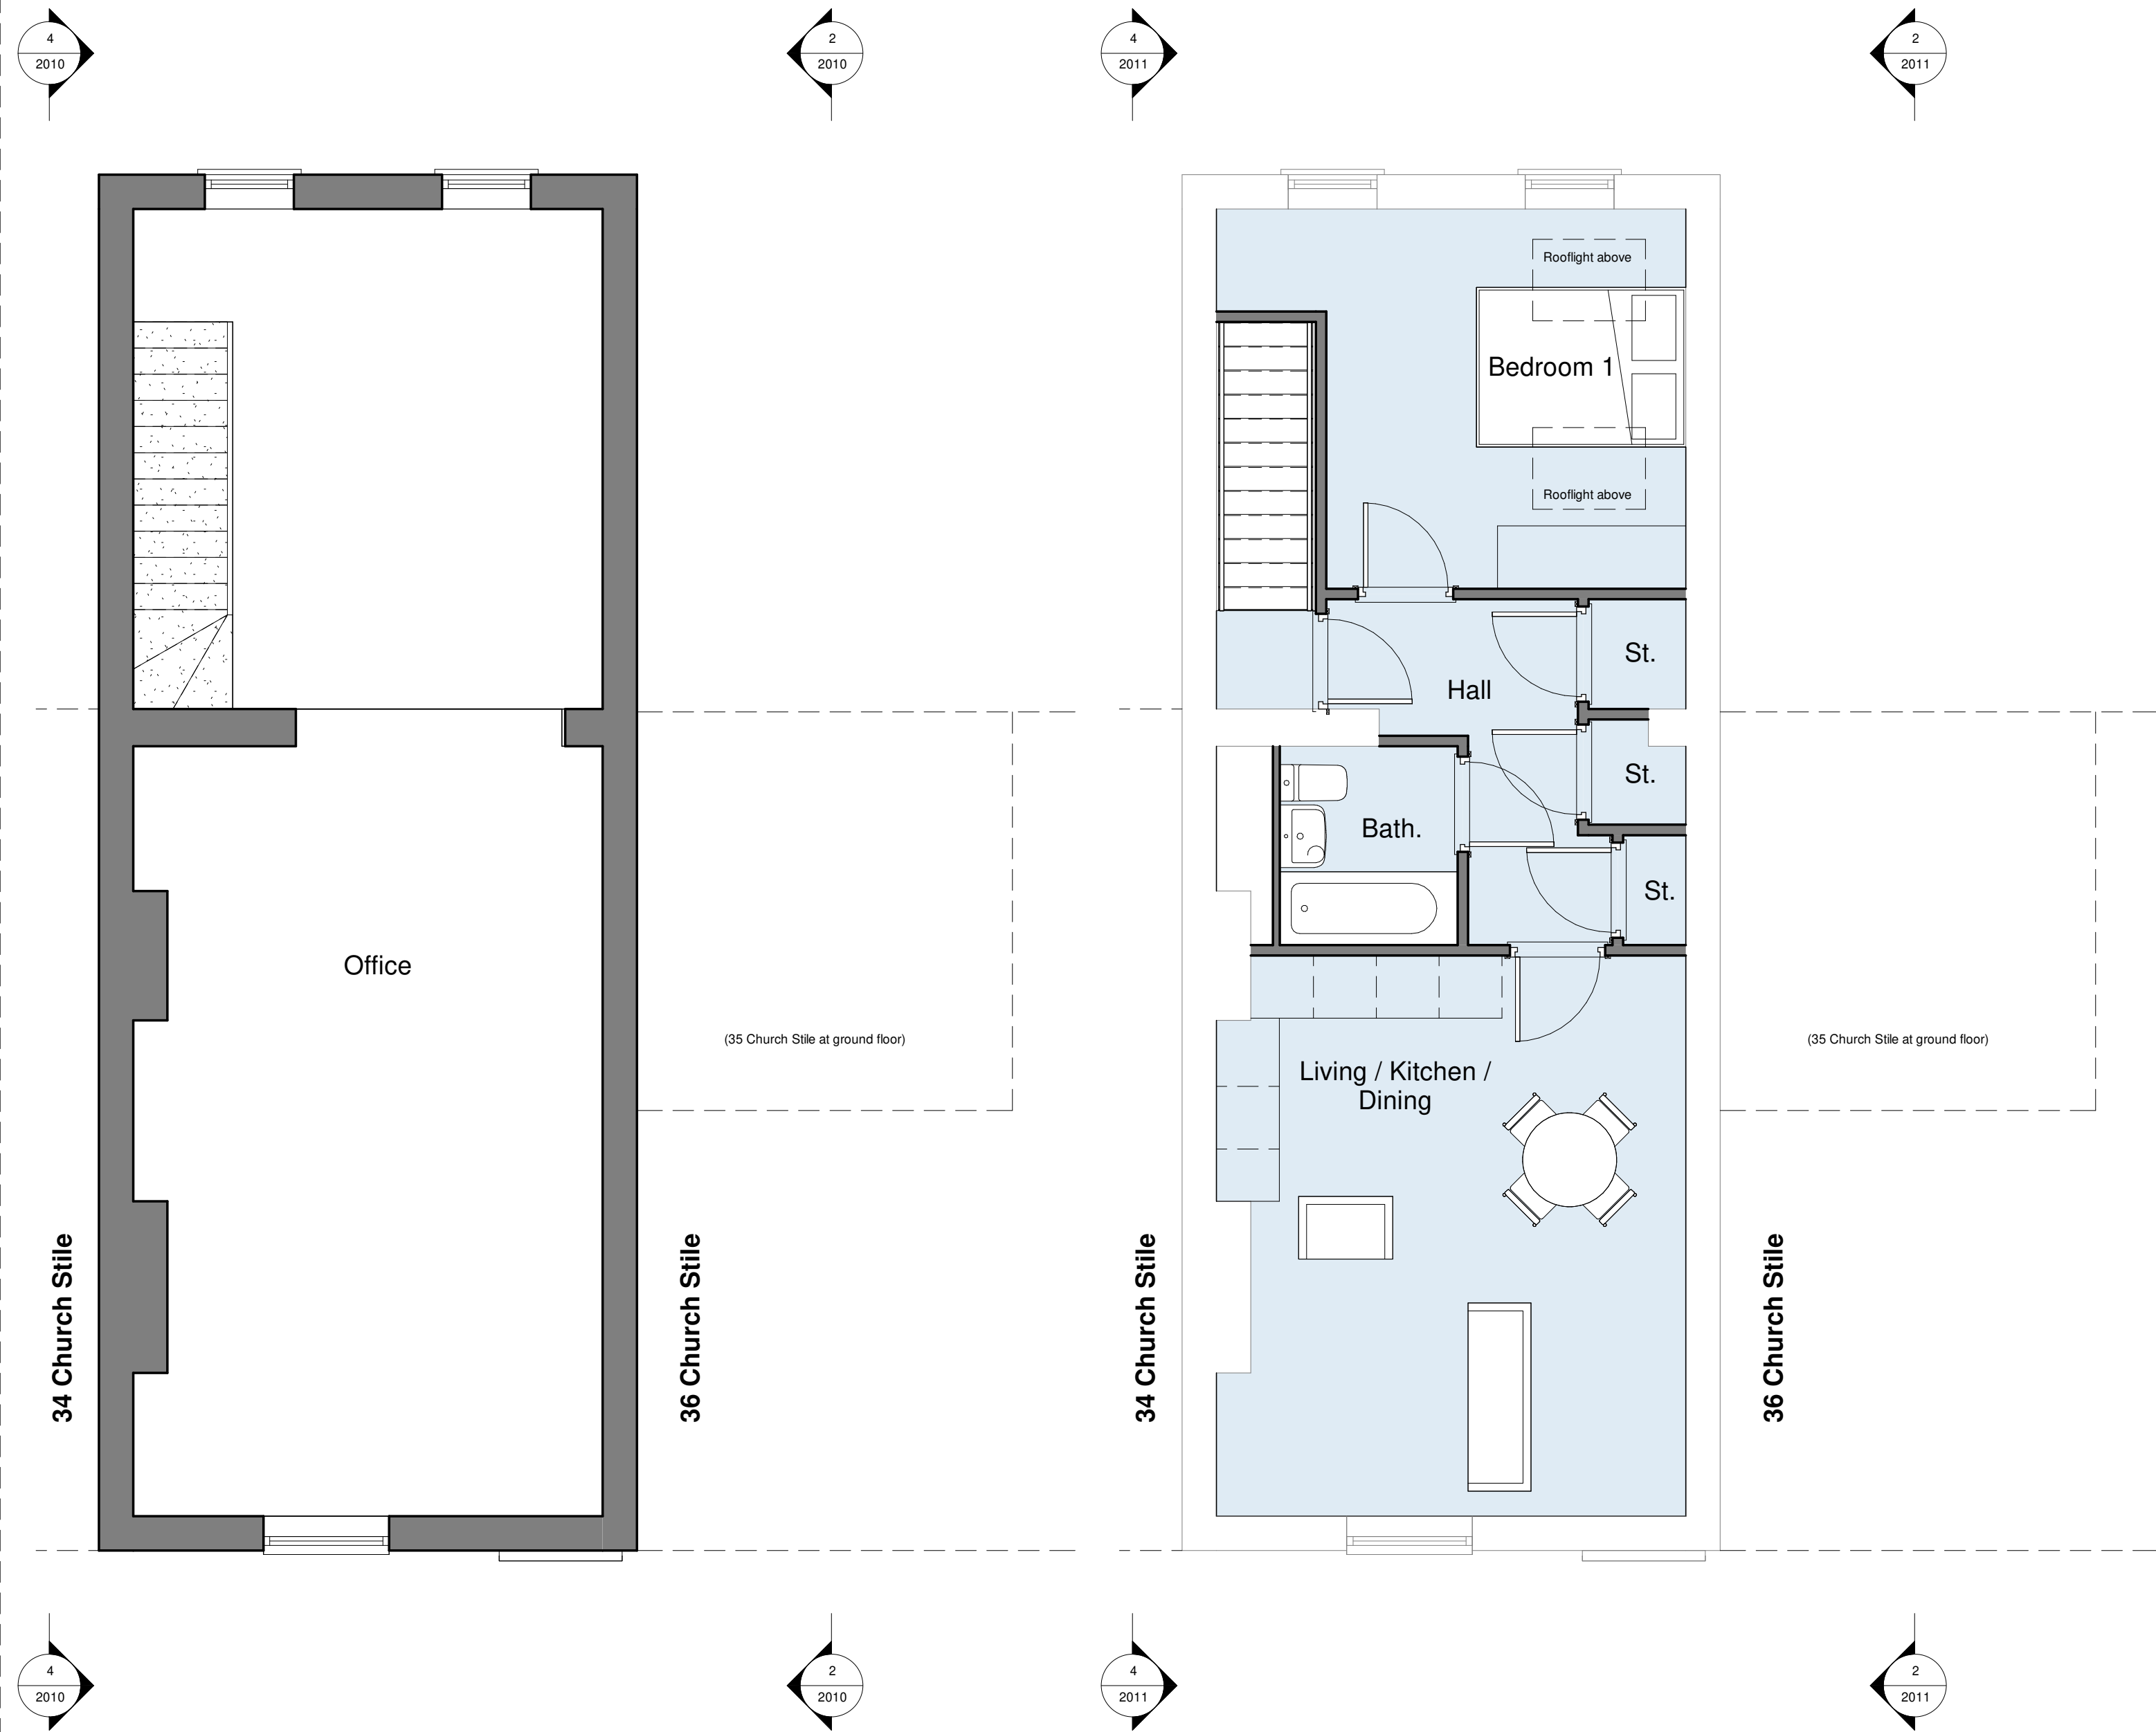

3 Existing Level 1
1 : 50

4 Proposed Level 1
1 : 50

UNIT 2 - 50sqm (1B2P flat)

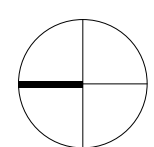

0m 1m 2m 3m 4m

CDM REGULATIONS 2015. All current drawings and specifications for the project must be read in conjunction with the Designer's Hazard and Environment Assessment Record. All intellectual property rights reserved.

Designed with reference to the surveys, information and reports listed: Ordnance Survey Promap, Licence number 100022432

James Kelly Architects Ltd t/a Solid Void – 16 Woolfenden Way, Wardle, OL12 9SS
Tel: 07949448088 – Email: solidvoid@outlook.com – Web: www.solidvoid.co.uk -
Company No. 08545034

Rev	Date	Description
-	03.07.24	First Issue
A	12.08.24	Planning Issue
B	23.10.24	Revised Flat Design
C	04.11.24	Planning Issue

Dwn	Ckd	Drawn	JK
		Checked	JK
		Date	JUL 2024
		Scale @ A1	1 : 50

35 Church Stile, Rochdale
(2365)
Existing and Proposed Plans

CSR-SVA-ZZ-ZZ-DR-A-2005
REV C
PLANNING

SOLIDVOID