


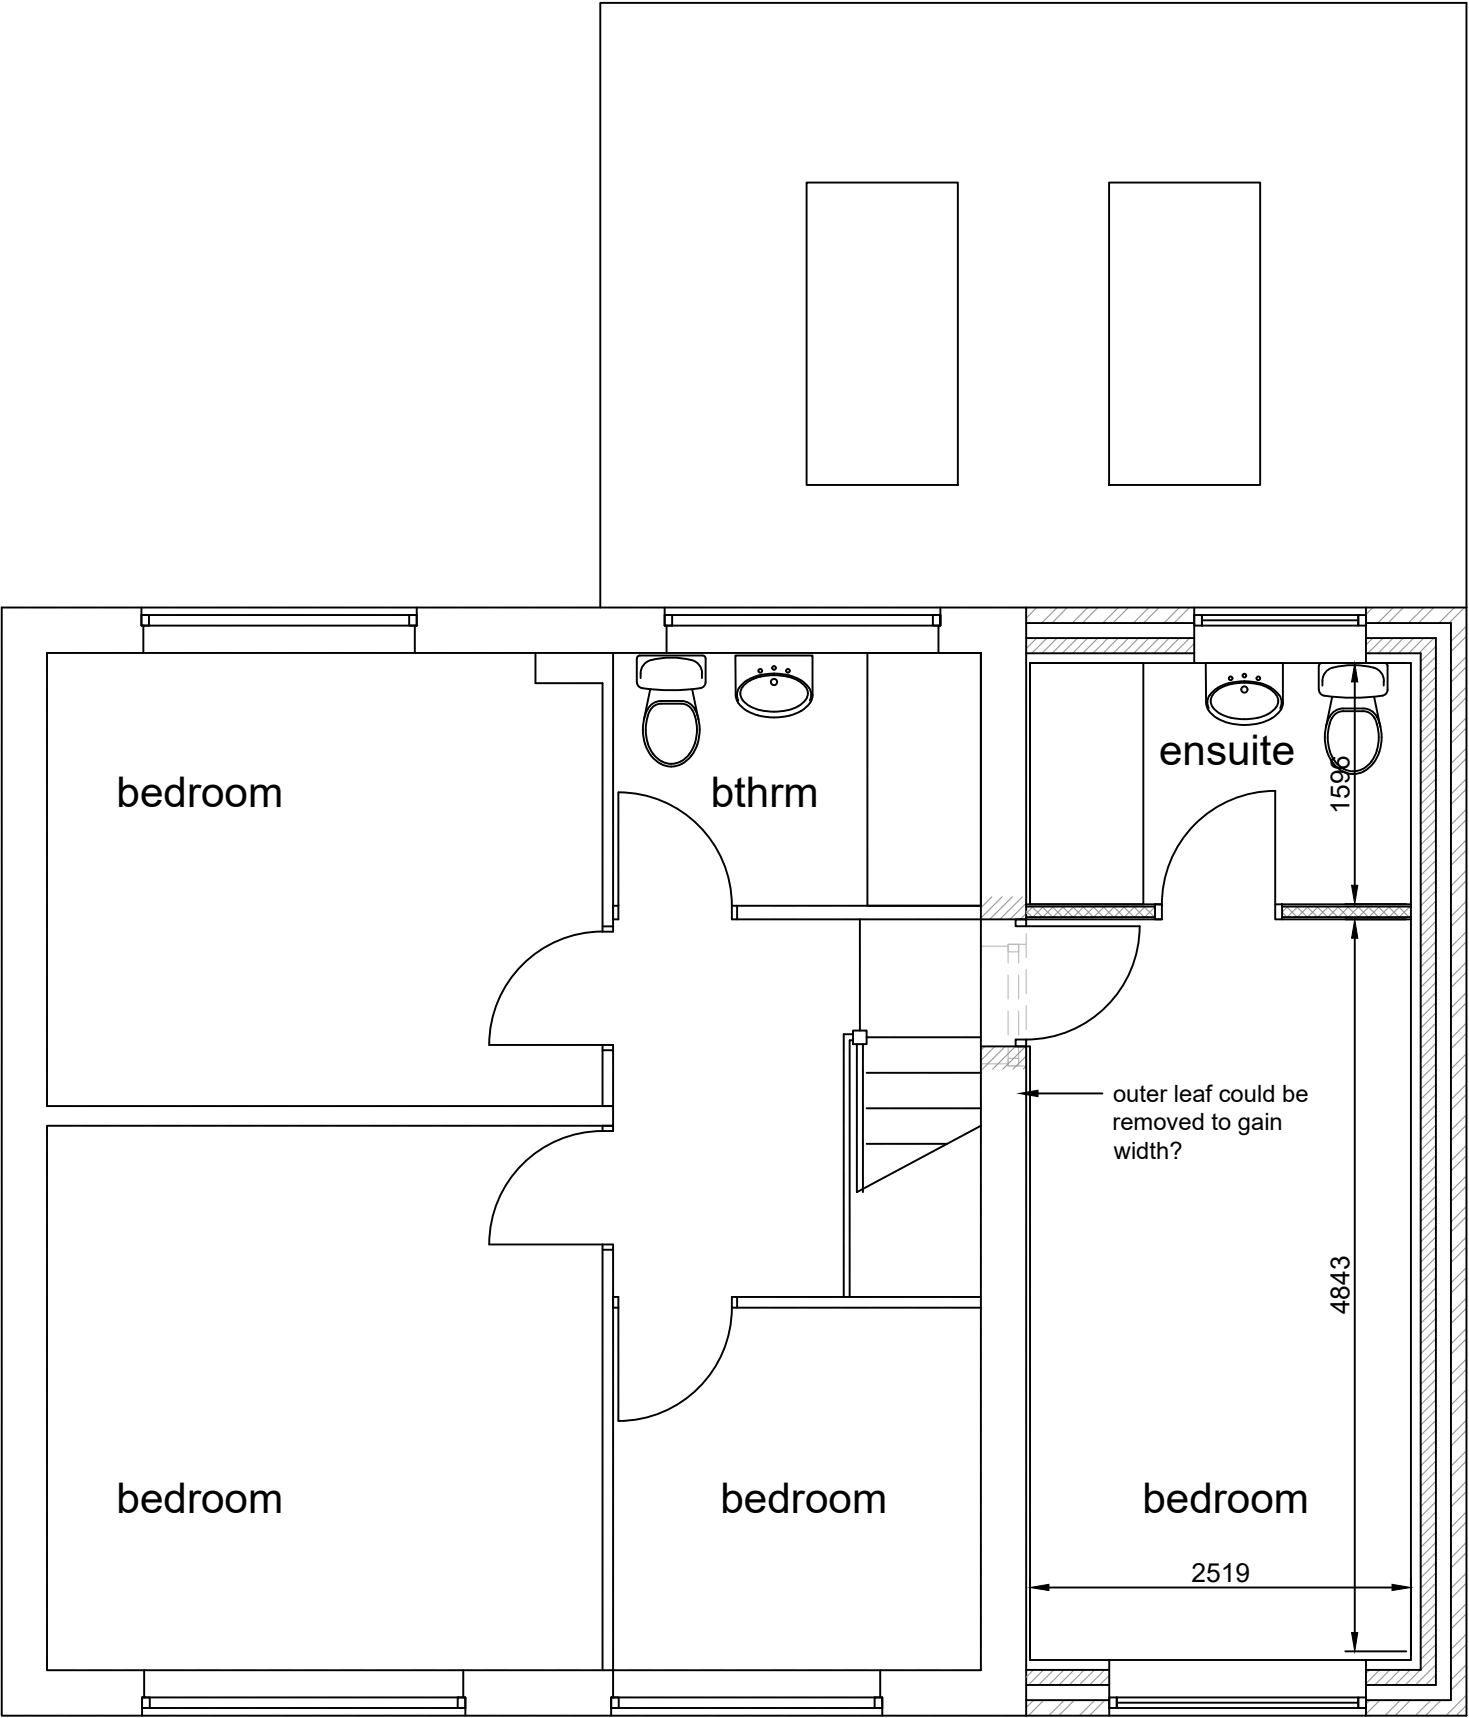

FIRST FLOOR
scale 1-50