




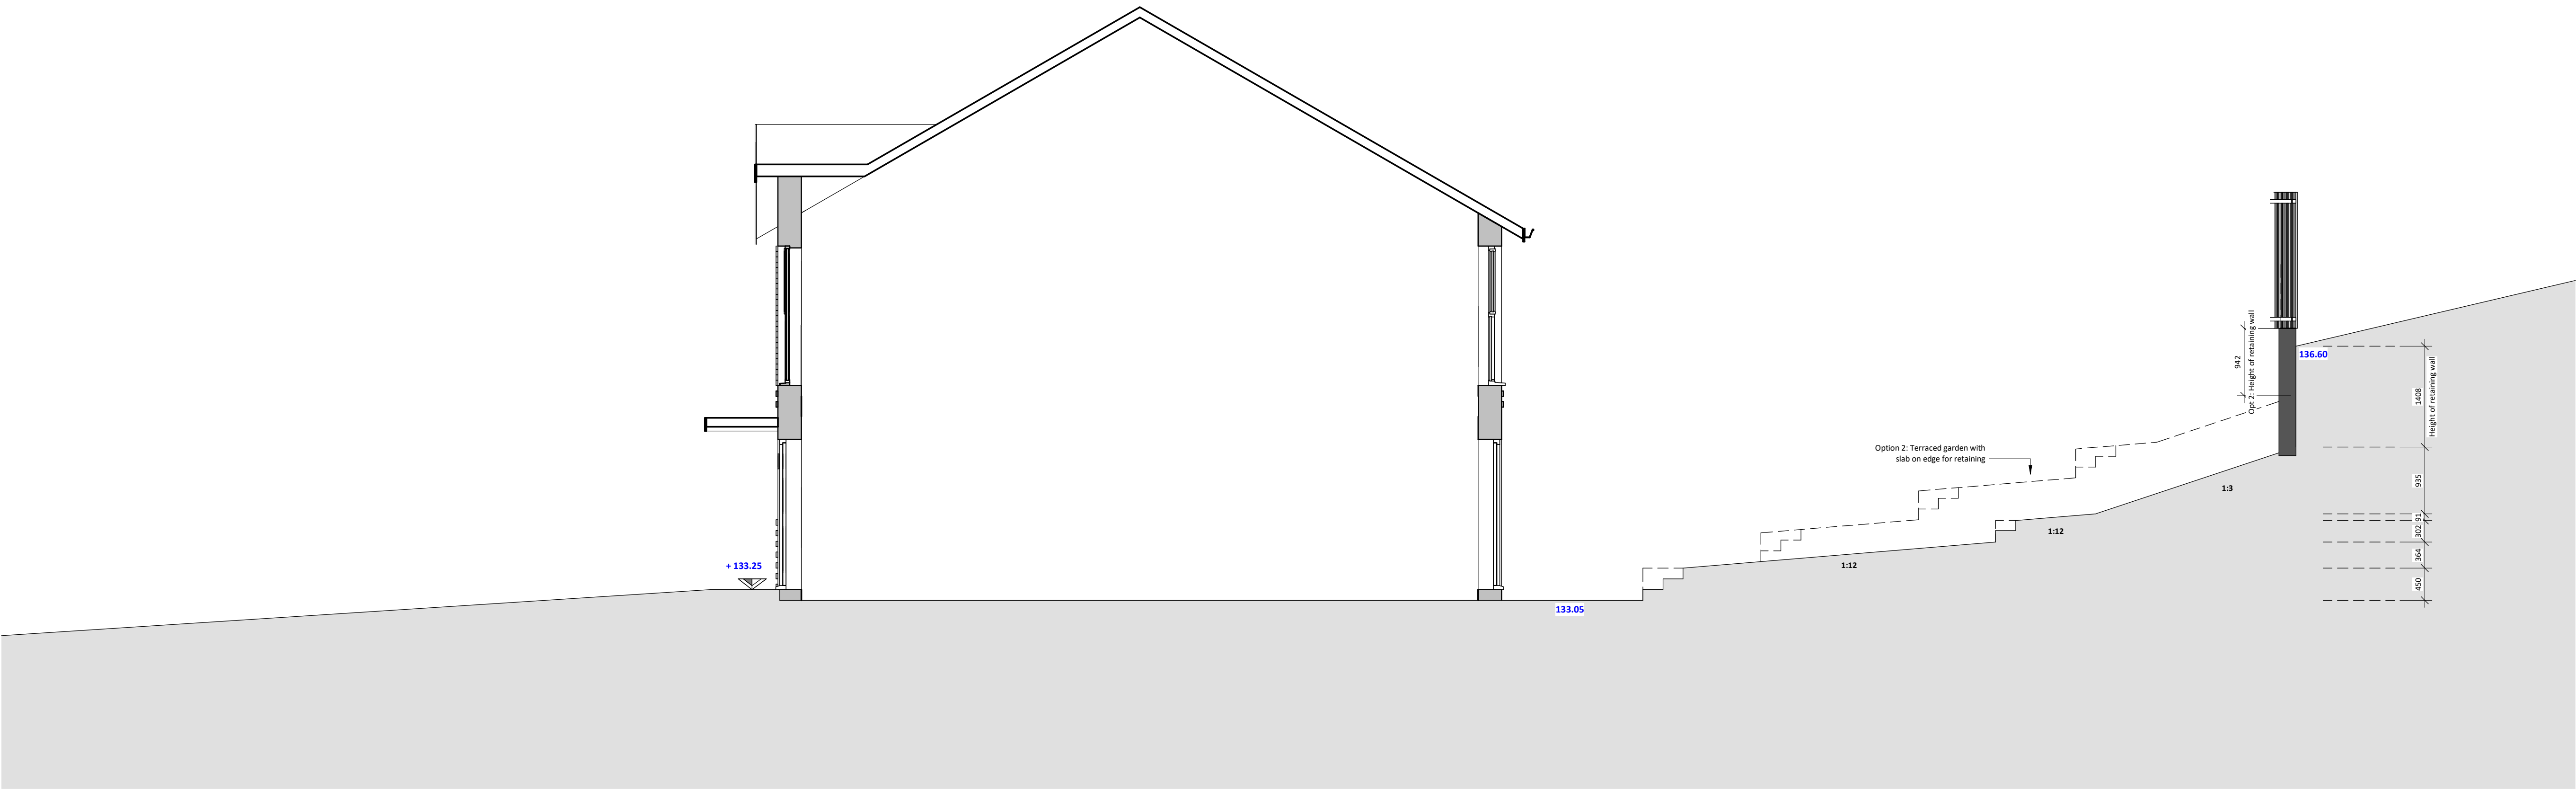

Plot 11 Section
1 : 50

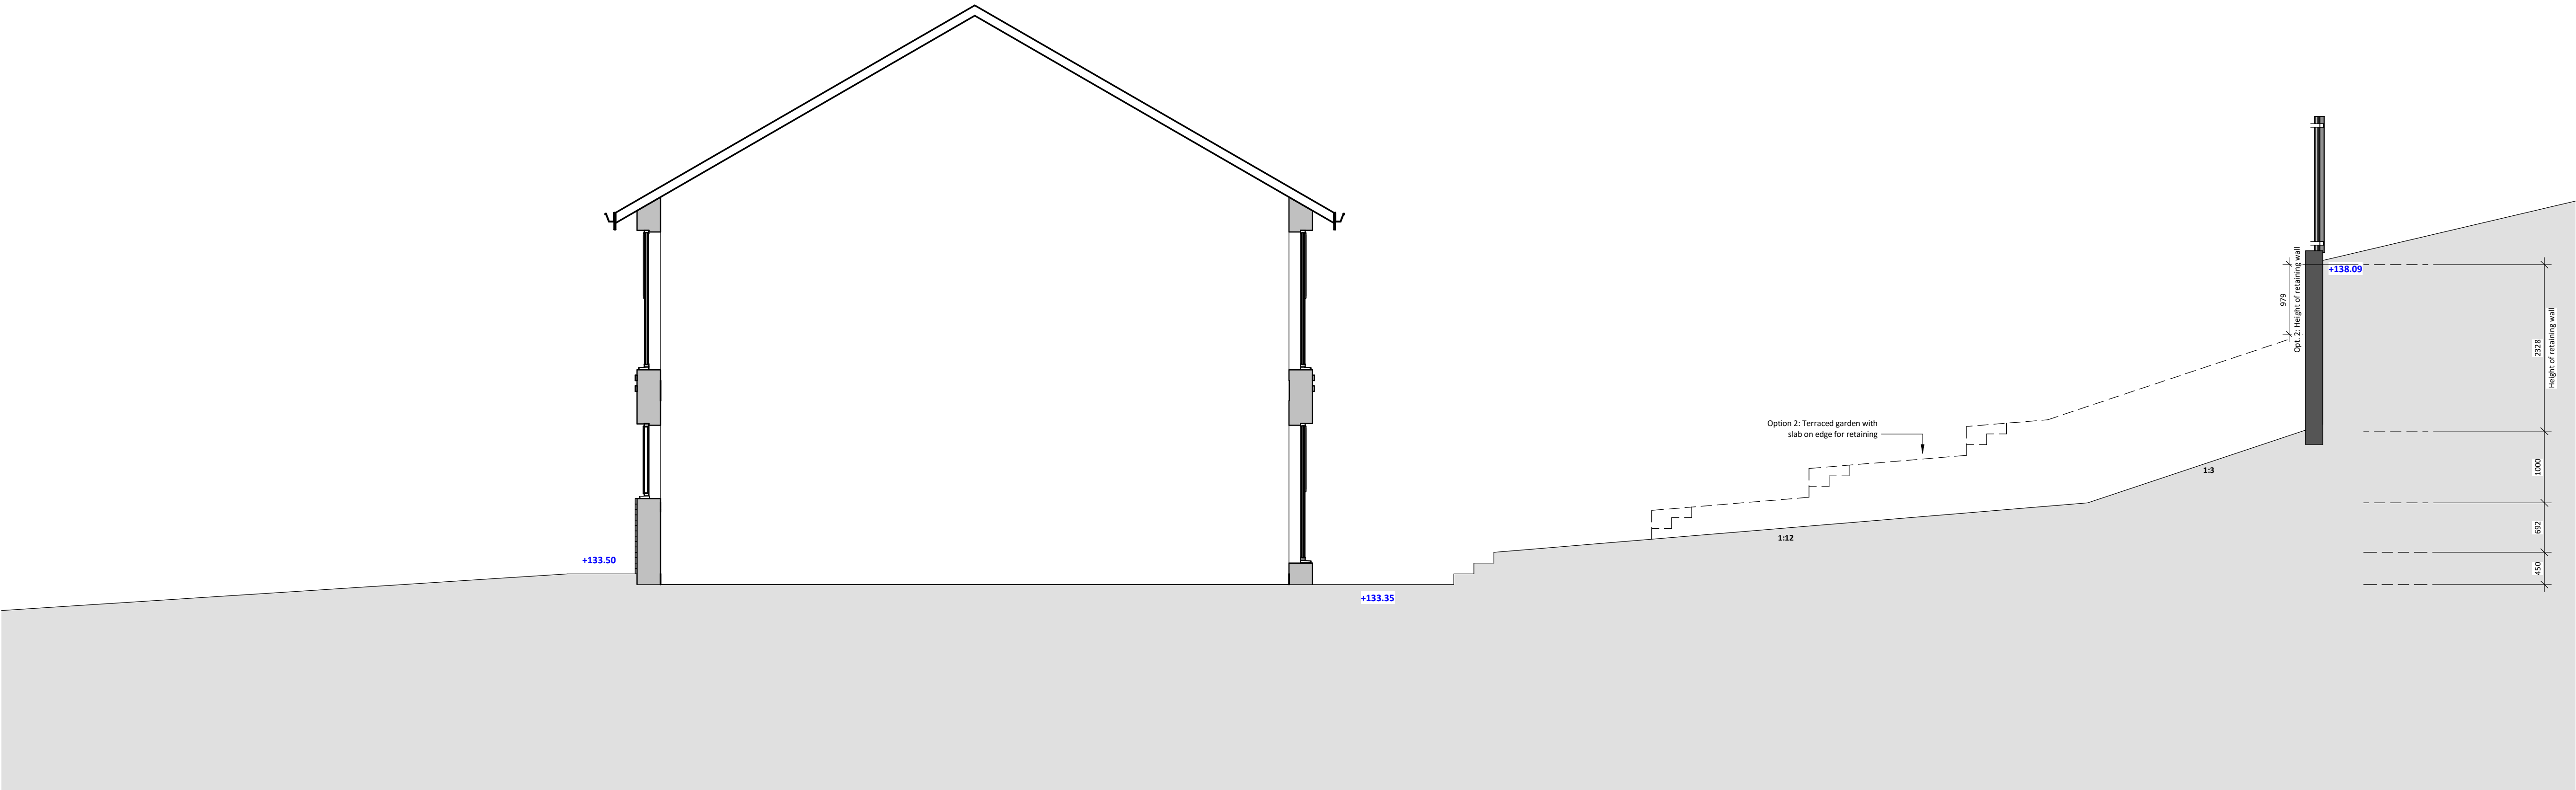

Plot 15 Section
1 : 50

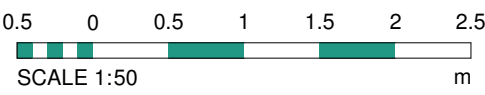

Rev	Date	Int	Description
-----	------	-----	-------------



CLIENT:
Built Developments Ltd

PROJECT:
Bury Old Road, Heywood

DESCRIPTION:
Site Sections

PURPOSE OF ISSUE:
Planning

DRAWN BY:	CHECKED	DATE:	SCALE @ A1:
OM	ED	21.01.25	1 : 50

JOB NO:	STATUS CODE:	DRAWING NO:	REV
4299	S2	126	

FILE IDENTIFIER:
BR-BTP-00-S-DR-A-4299_126

Elizabeth House 486 Didsbury Road Heaton Mersey Stockport SK4 3BS
0161 443 1221 info@bernardtaylor.co.uk www.btparchitects.co.uk