


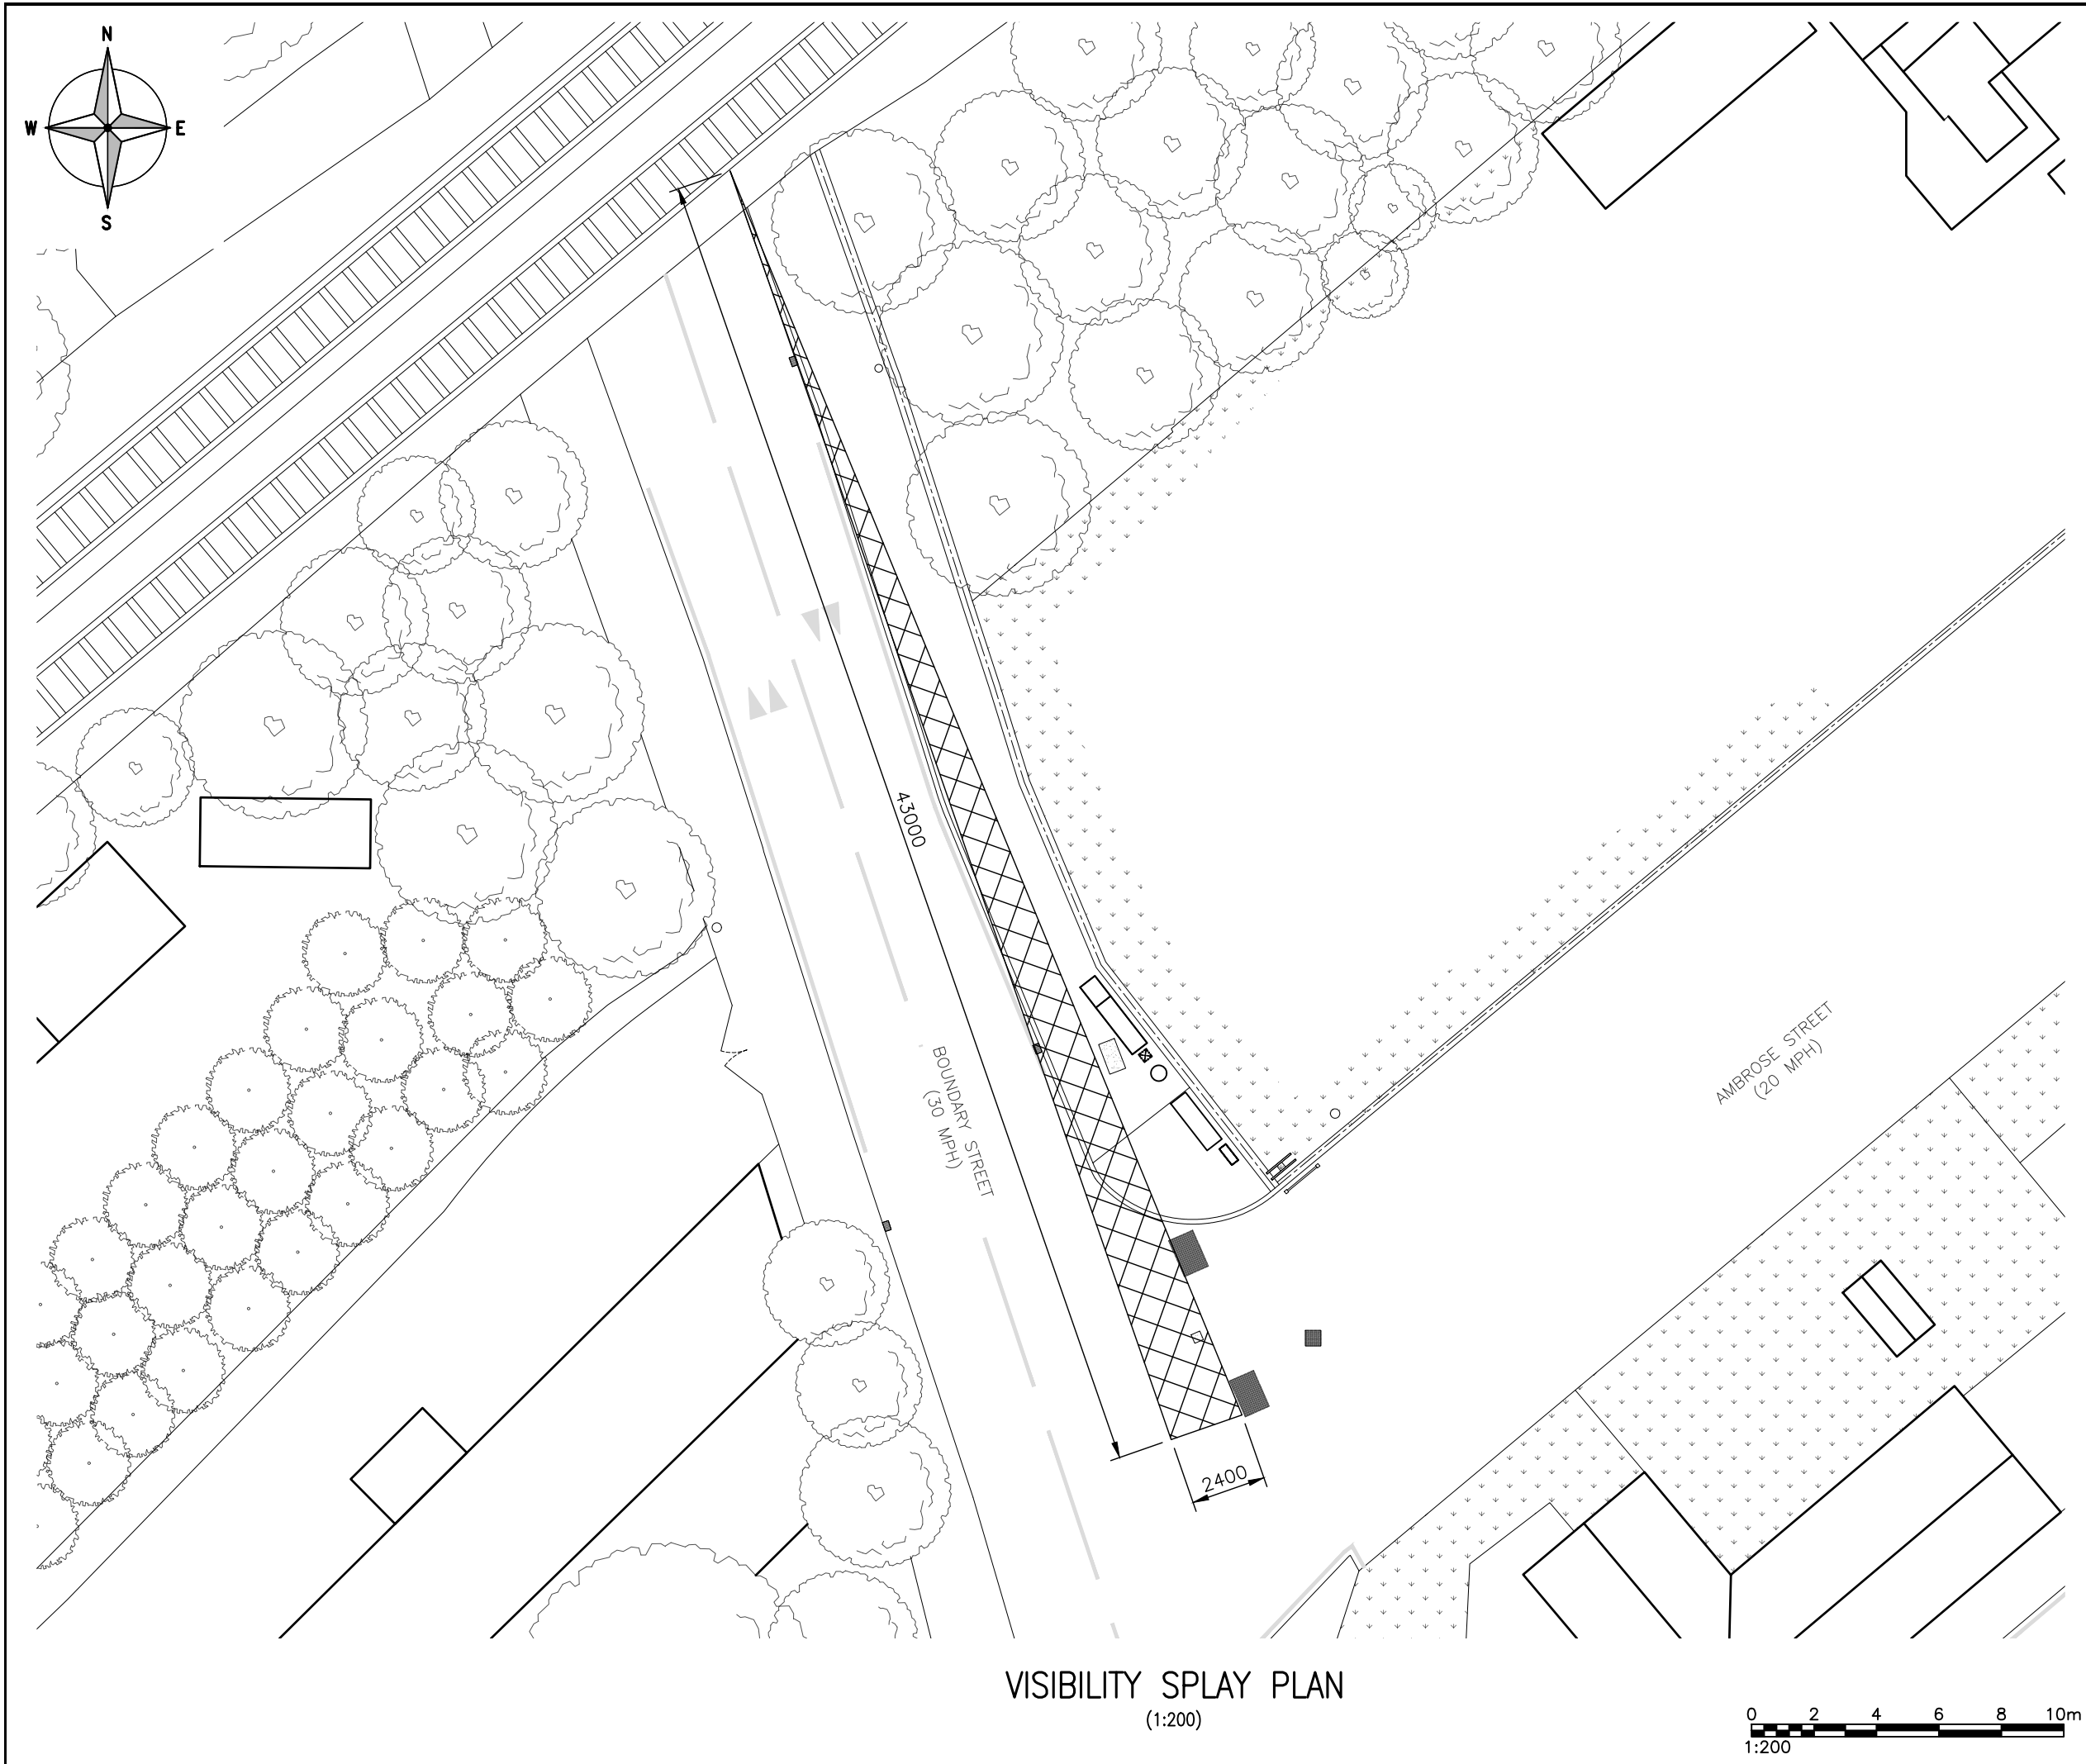

ALL DIMENSIONS ARE IN mm UNLESS NOTED OTHERWISE

N.G.R

E: 389562 N: 412286

NOTES:

A	Issued for Approval	SHK	WHT	10.01.25
REV	MODIFICATION	BY	CH	DATE



WHP Telecoms Ltd
Faraday Court
401 Faraday Street
Birchwood Park
Warrington WA3 6GA
Tel: 01925 424100 Fax: 01925 424101
e-mail: info@whptelecoms.com

cornerstone

Cell Name			Opt.
LAND OFF BOUNDARY STREET			C
Cell ID No			
CORNERSTONE	VMO2	VF	
30802200	N/A	23559_0	
Site Address / Contact Details			
BOUNDARY STREET SUDDEN CASTLETON ROCHDALE ROCHDALE OL11 1QX			
Drawing Title:			
VISIBILITY SPLAY PLAN			
Purpose of issue:			Dwg Rev:
PLANNING			
Drawing Number:			
202			A
Surveyed By:		Original Sheet Size:	Pack Issue:
WHP		A3	
Drawn:	Date:	Checked:	Date:
SHK	10.01.25	WHT	10.01.25
			A

SDNT0005 Version 1.3