
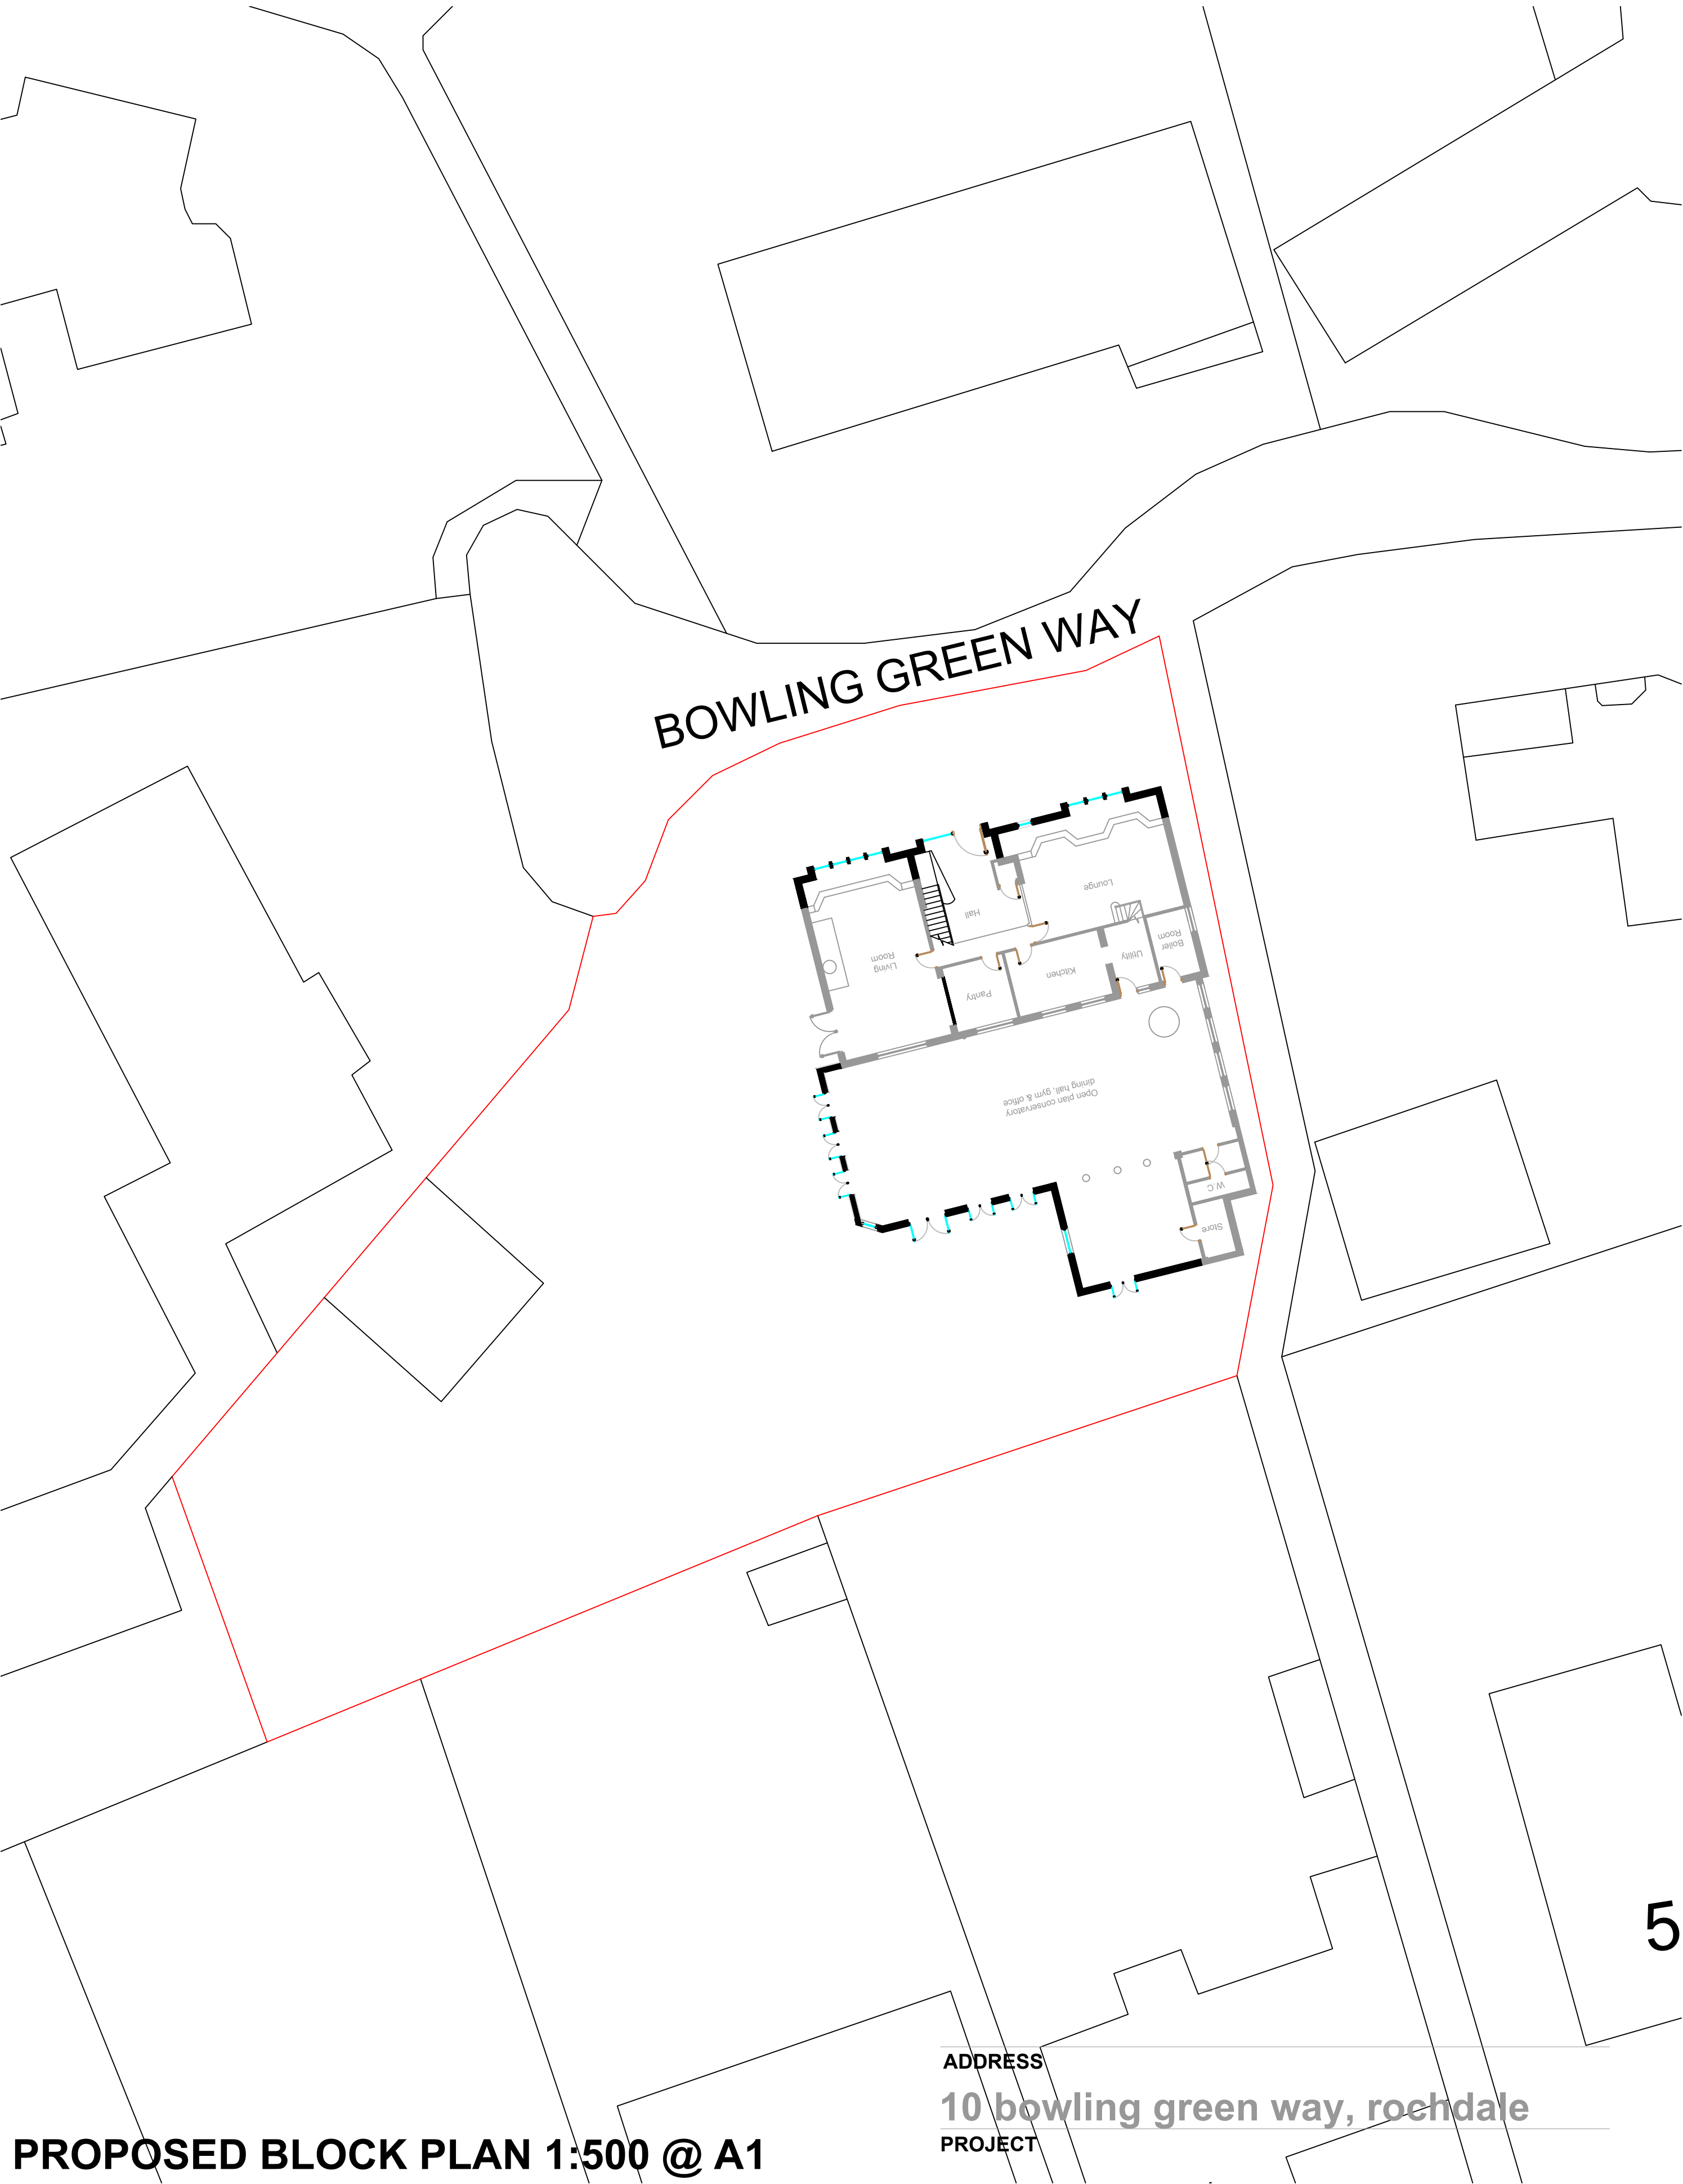
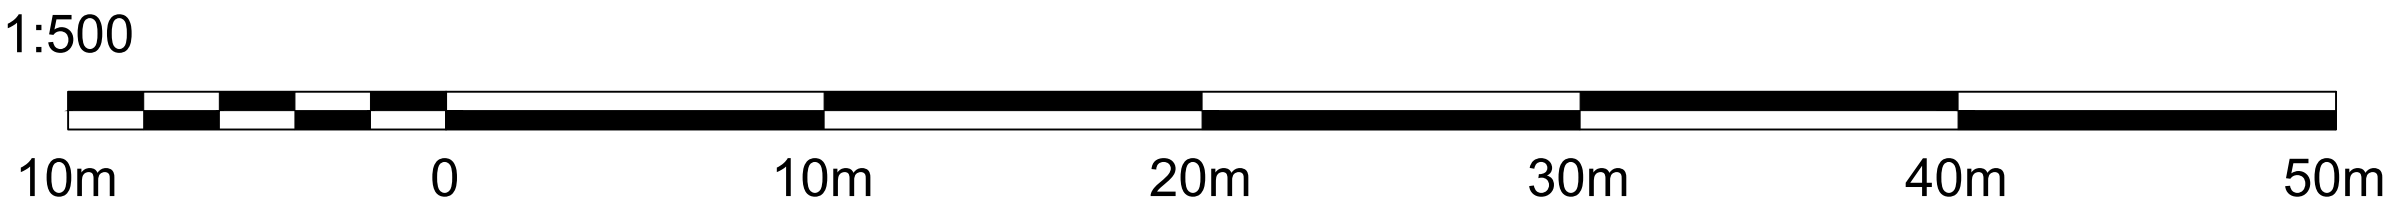


NOTE TO ALL CONTRACTORS: DO NOT SCALE FROM THIS DRAWING

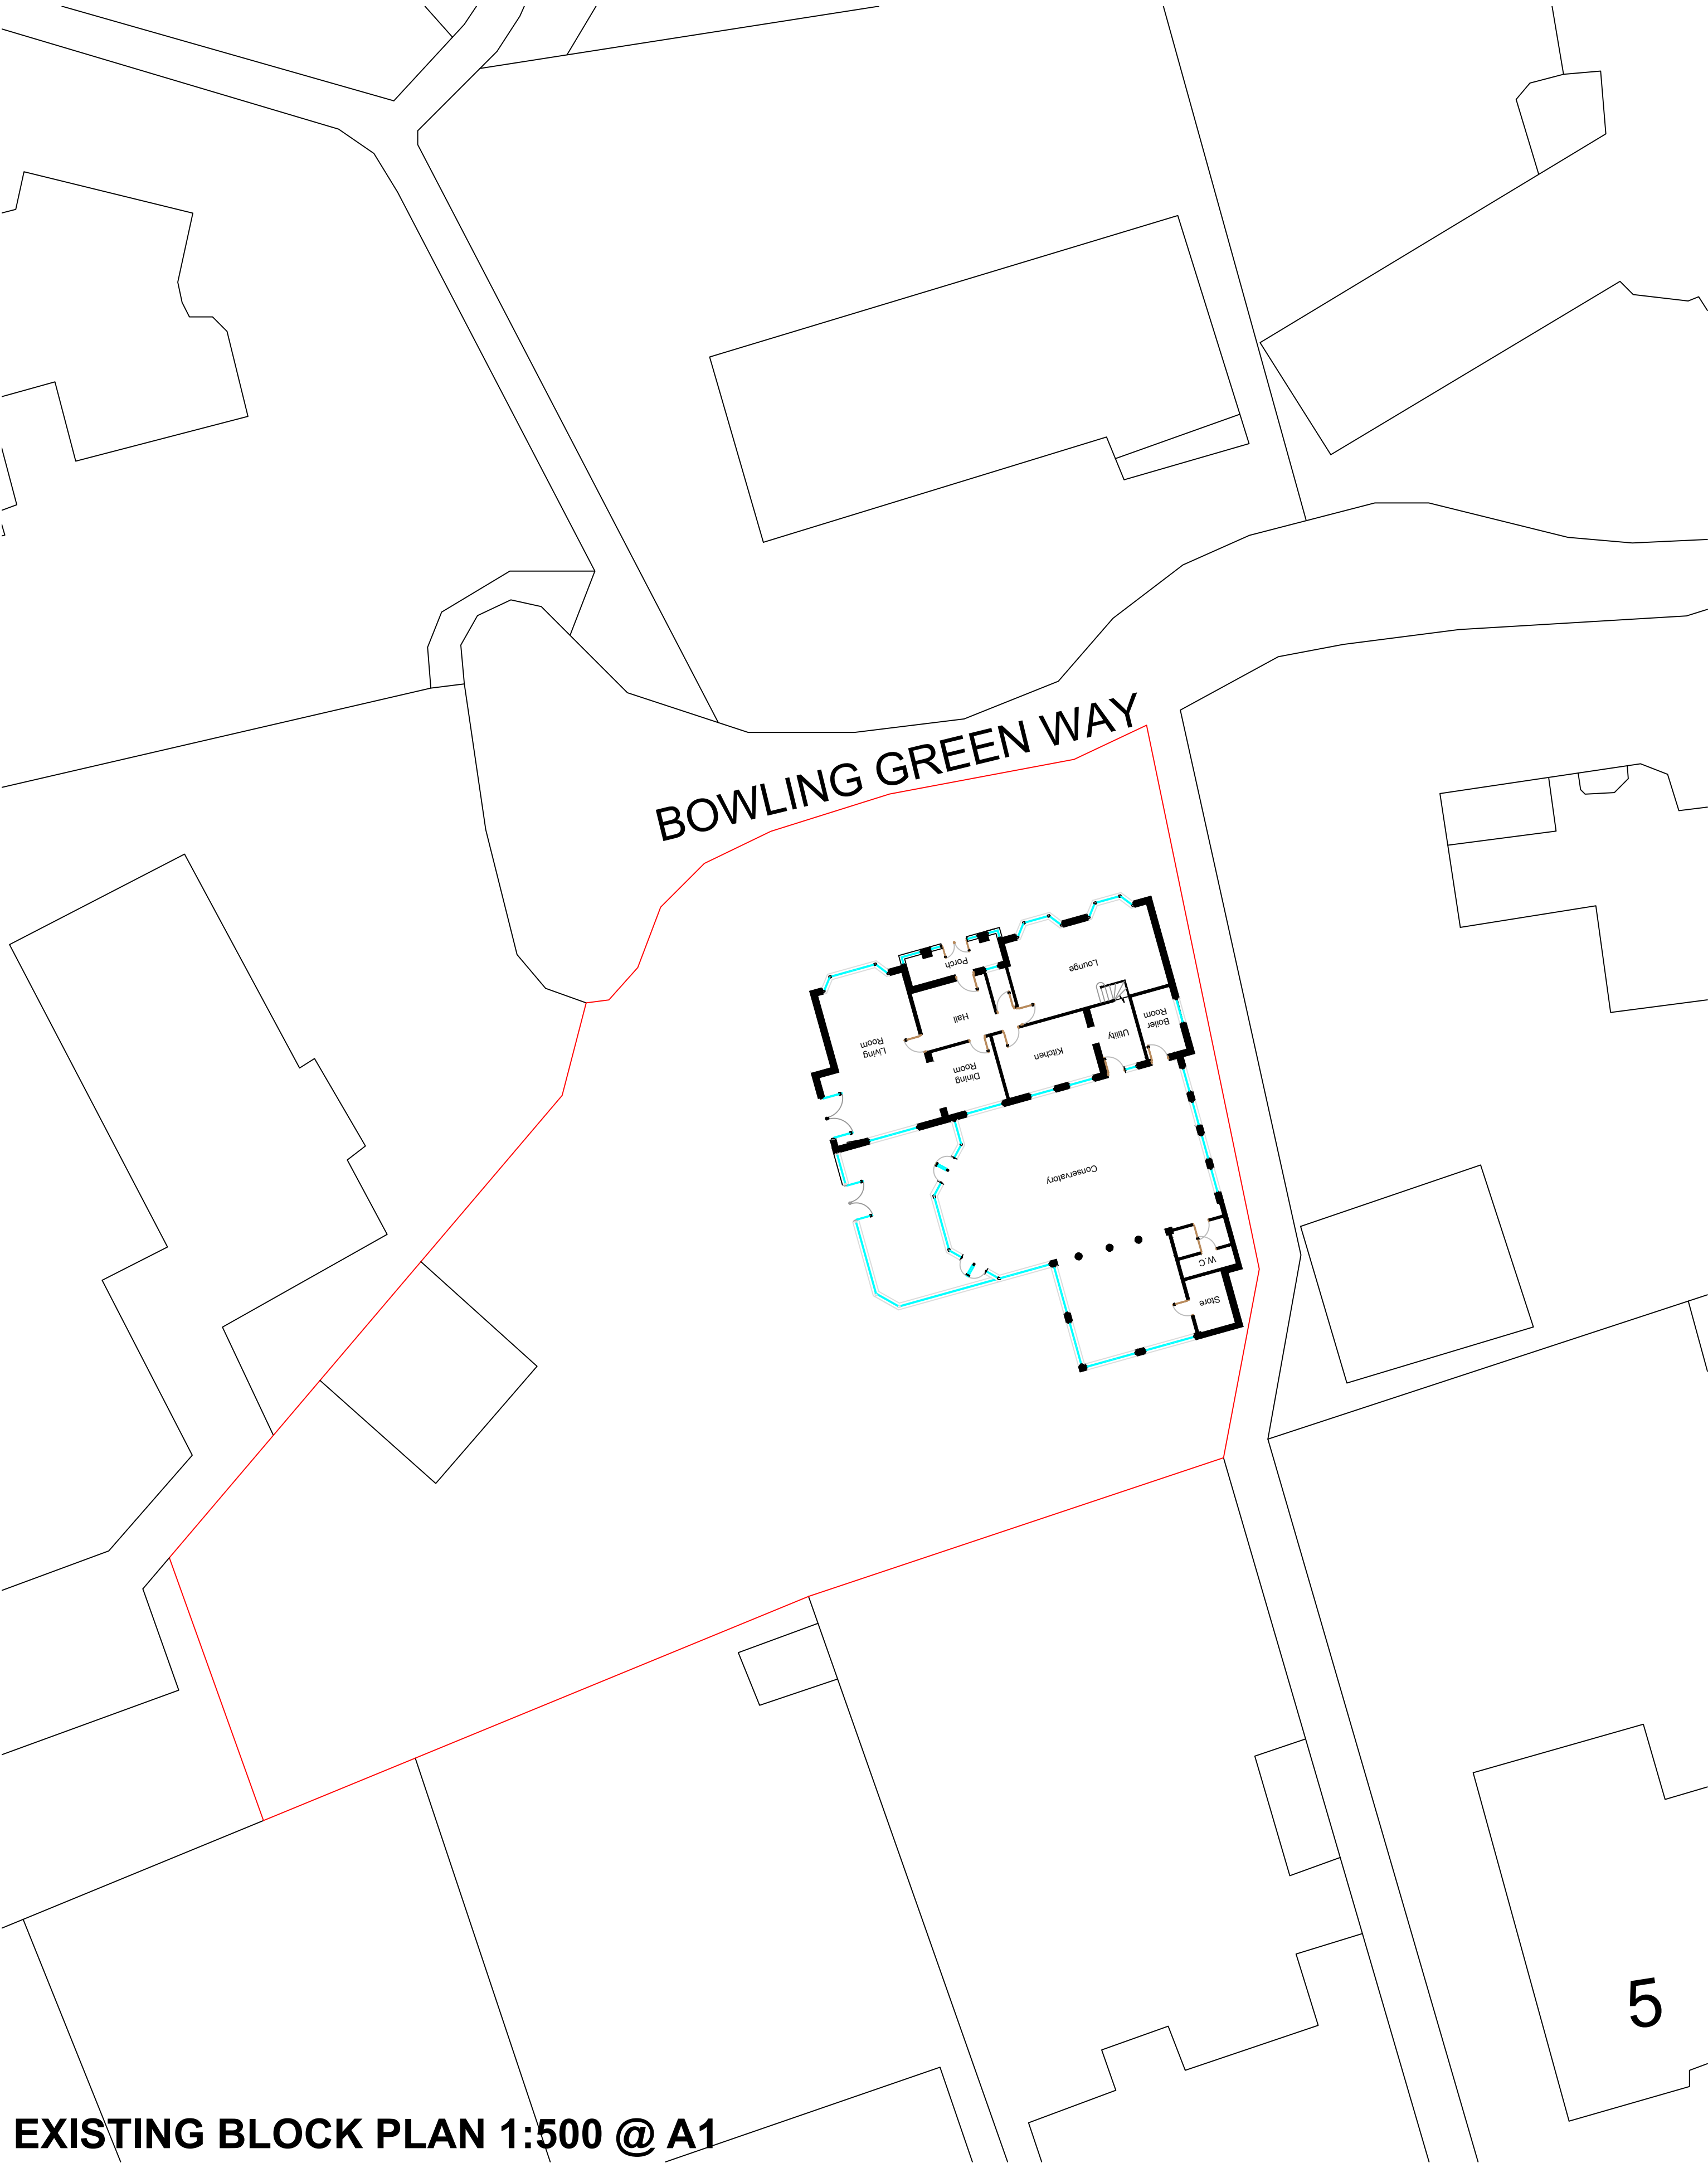

ADDRESS	
10 bowling green way, rochdale	
PROJECT	
proposed facelift	
REV.	REVISION DETAILS