

SOUTH HEYWOOD, ROCHDALE - PHASE 6



Street Scene A-A Plots 13-25



Street Scene B-B Plots 33-37



Street Scene C-C Plots 39-45




Street Scene D-D Plots 56-57 & 49-54

Illustrative Street Scenes Detailed Planning

Drawing Number - BHM302/SS01 - Revision - C - Date - 07/01/2025 - Scale/Sheet Size - 1:500/A0

SOUTH HEYWOOD, ROCHDALE - PHASE 6

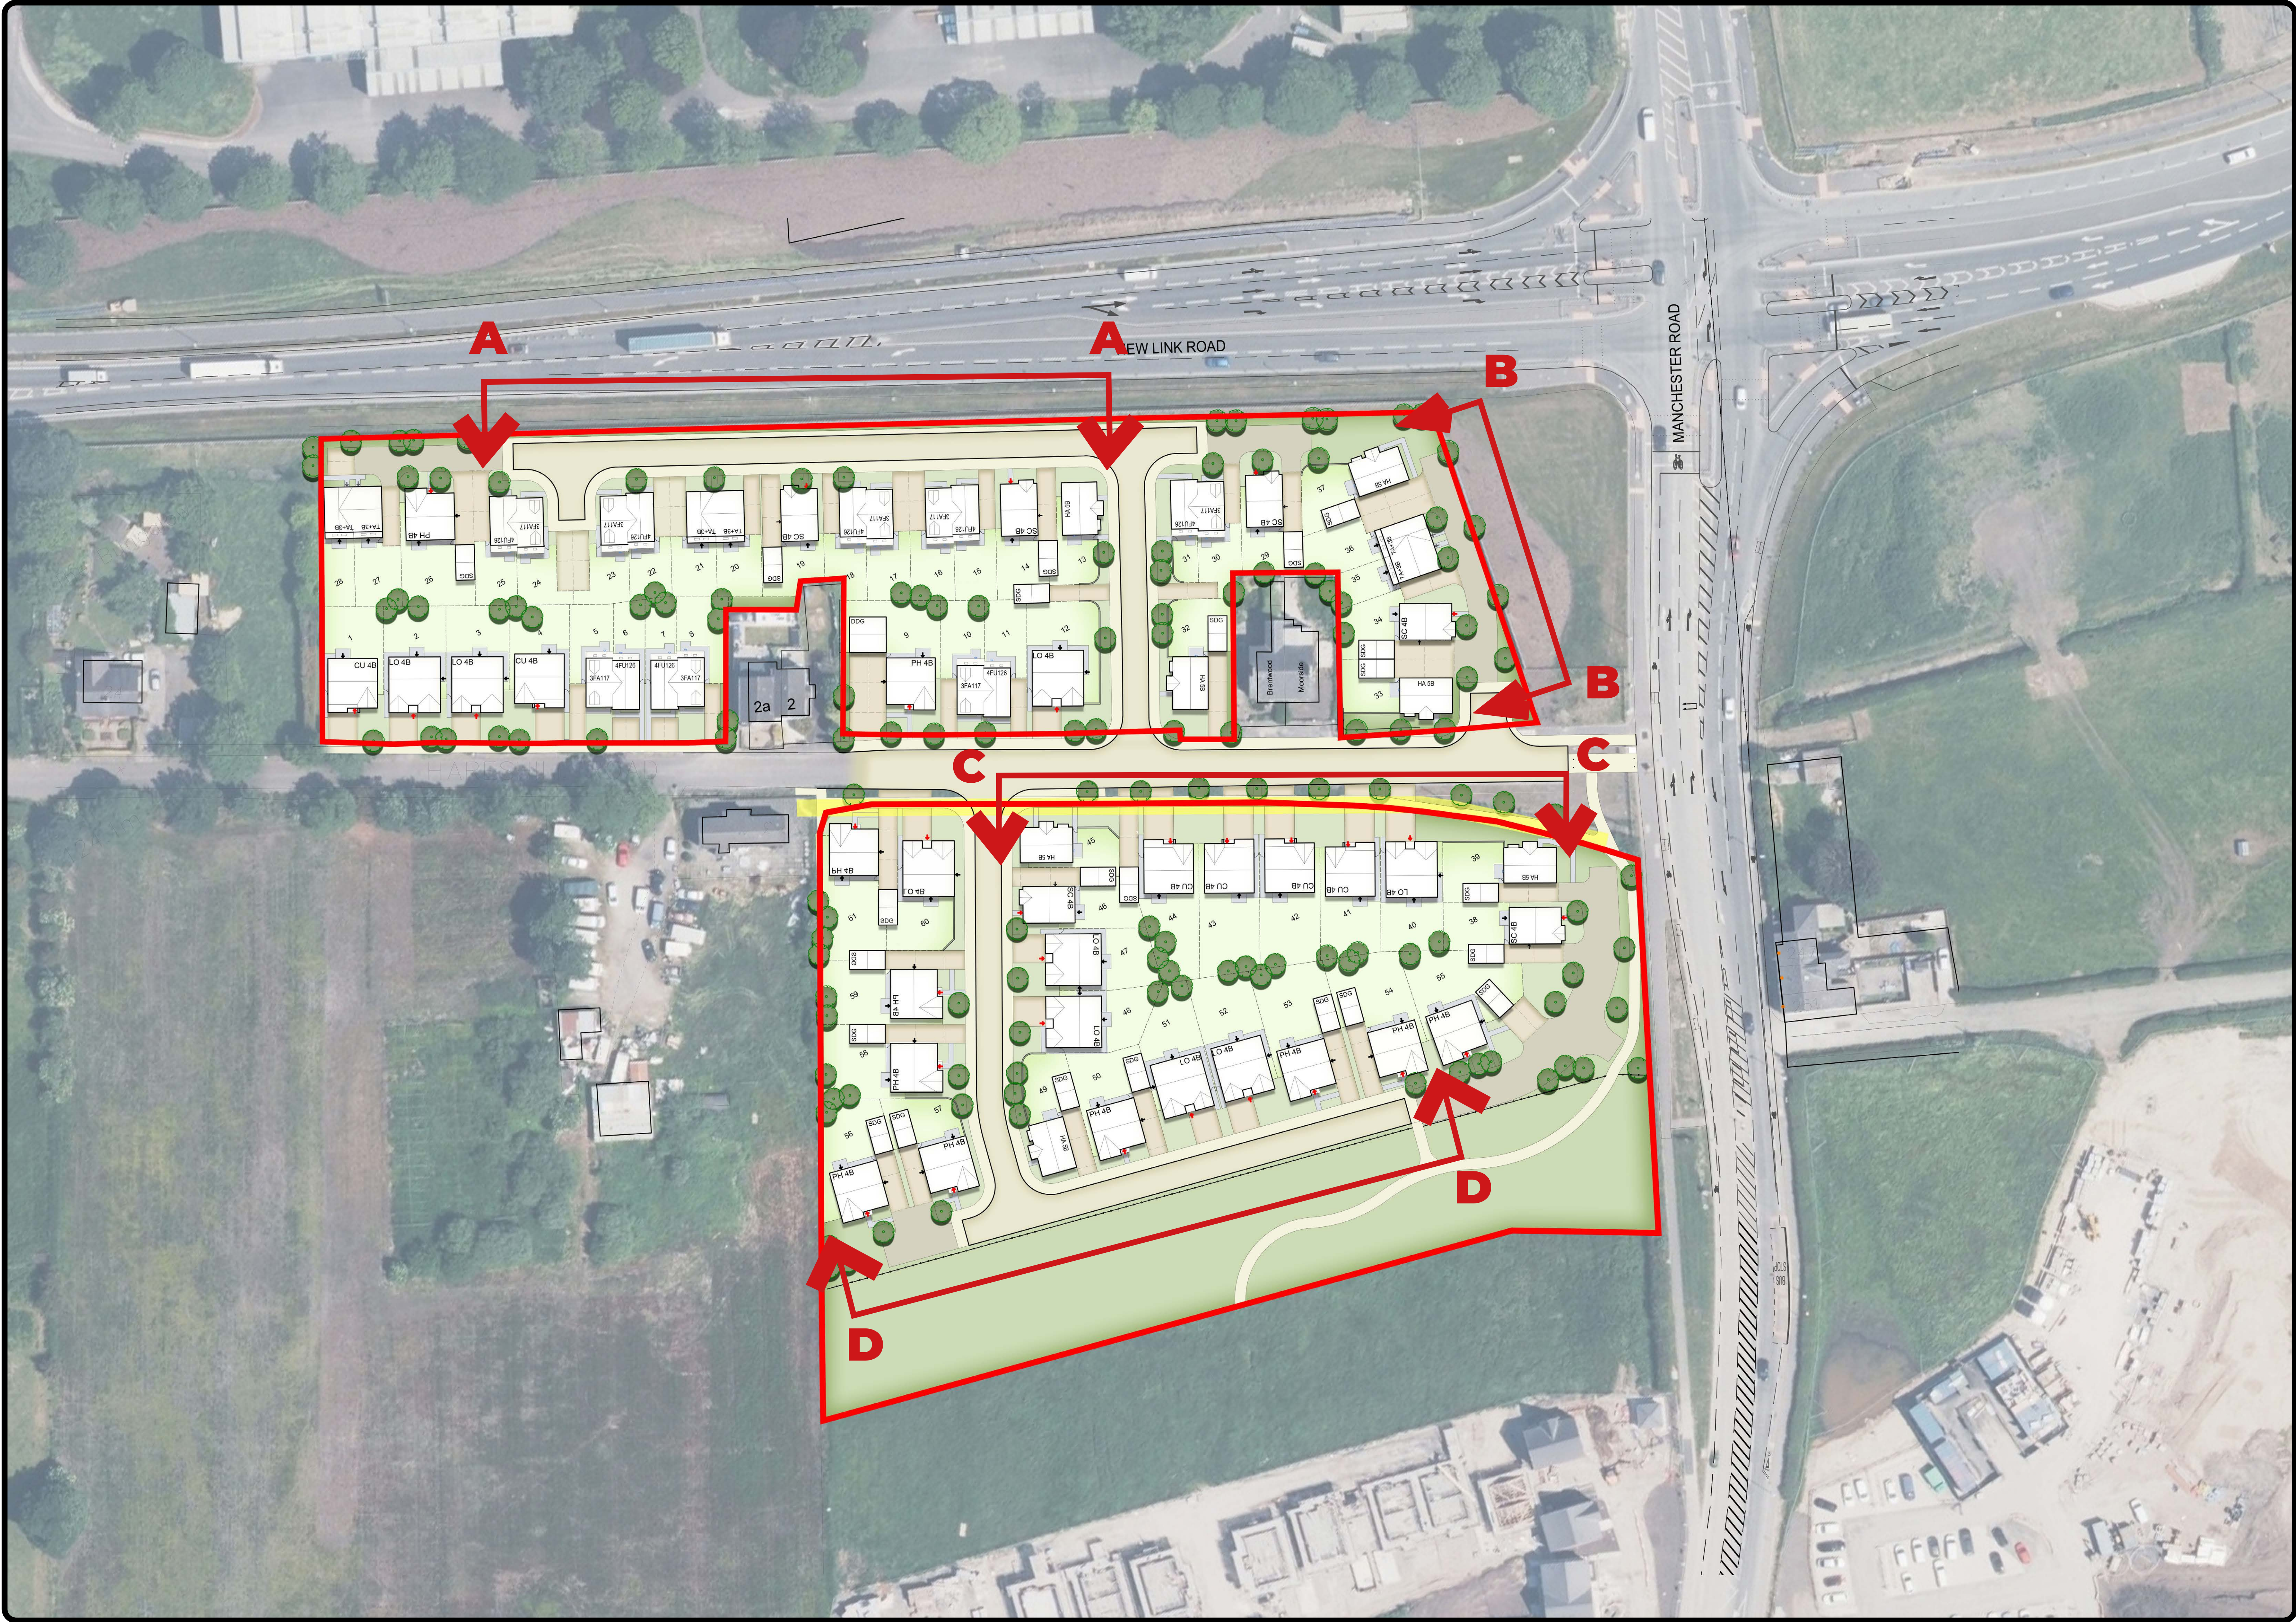

Illustrative Street Scenes Detailed Planning

Drawing Number - BHM302/SS01 - Revision - C - Date - 07/01/2025 - Scale/Sheet Size - 1:500/A0