


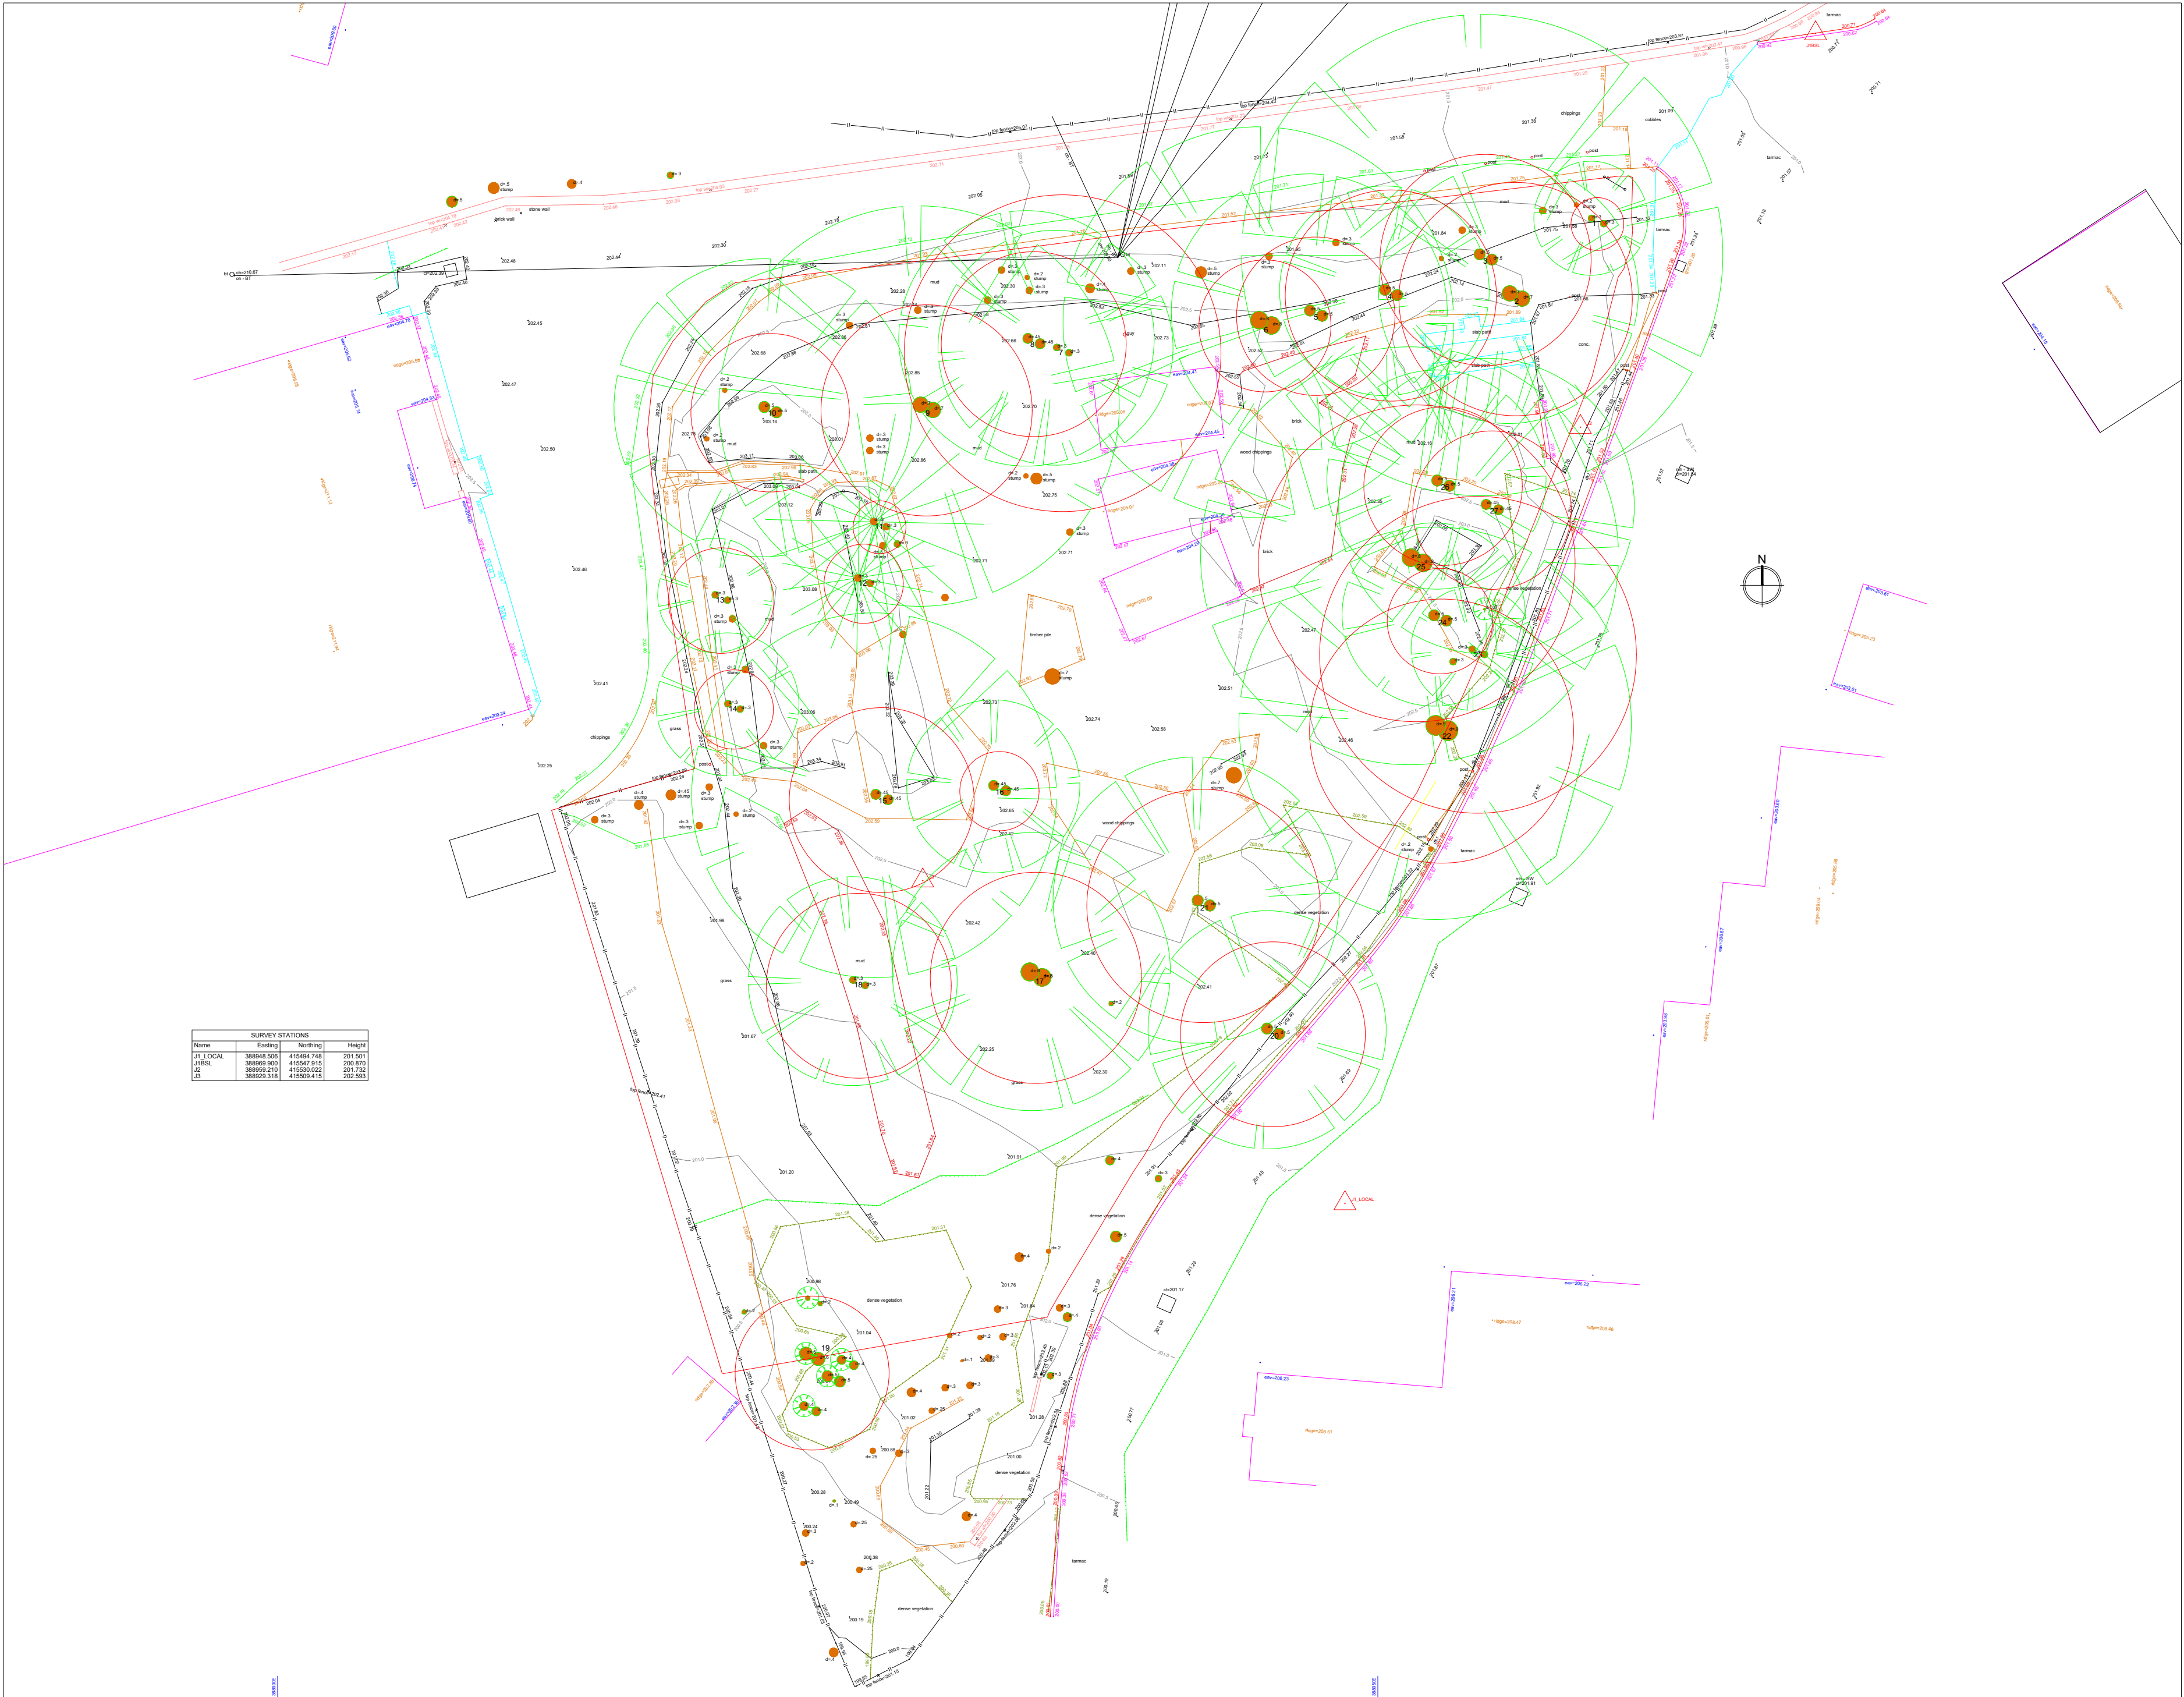



Office A Bradley Hill,
Garstang Road, Claughton
on Brock, Preston PR3 0GA
Telephone 01995 640135.
Mobile 07813 296 287
e-mail: mel@mlplanning.org

Client:	Jack Spence
Site Address:	Land at Ashdene, Rochdale OL12 6DJ
Drawing Title:	
TREE CONSTRAINTS PLAN	
Scale:	1:200 @ A2
Rev:	Rev00
Date:	29th February 2024
Ref:	CA/02
PROJECT:	
Erection of a residential dwelling	

These plans are provided for planning approval only, while every care has been taken to ensure plans are correct and to scale, it is the responsibility of the developer to check all measurements prior to the commencement of any work.