


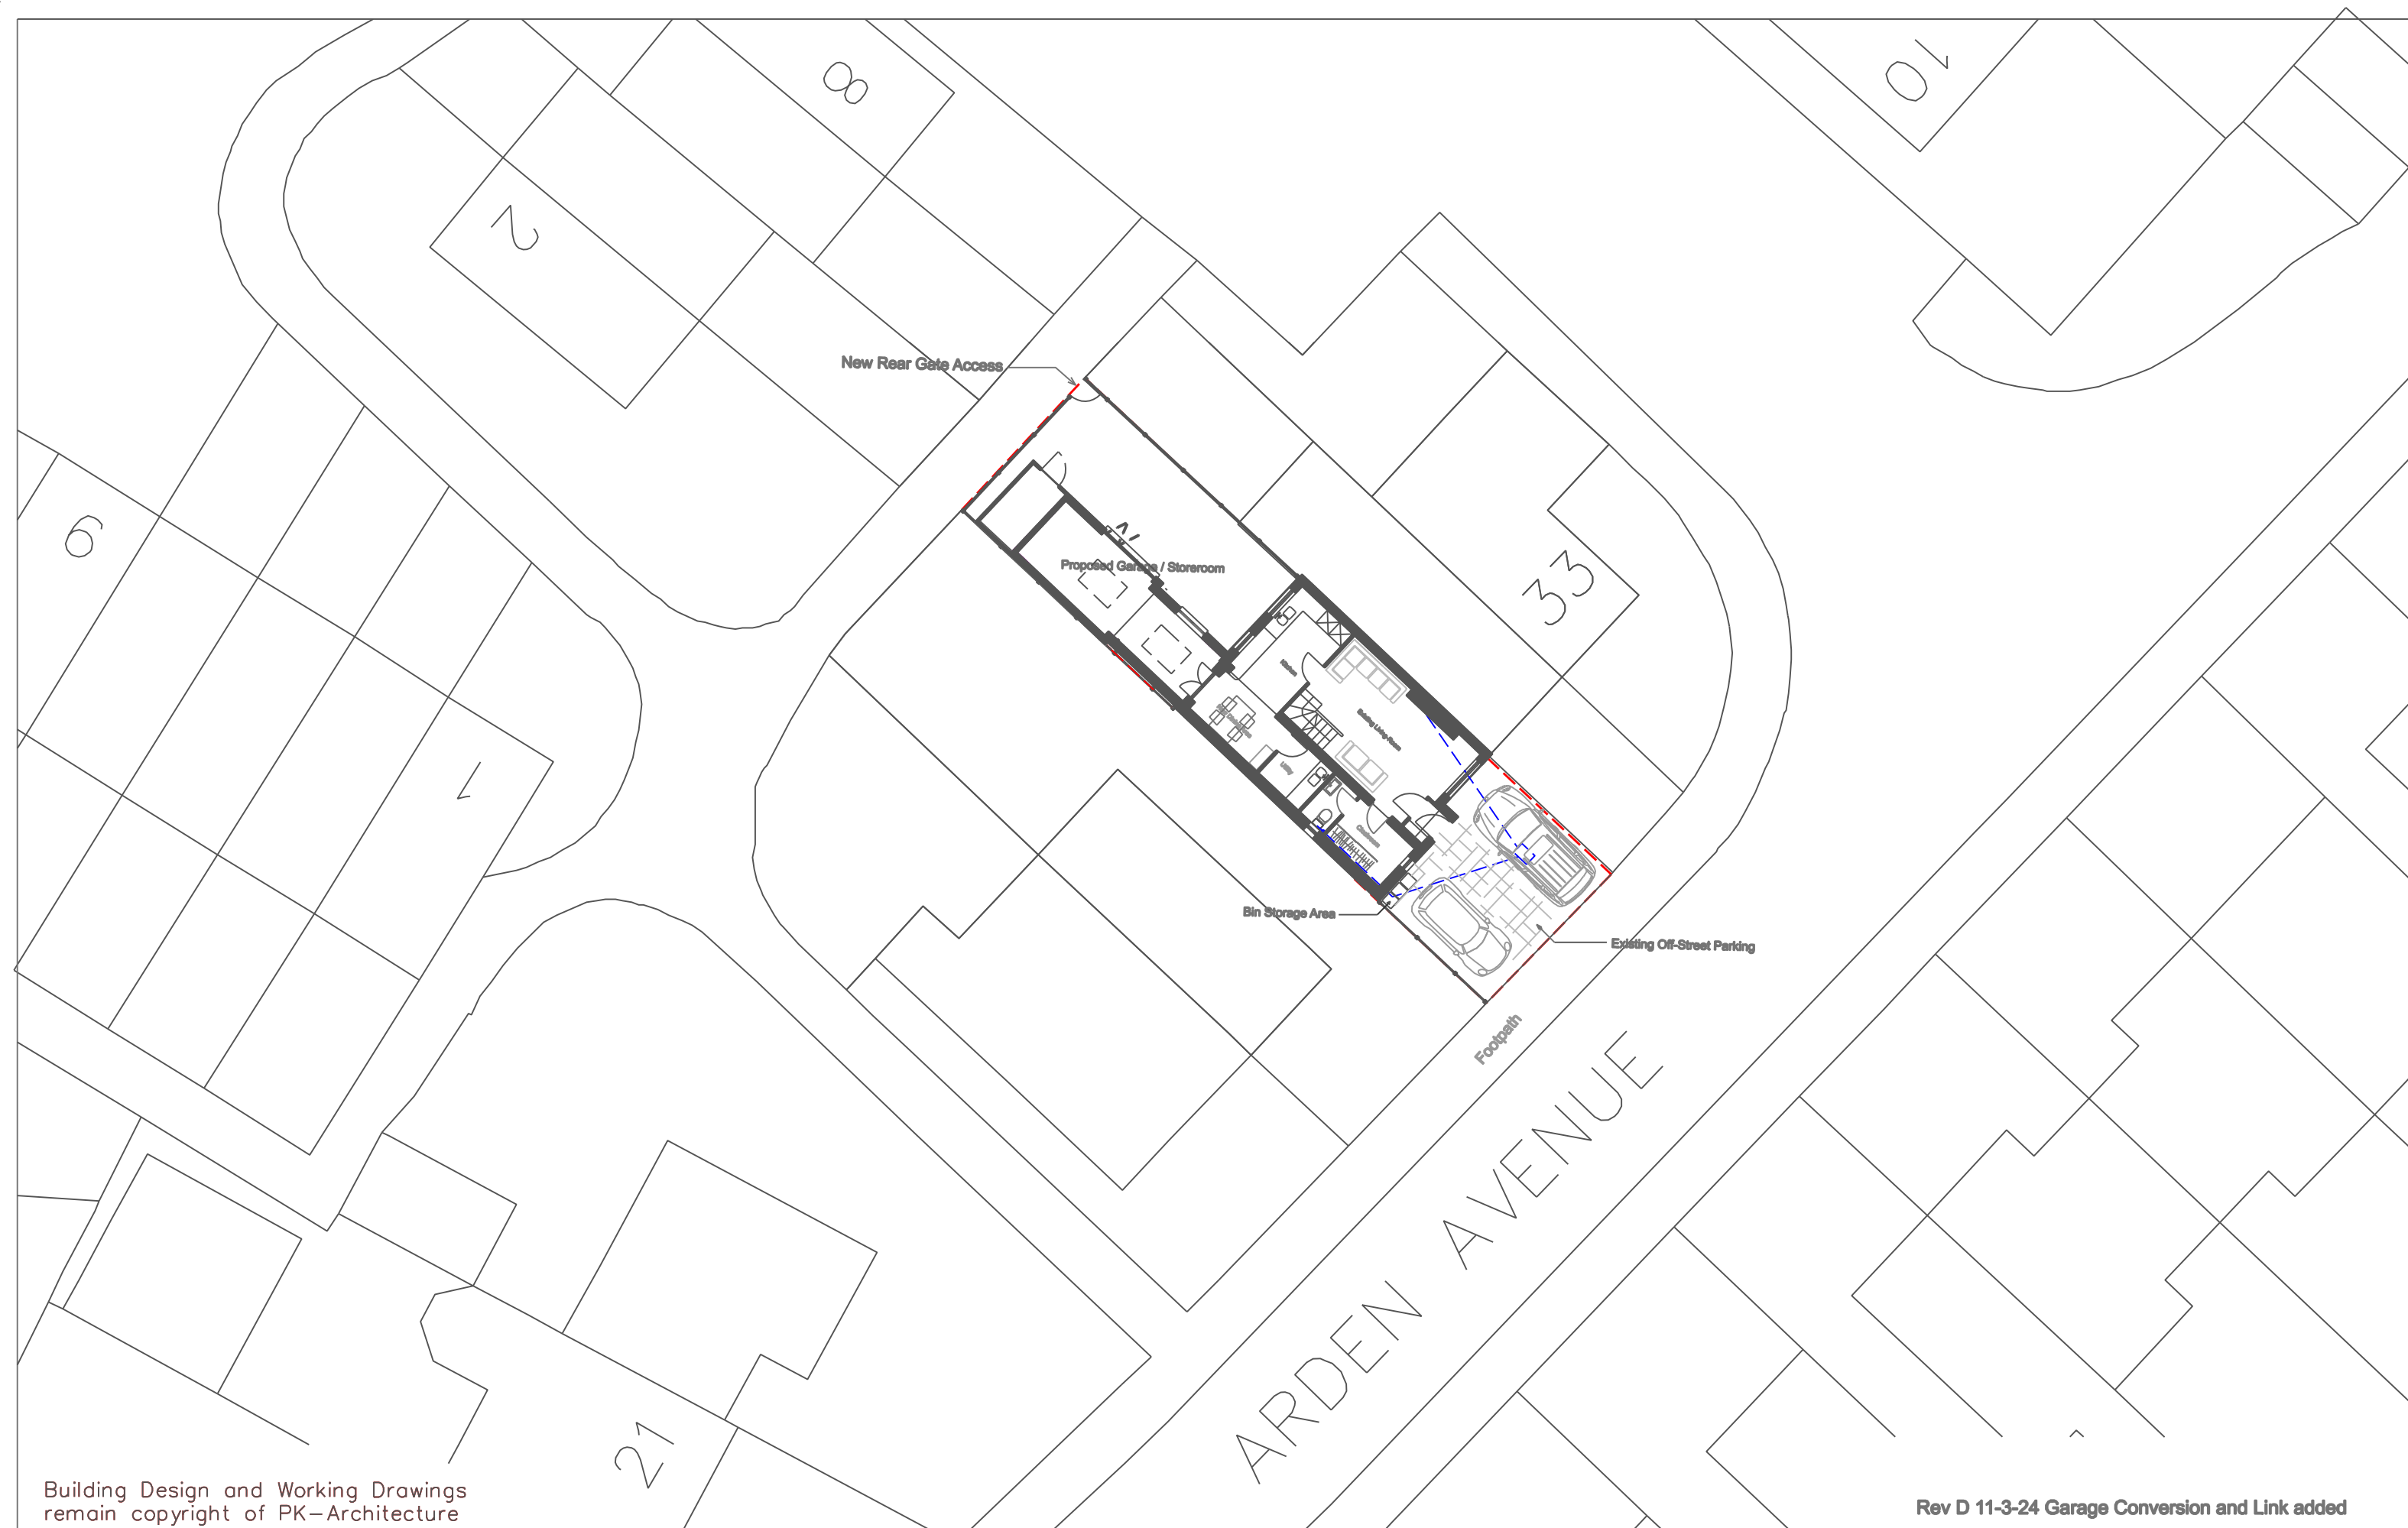

Building Design and Working Drawings
remain copyright of PK–Architecture

Rev D 11-3-24 Garage Conversion and Link added

PK Architecture

Architectural Design & Planning Services

peter.kelly@pk-architecture.co.uk

Scalehill Congleton Road Alderley Edge Cheshire SK9 7AB M 07971 280592 T 01625 582341

Site / Block Plan

29 Arden Avenue
Middleton
M24 1PN

Drwg No.: PK109 - 005D

Date: June 2023

Scale: 1:200 @ A3