




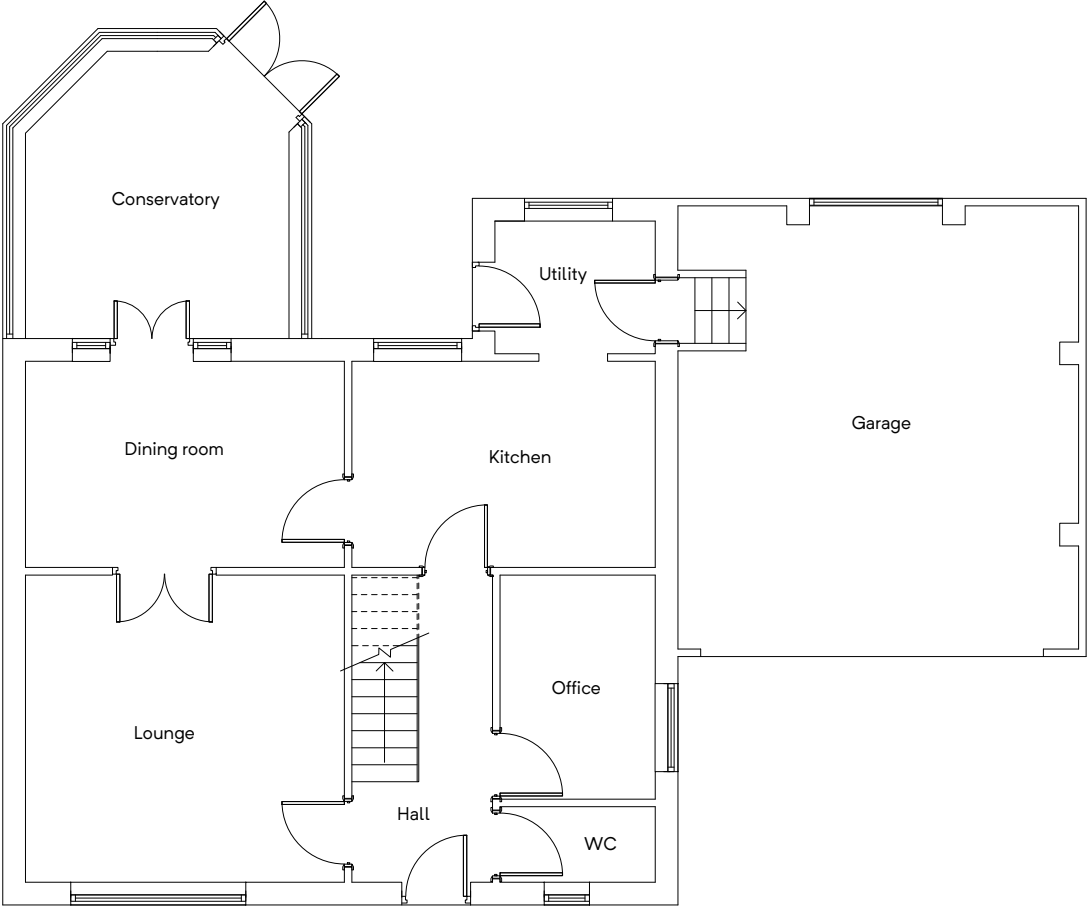

GROUND FLOOR PLAN
(EXISTING)

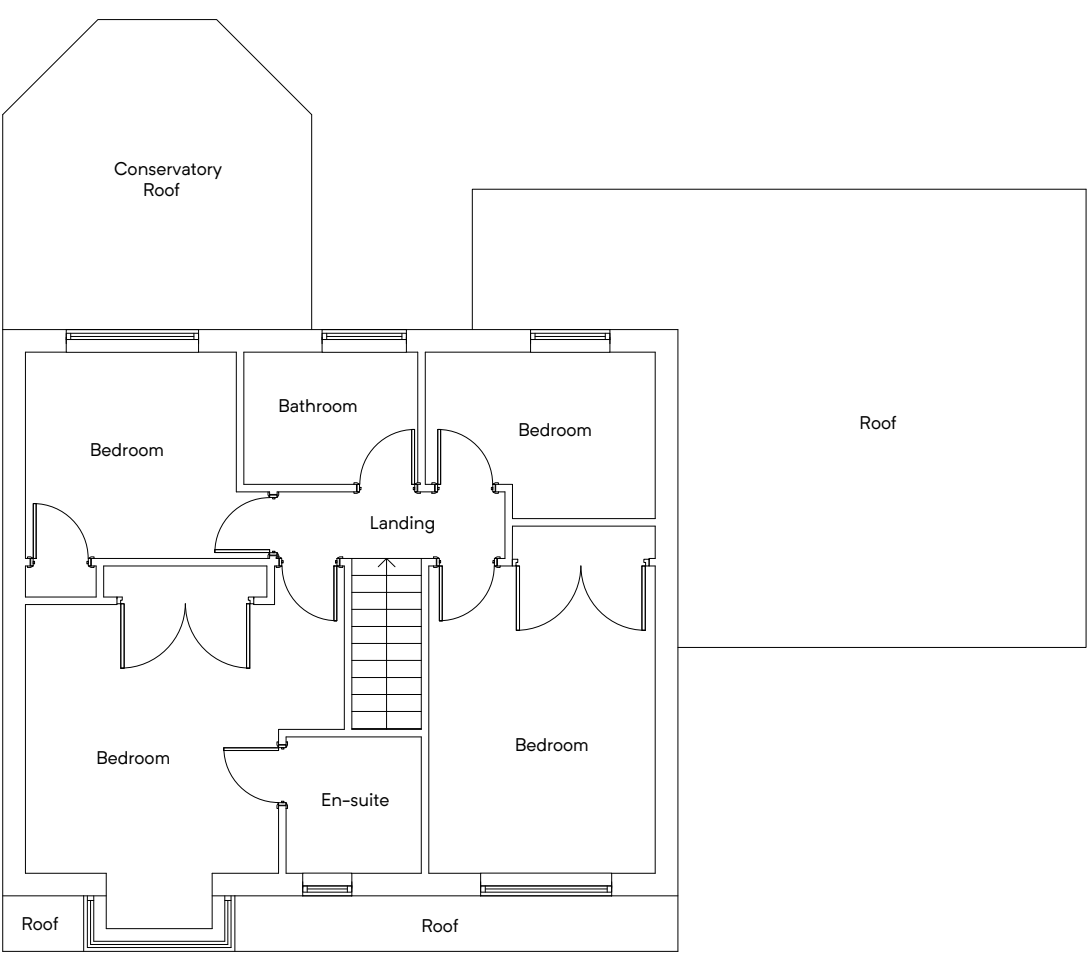


FIRST FLOOR PLAN
(EXISTING)

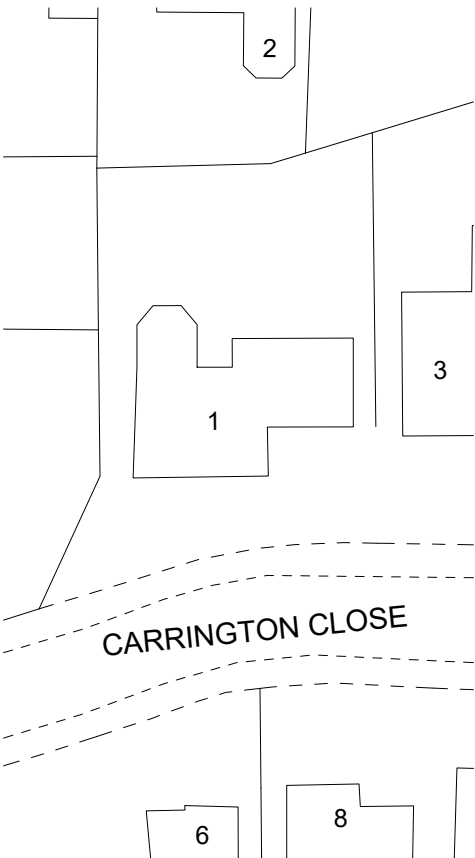


SITE PLAN
(EXISTING)


Building Design Services M.FAROOQ 418 Bury Road Rochdale OL11 5EU 01706 712231 0796 7605 763 bds	For:	Scale:
	MR MUQDAS ALI & MR ANWAR ALI	(Plan) 1:100 @ A3 (Site Plan) 1:500 @ A3
	PROPOSED FIRST FLOOR SIDE AND REAR EXTENSION	
	1 Carrington Close Smallbridge, Rochdale OL16 2QE	Job No. & Sheet 2264/1

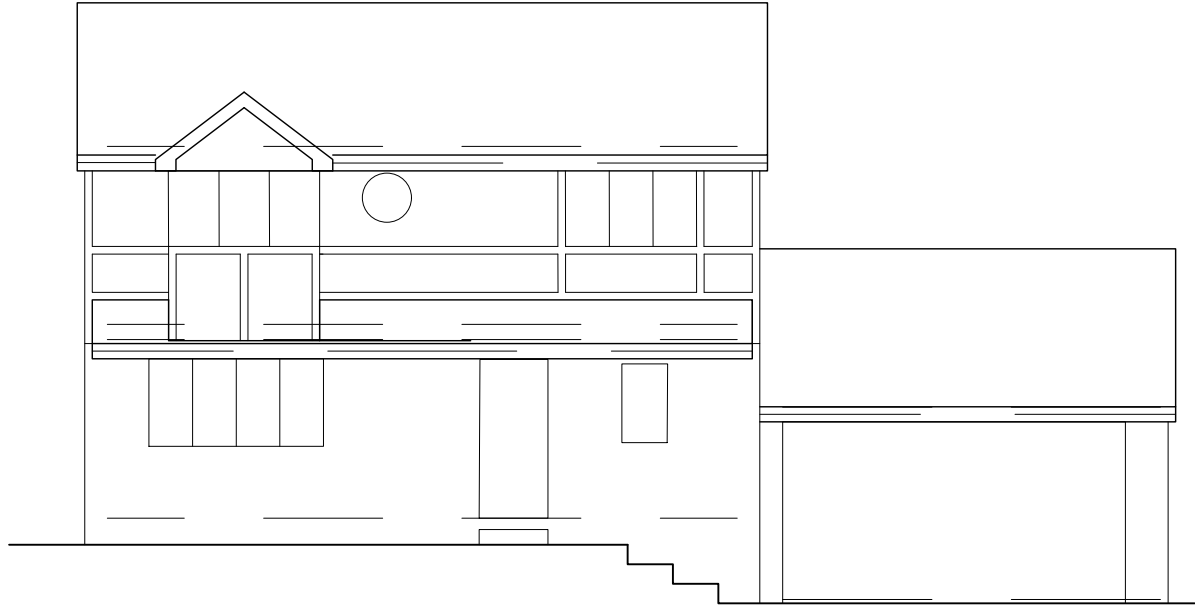


FRONT ELEVATION
(EXISTING)

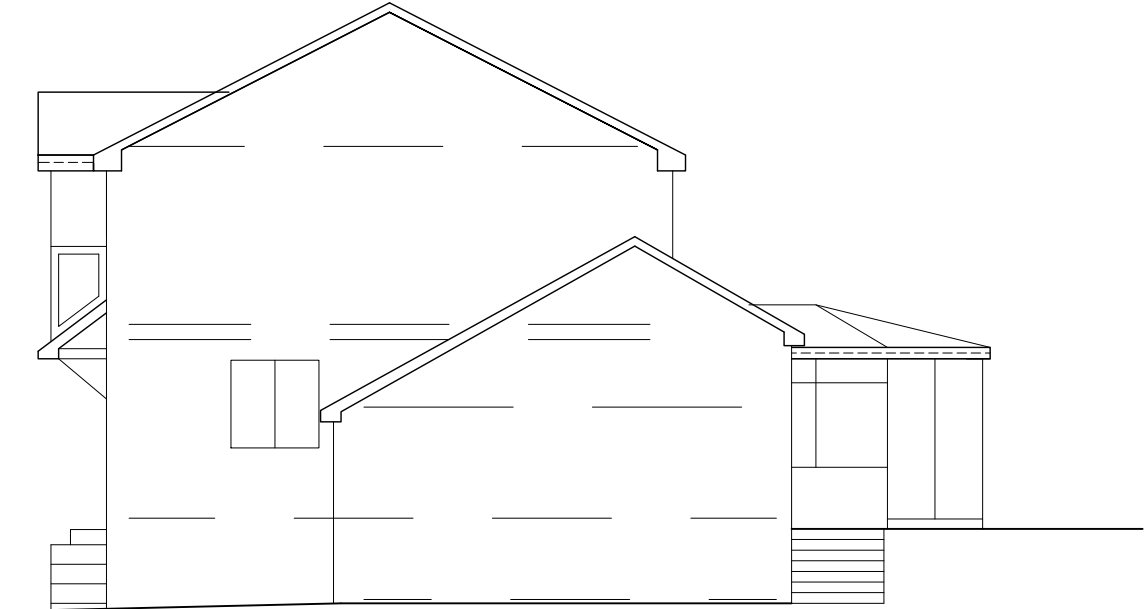


SIDE ELEVATION
(EXISTING)

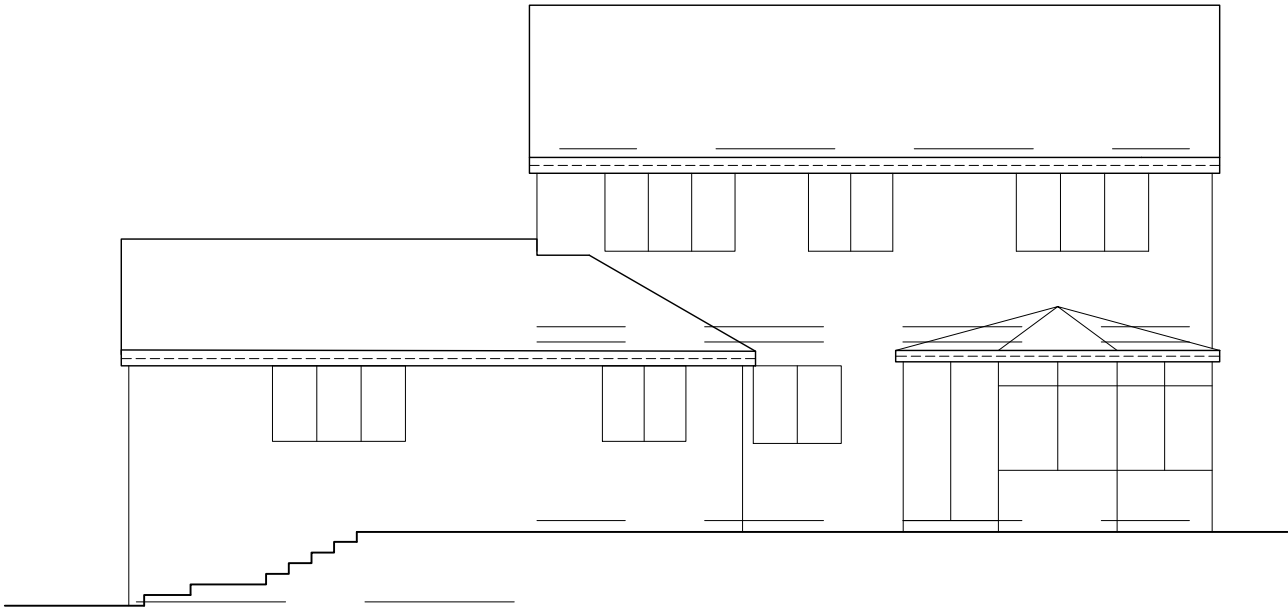


REAR ELEVATION
(EXISTING)

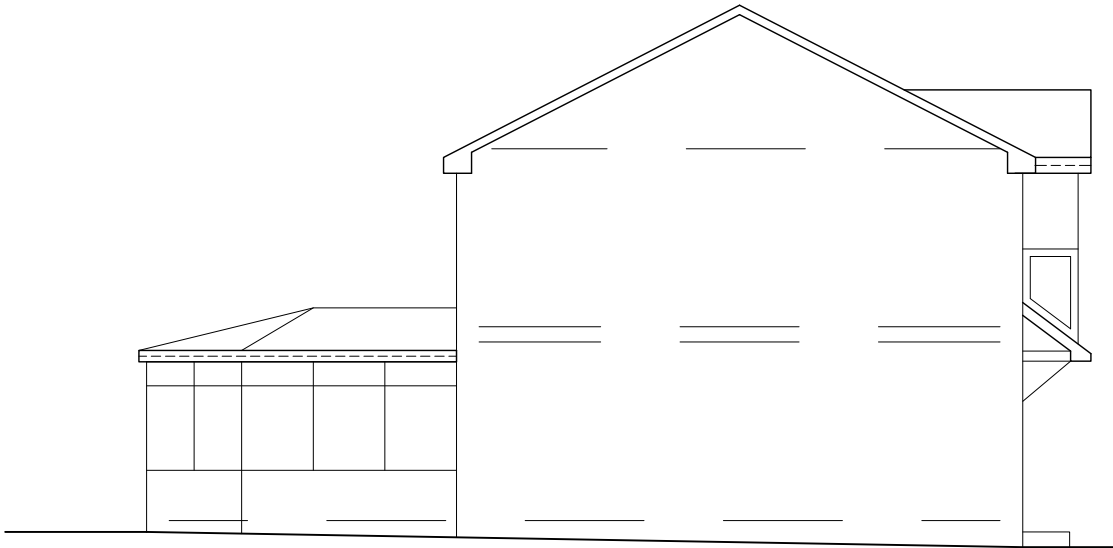

SIDE ELEVATION
(EXISTING)

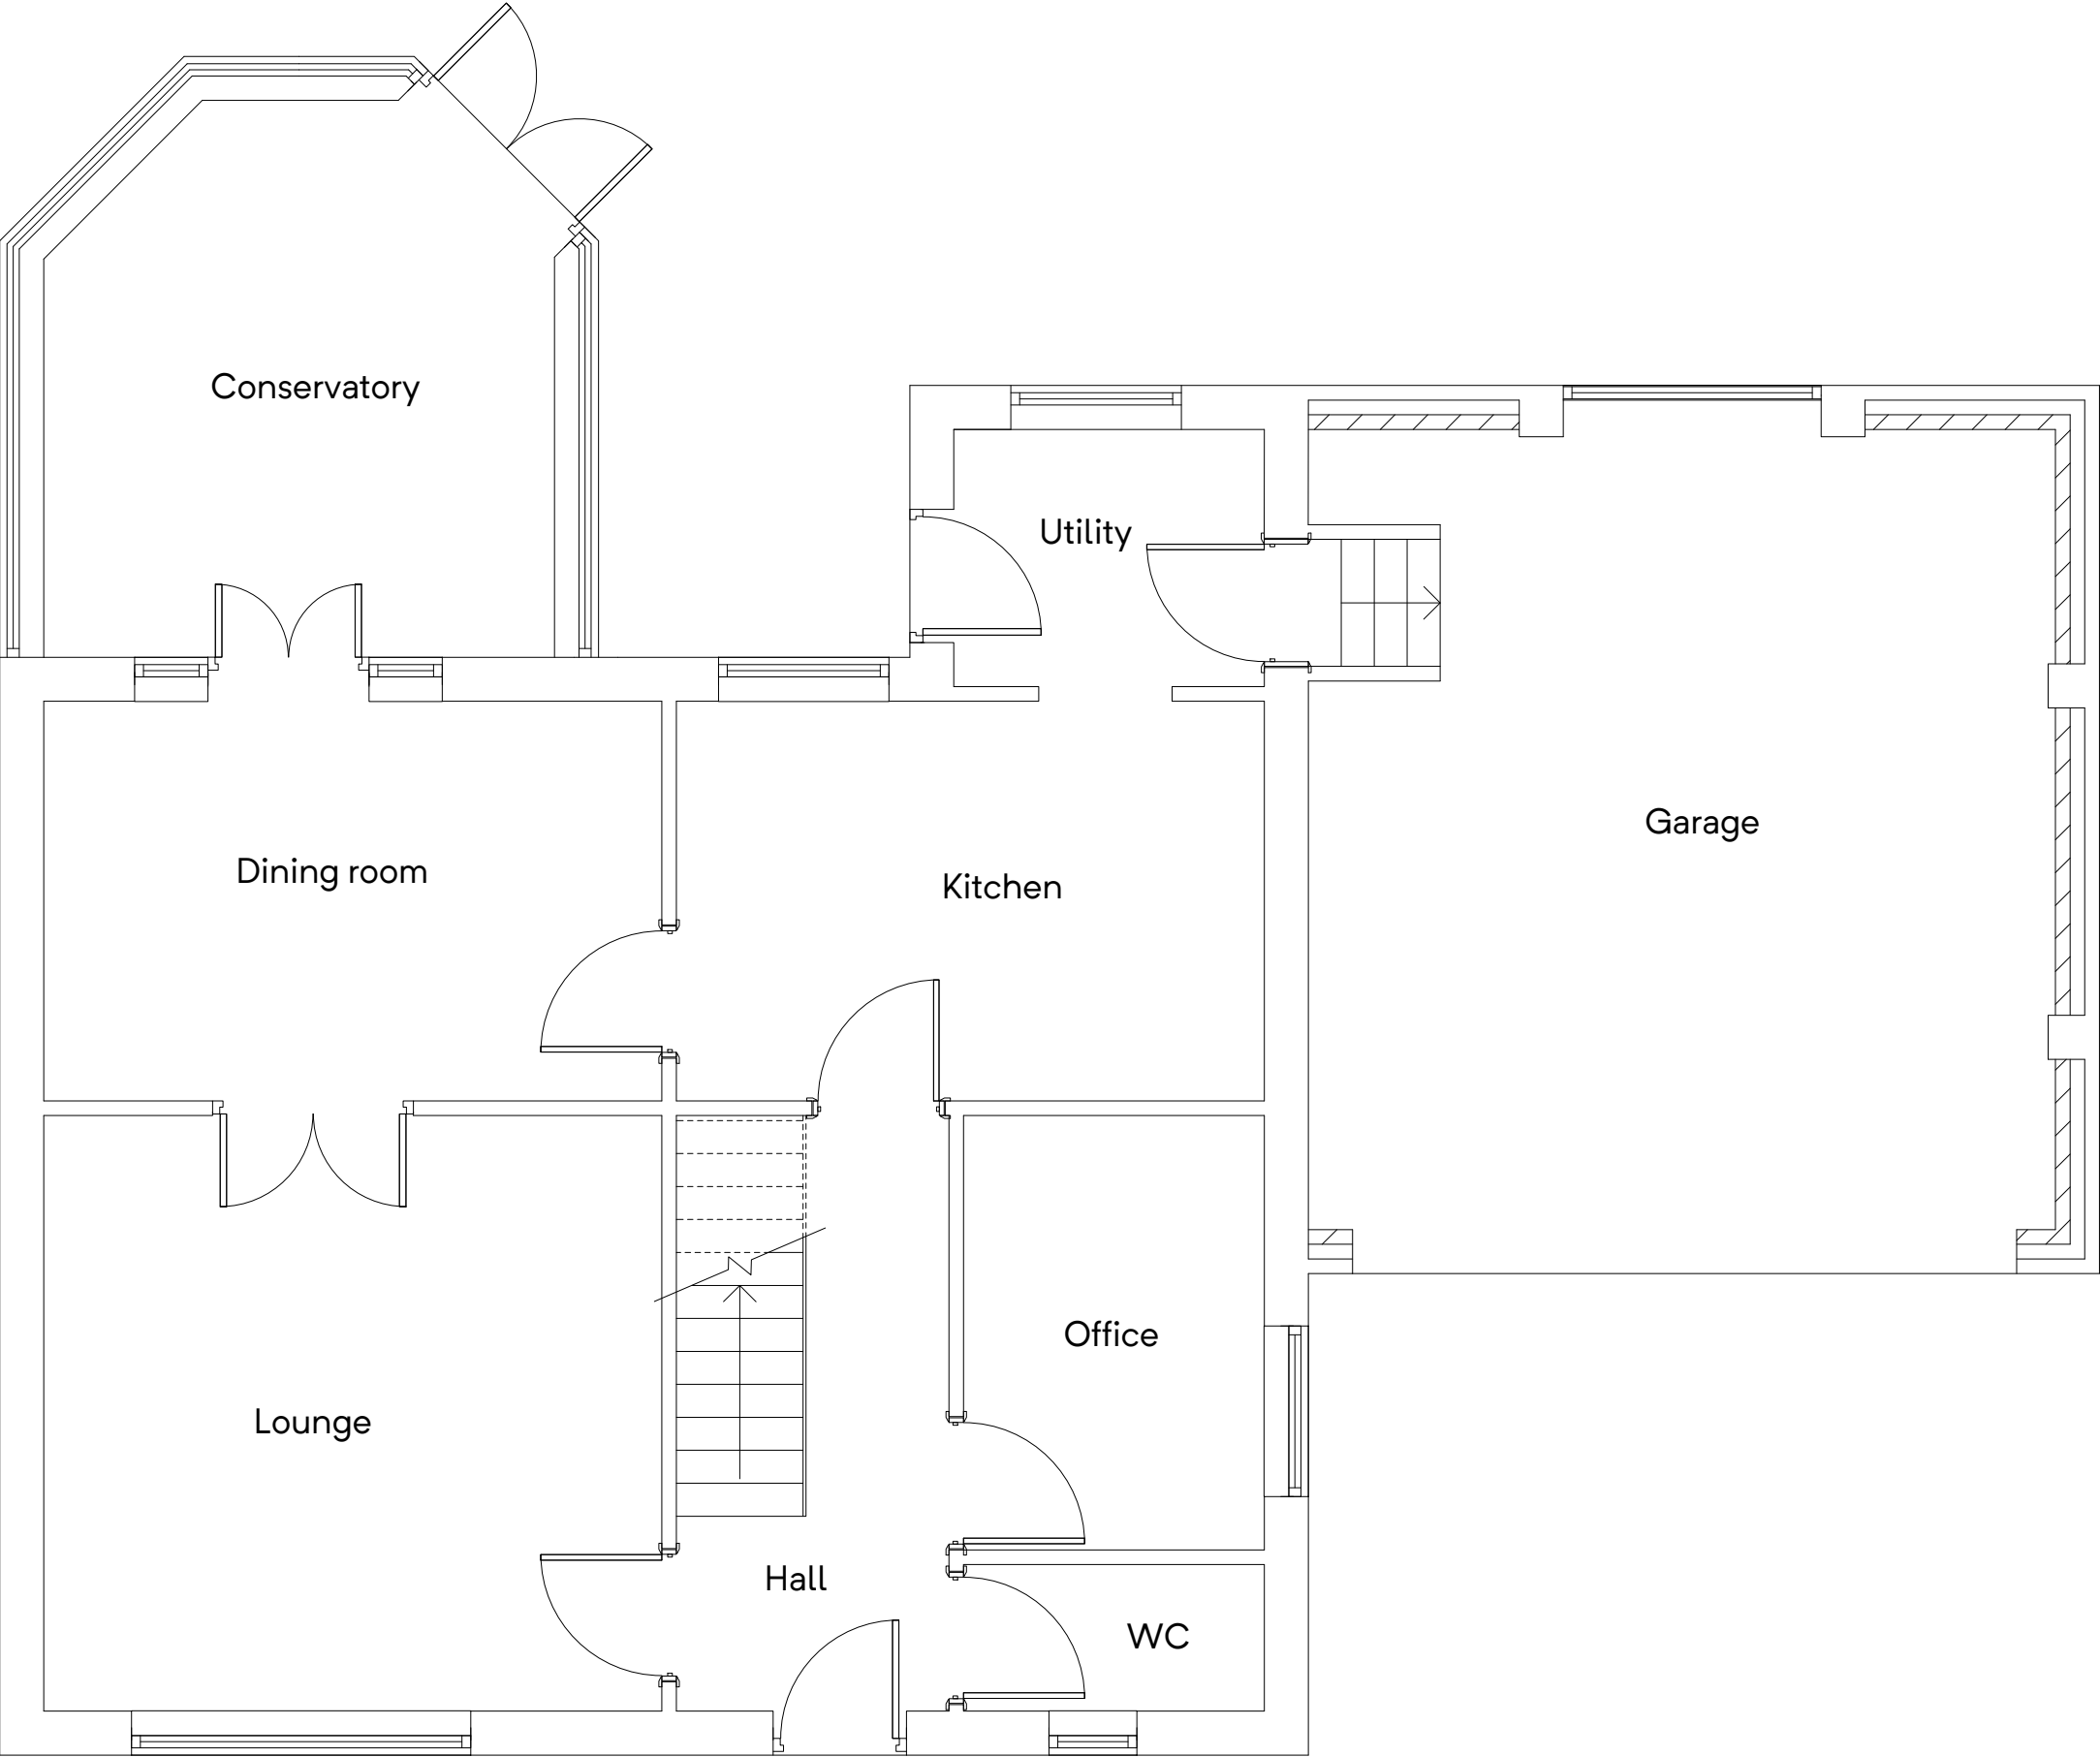


GROUND FLOOR PLAN
(PROPOSED)

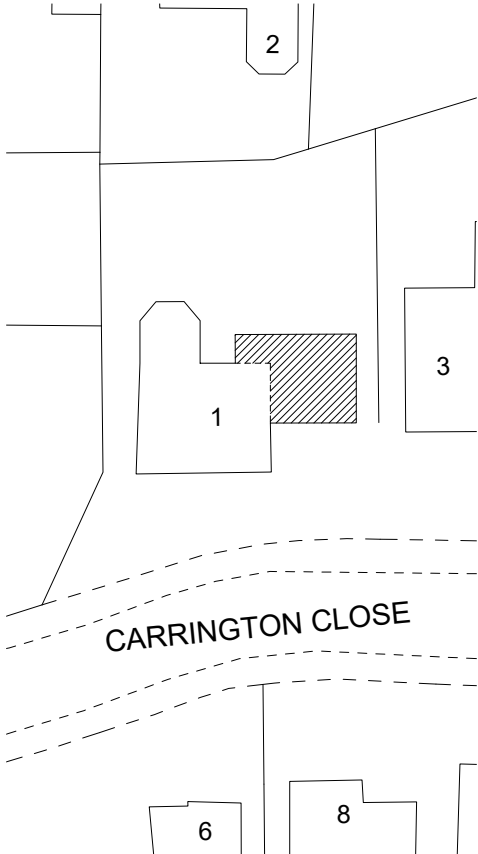

SITE PLAN
(PROPOSED)


Building Design Services M.FAROOQ 418 Bury Road Rochdale OL11 5EU 01706 712231 0796 7605 763 bds	For:	Scale:
	MR MUQDAS ALI & MR ANWAR ALI	(Plan) 1:50 @ A3 (Site Plan) 1:500 @ A3
	PROPOSED FIRST FLOOR SIDE AND REAR EXTENSION	
	1 Carrington Close Smallbridge, Rochdale OL16 2QE	Job No. & Sheet 2264/3

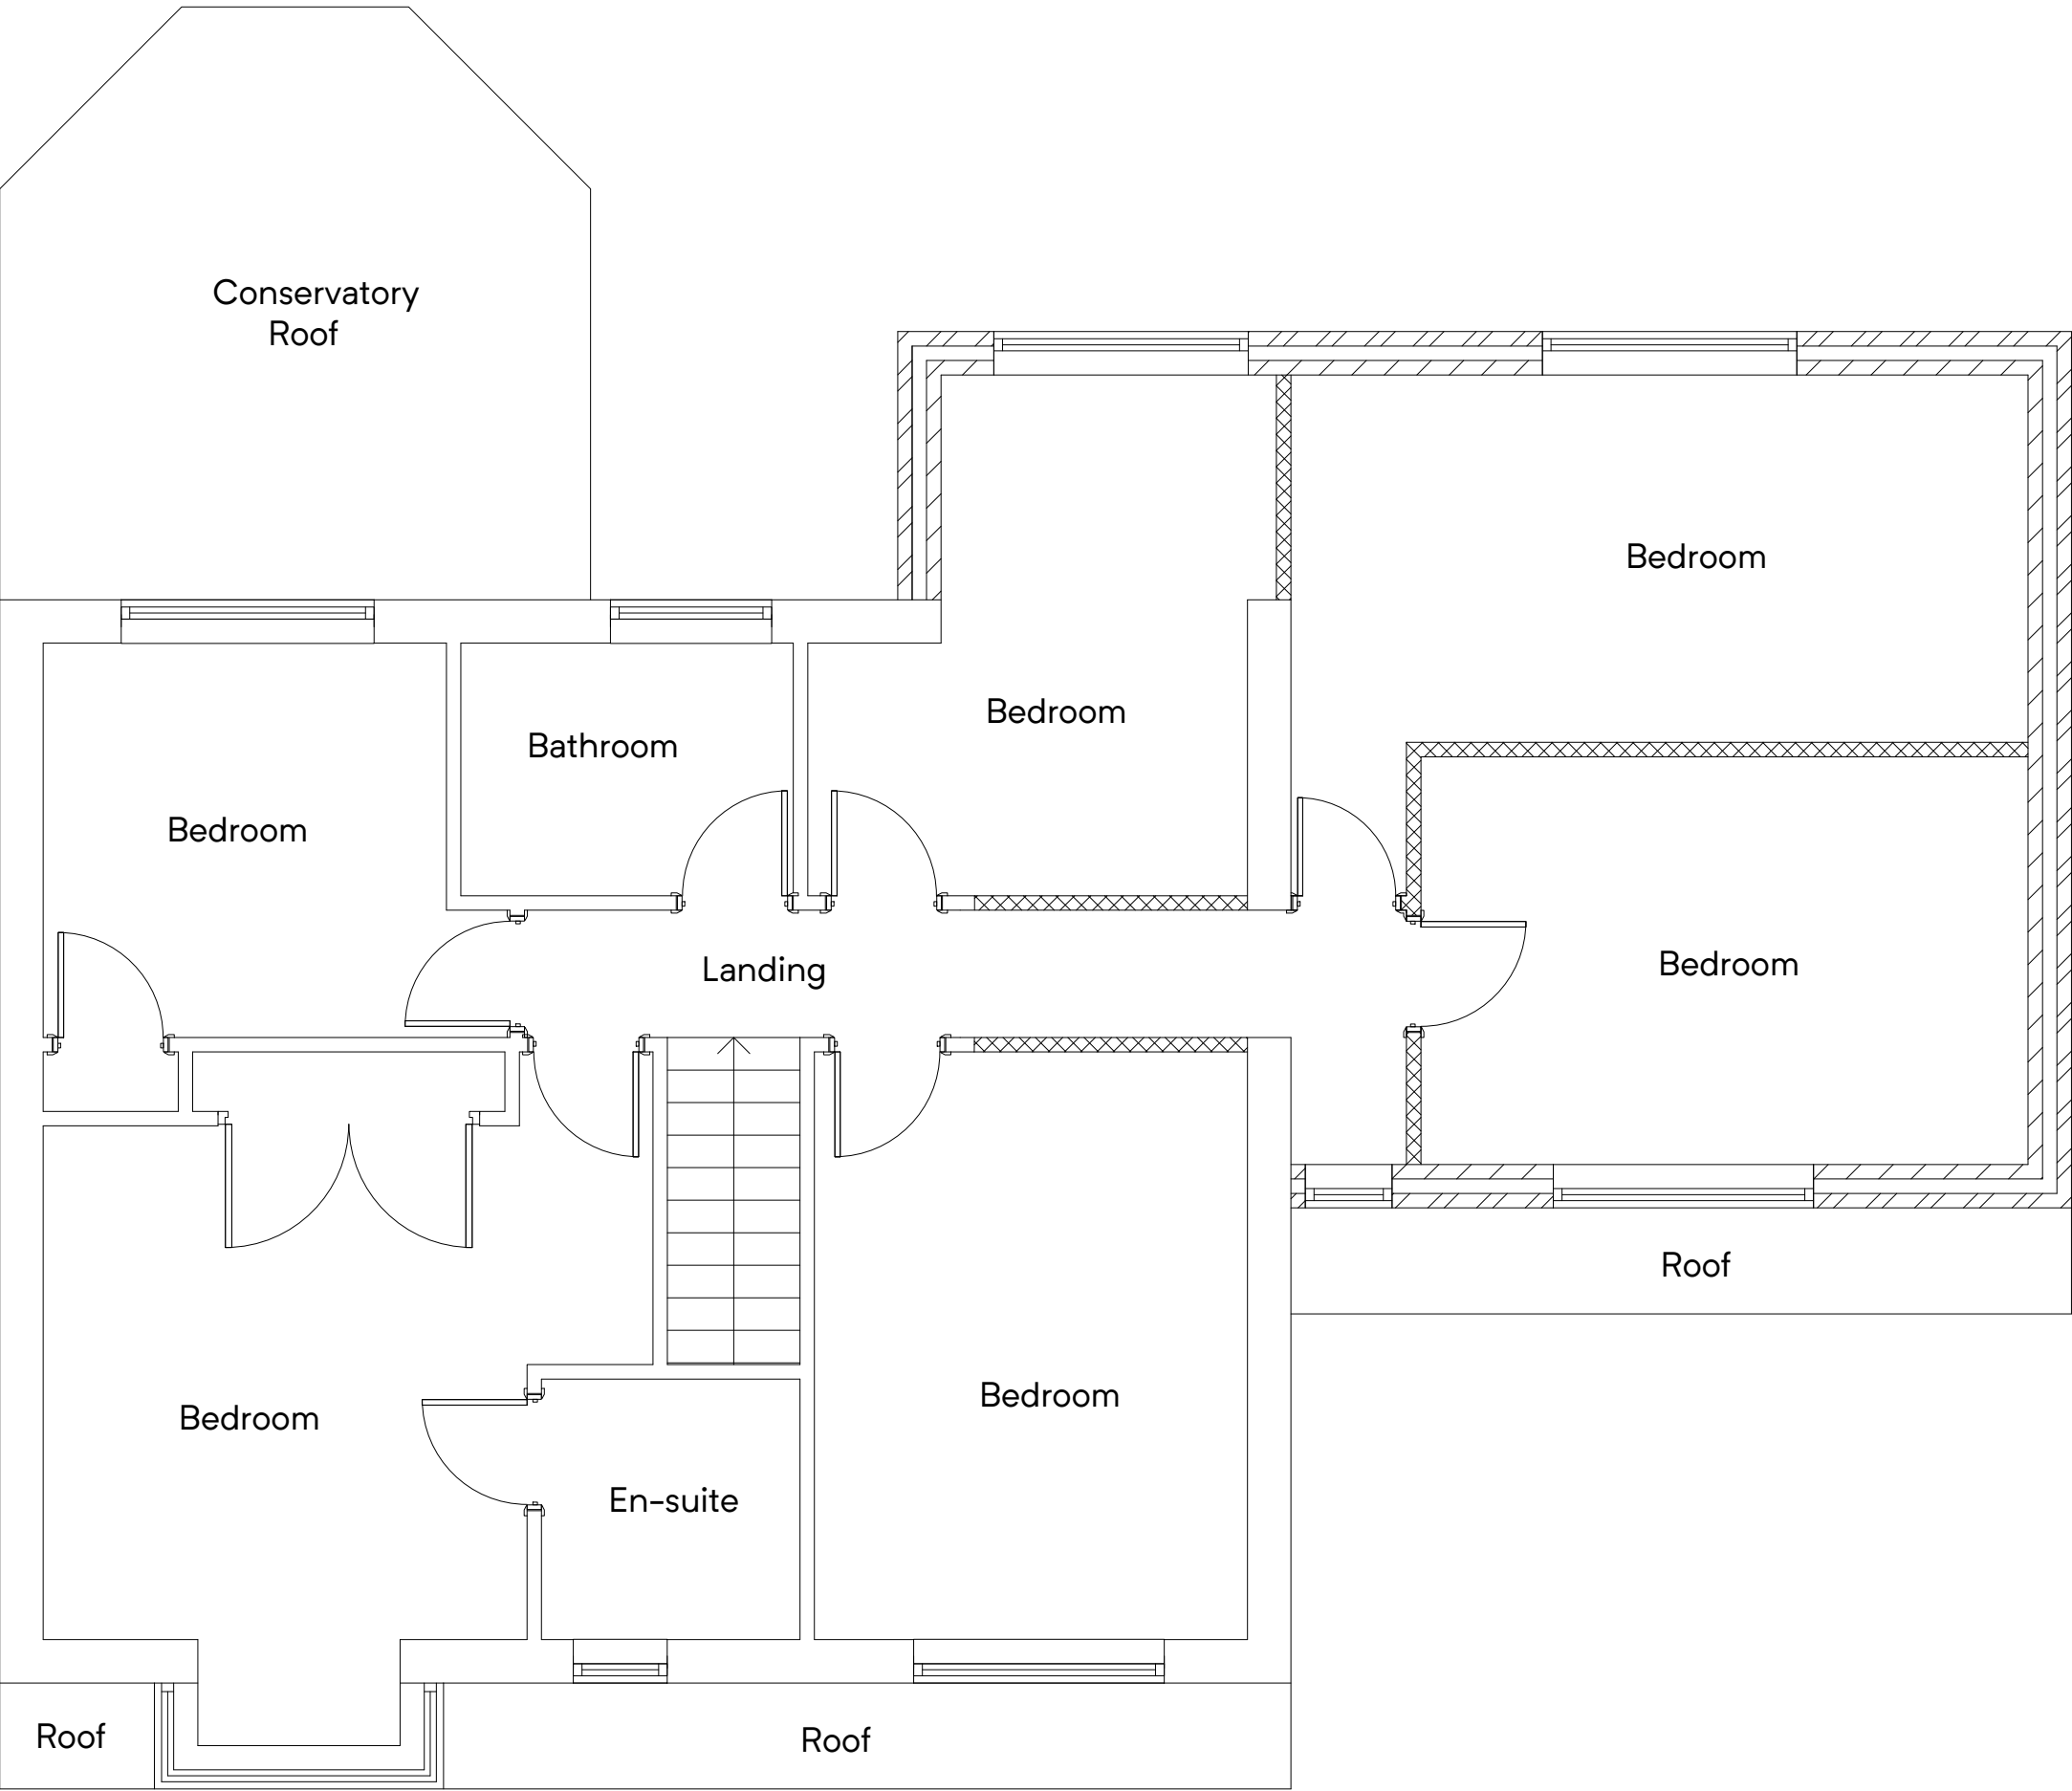


FIRST FLOOR PLAN
(PROPOSED)

Building Design Services	For:	Scale:
M.FAROOQ 418 Bury Road Rochdale OL11 5EU 01706 712231 0796 7605 763	MR MUQDAS ALI & MR ANWAR ALI	(Plan) 1:50 @ A3
PROPOSED FIRST FLOOR SIDE AND REAR EXTENSION		Job No. & Sheet
1 Carrington Close Smallbridge, Rochdale OL16 2QE		2264/4


bds

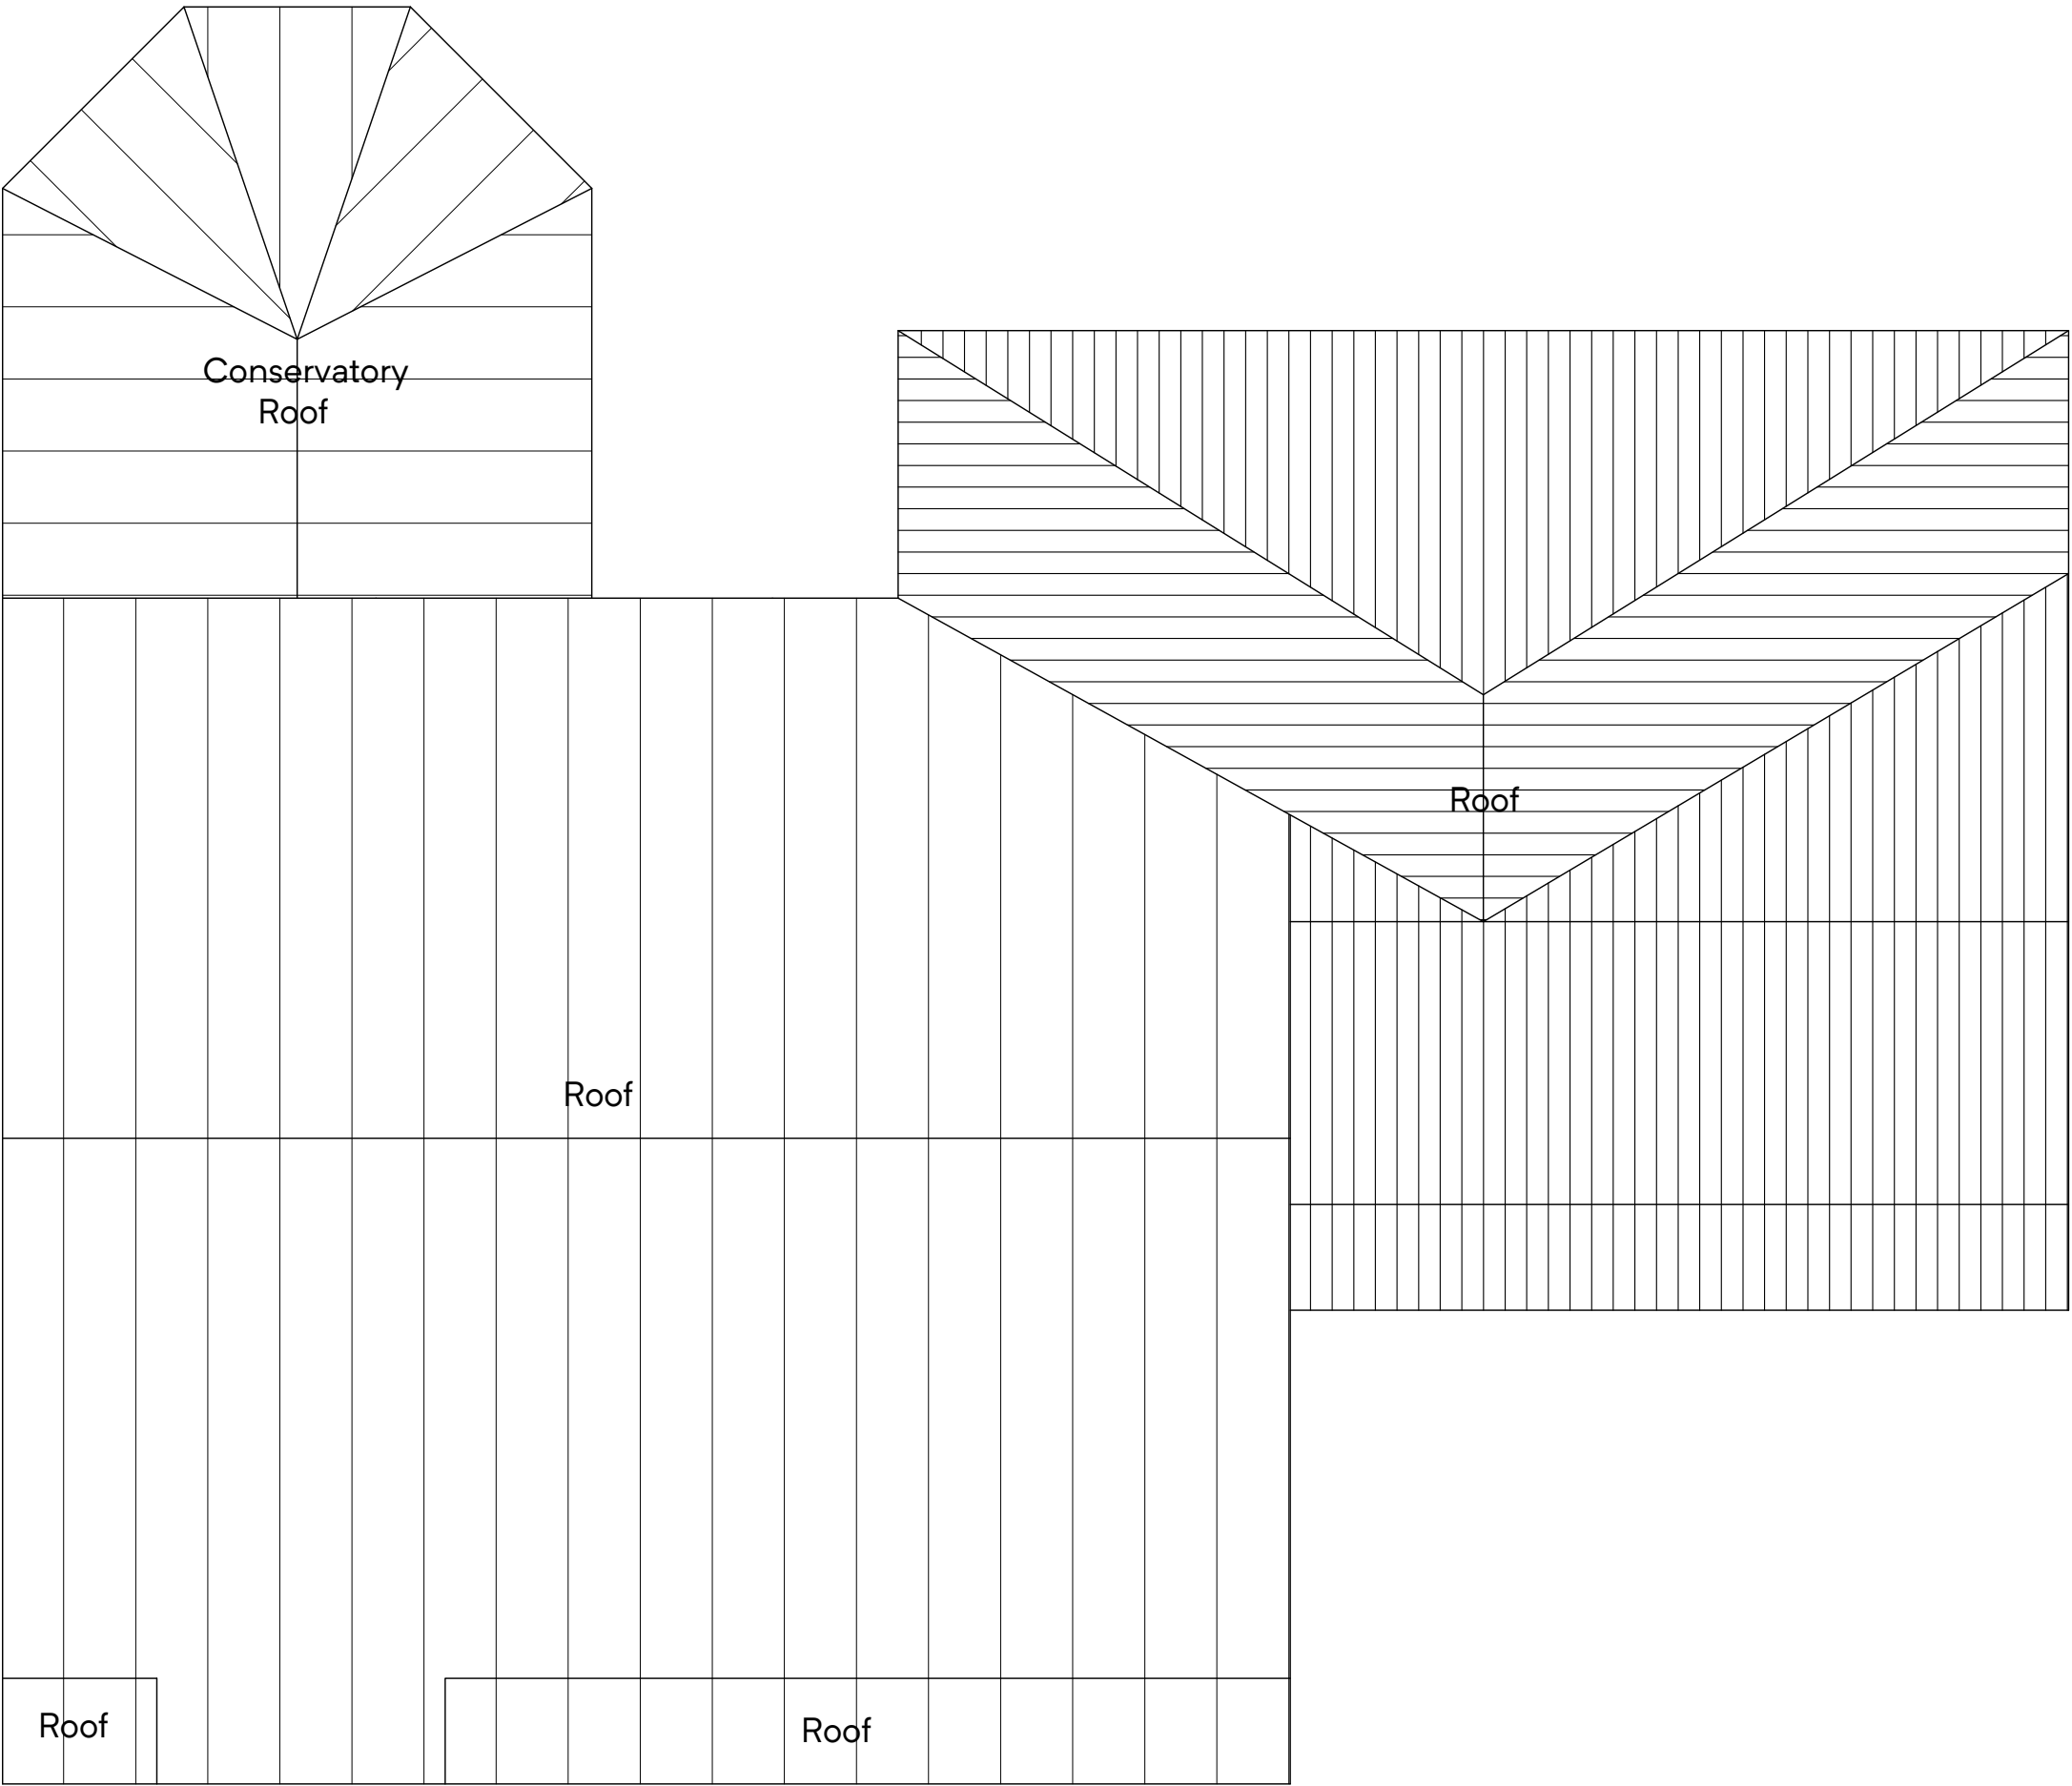

ROOF FLOOR PLAN
(PROPOSED)

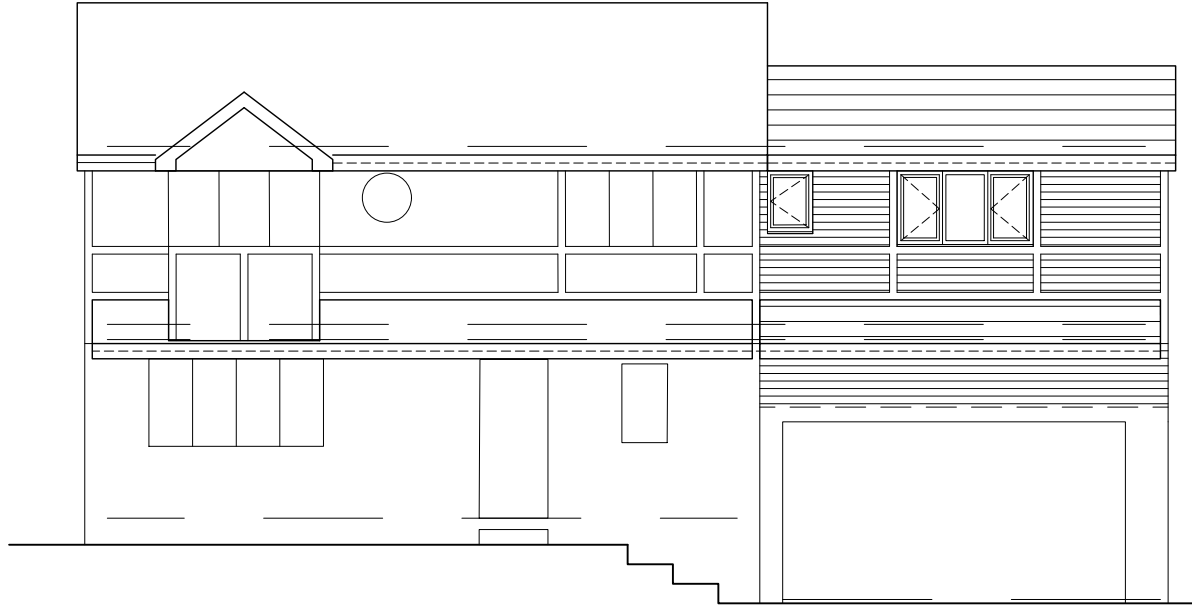


FRONT ELEVATION
(PROPOSED)

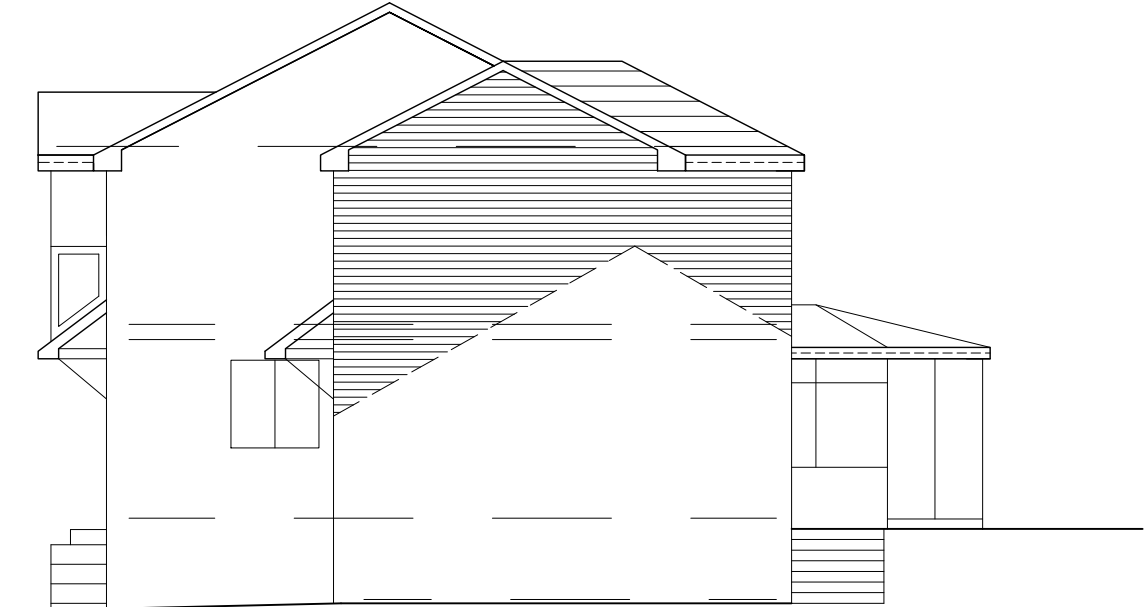

SIDE ELEVATION
(PROPOSED)



REAR ELEVATION
(PROPOSED)

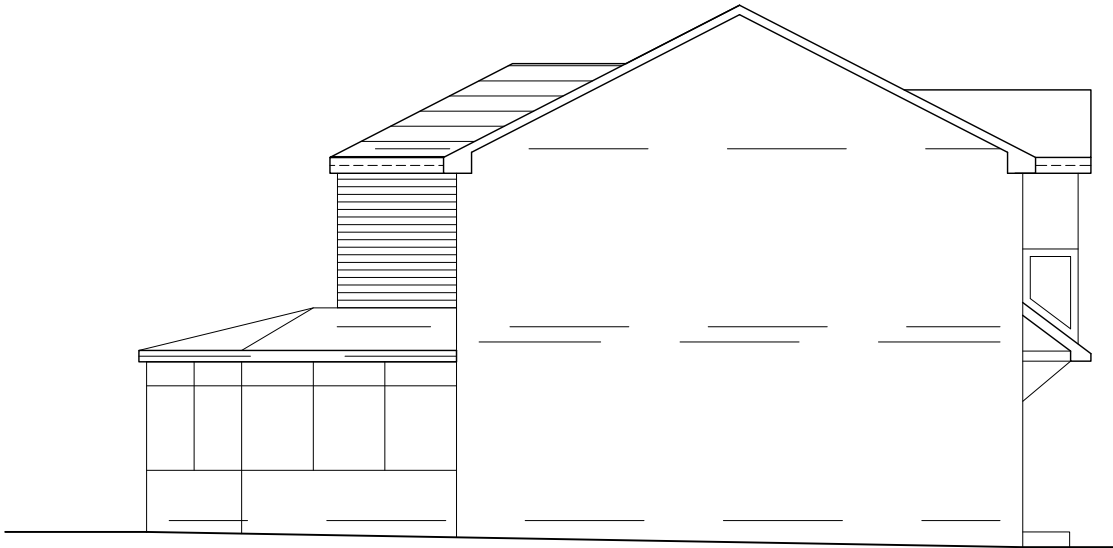

SIDE ELEVATION
(PROPOSED)