


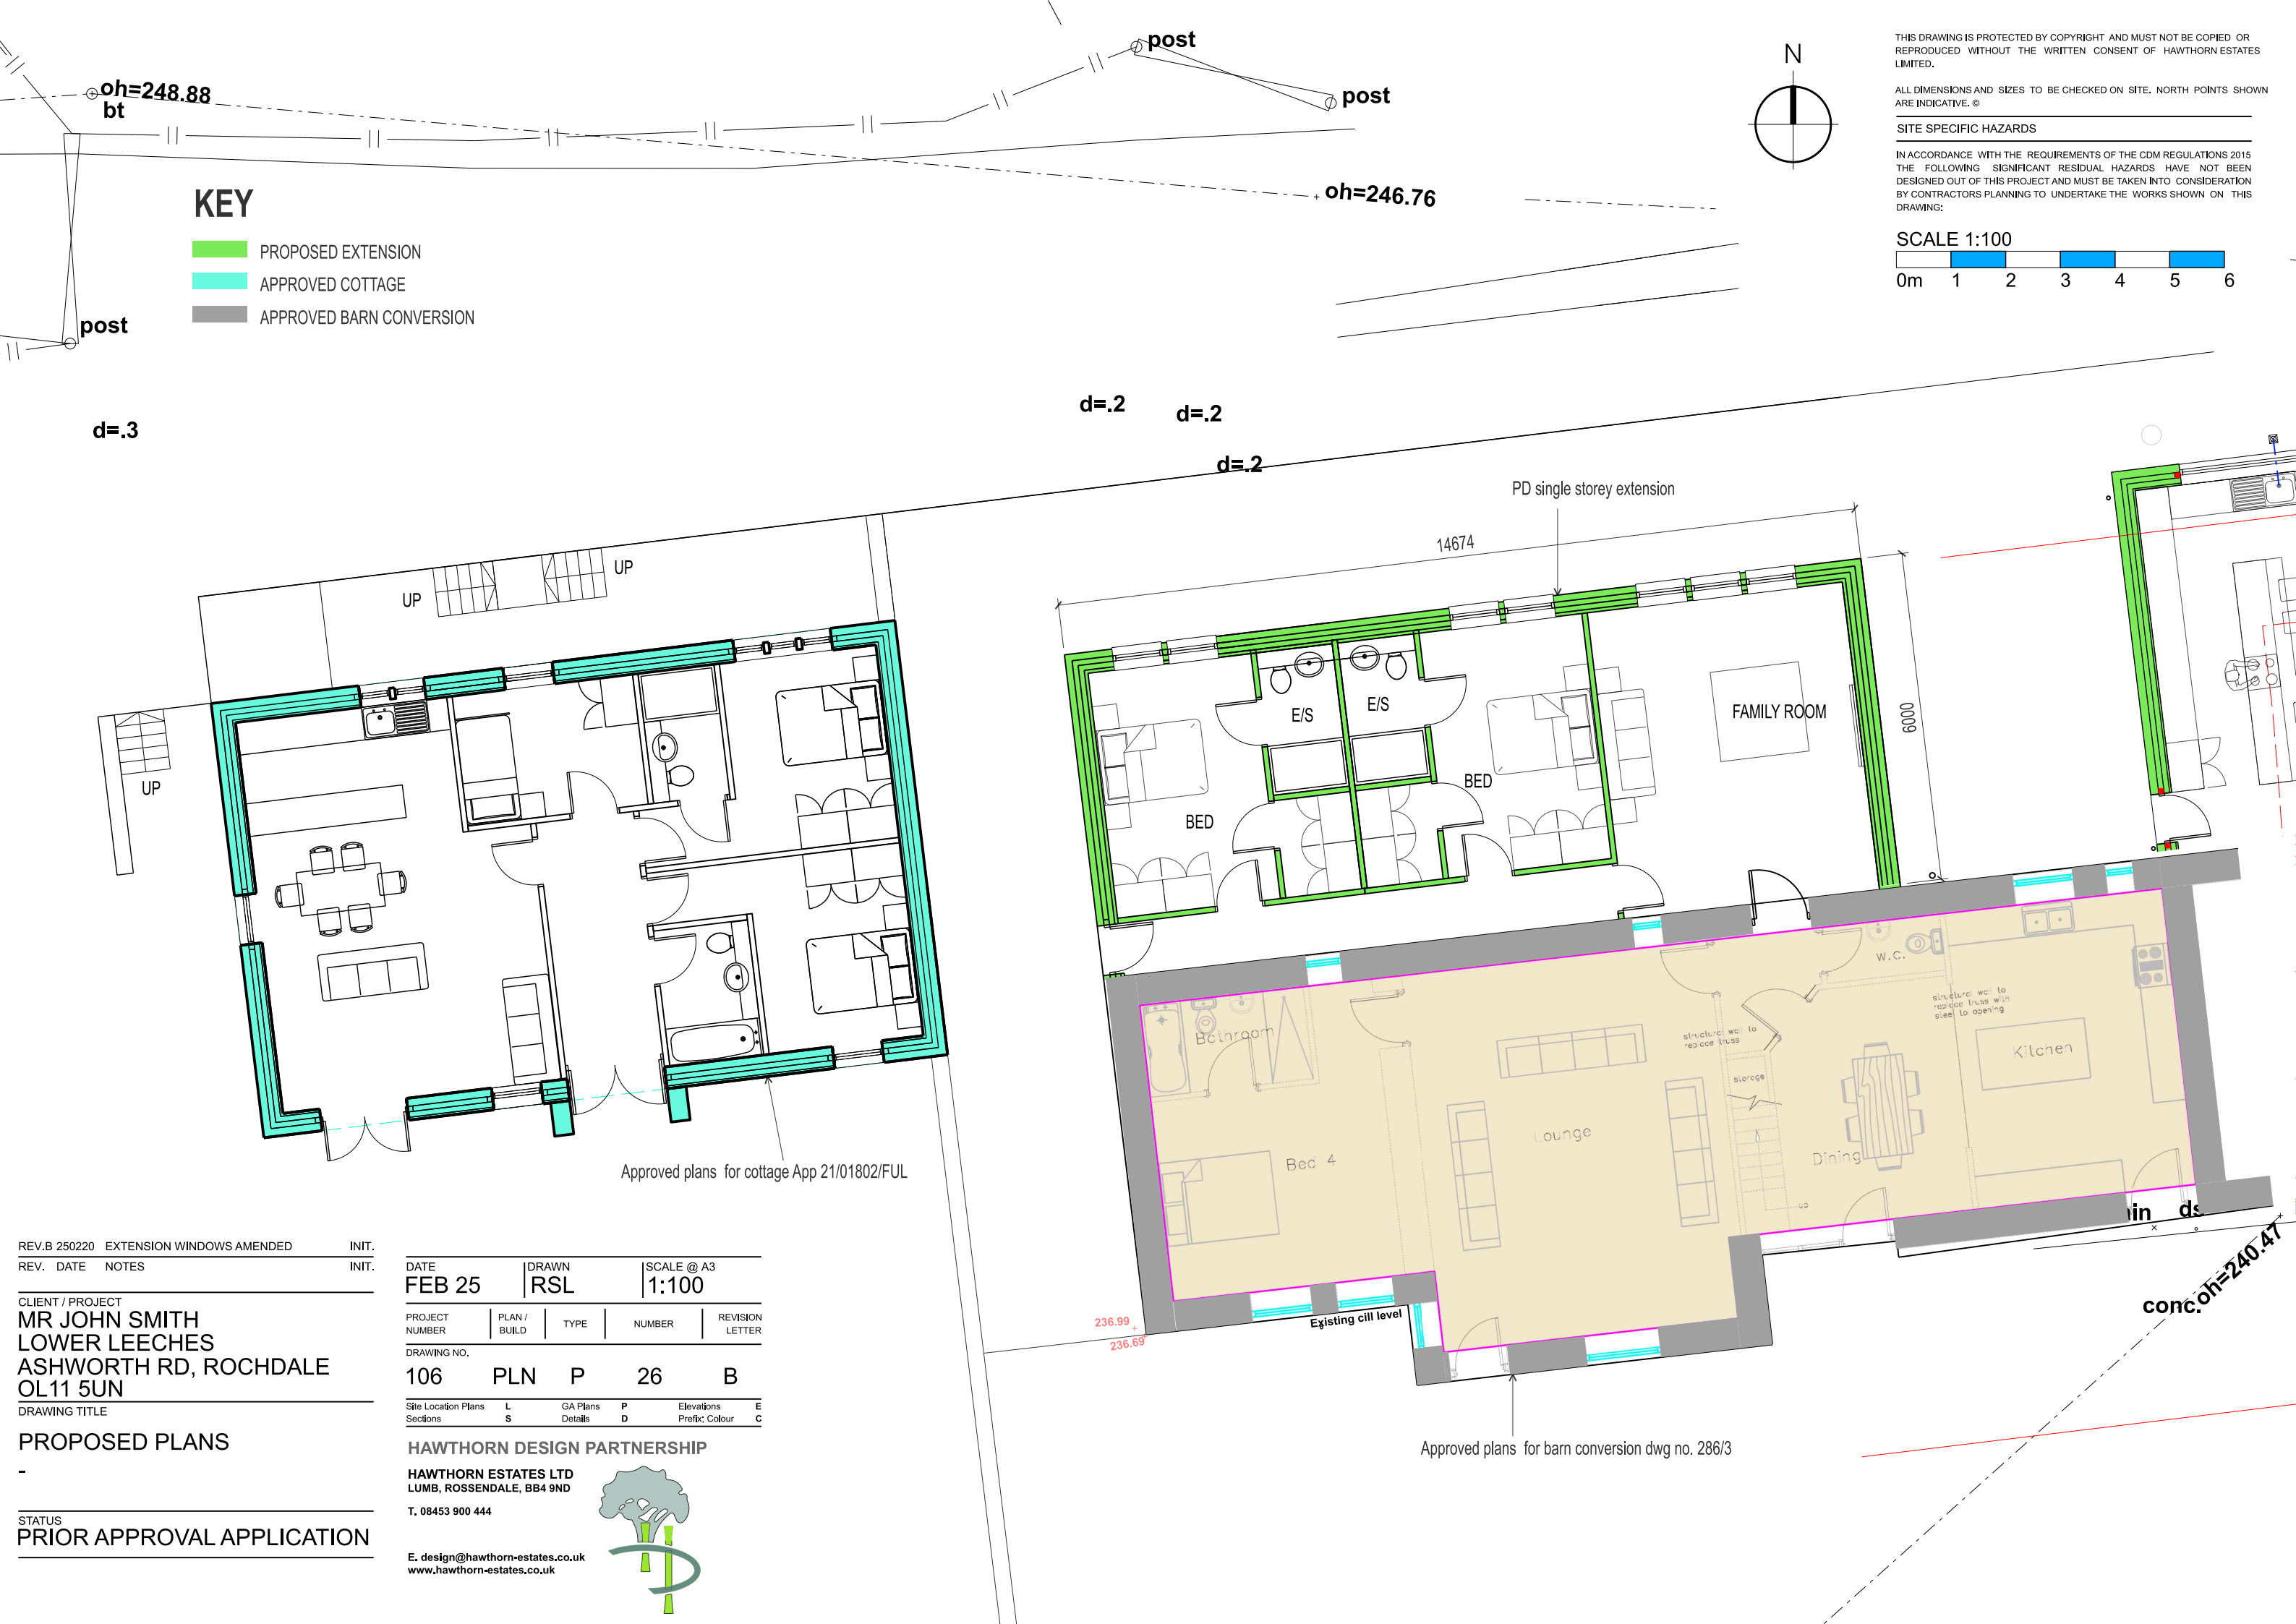



THIS DRAWING IS PROTECTED BY COPYRIGHT AND MUST NOT BE COPIED OR REPRODUCED WITHOUT THE WRITTEN CONSENT OF HAWTHORN ESTATES LIMITED.

ALL DIMENSIONS AND SIZES TO BE CHECKED ON SITE. NORTH POINTS SHOWN ARE INDICATIVE. ©

SITE SPECIFIC HAZARDS

IN ACCORDANCE WITH THE REQUIREMENTS OF THE CDM REGULATIONS 2015 THE FOLLOWING SIGNIFICANT RESIDUAL HAZARDS HAVE NOT BEEN DESIGNED OUT OF THIS PROJECT AND MUST BE TAKEN INTO CONSIDERATION BY CONTRACTORS PLANNING TO UNDERTAKE THE WORKS SHOWN ON THIS DRAWING:

SCALE 1:100

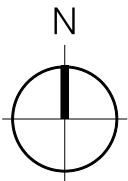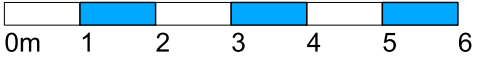

KEY

- PROPOSED EXTENSION
- APPROVED COTTAGE
- APPROVED BARN CONVERSION

d=.2

d=.2

d=.2

PD single storey extension

14674

6000

FAMILY ROOM

E/S

E/S

BED

BED

Bedroom

Bed 4

Lounge

Dining

Kitchen

W.C.

structural wall to replace truss with steel to opening

structural wall to replace truss

storage

Existing cill level

Approved plans for barn conversion dwg no. 286/3

Approved plans for cottage App 21/01802/FUL

conc. oh=240.47

REV.B 250220 EXTENSION WINDOWS AMENDED INIT.
REV. DATE NOTES INIT.

CLIENT / PROJECT
MR JOHN SMITH
LOWER LEECHES
ASHWORTH RD, ROCHDALE
OL11 5UN
DRAWING TITLE

PROPOSED PLANS

STATUS
PRIOR APPROVAL APPLICATION

DATE	DRAWN	SCALE @ A3
FEB 25	RSL	1:100
PROJECT NUMBER	PLAN / BUILD	TYPE
106	PLN	P
DRAWING NO.	NUMBER	REVISION LETTER
106	26	B
Site Location Plans	L	GA Plans
Sections	S	Details
P	Elevations	E
D	Prefix Colour	C

HAWTHORN DESIGN PARTNERSHIP

HAWTHORN ESTATES LTD
LUMB, ROSSENDALE, BB4 9ND
T. 08453 900 444

E. design@hawthorn-estates.co.uk
www.hawthorn-estates.co.uk

