


INFORMATION CONTAINED IN THIS DRAWING IS THE
SOLE COPYRIGHT OF DLA ARCHITECTURE LTD AND IS
NOT TO BE REPRODUCED WITHOUT PERMISSION

DO NOT SCALE, REFER TO FIGURED DIMENSIONS ONLY

REVISIONS			
P 01	08/07/22	PSL	BLG
PLANNING ISSUE			
P 02	21/11/22	PSL	BLG
REVISED TO LATEST SITE ARRANGEMENT			
P 03	09/03/23	AG	BLG
UNIT J2 CAR PARK ALTERED & TIMBER SCREEN FENCE ADDED			
P 04	28/03/23	PSL	BLG
SITE ENTRANCES REVISED TO SUIT BWB PROPOSALS			

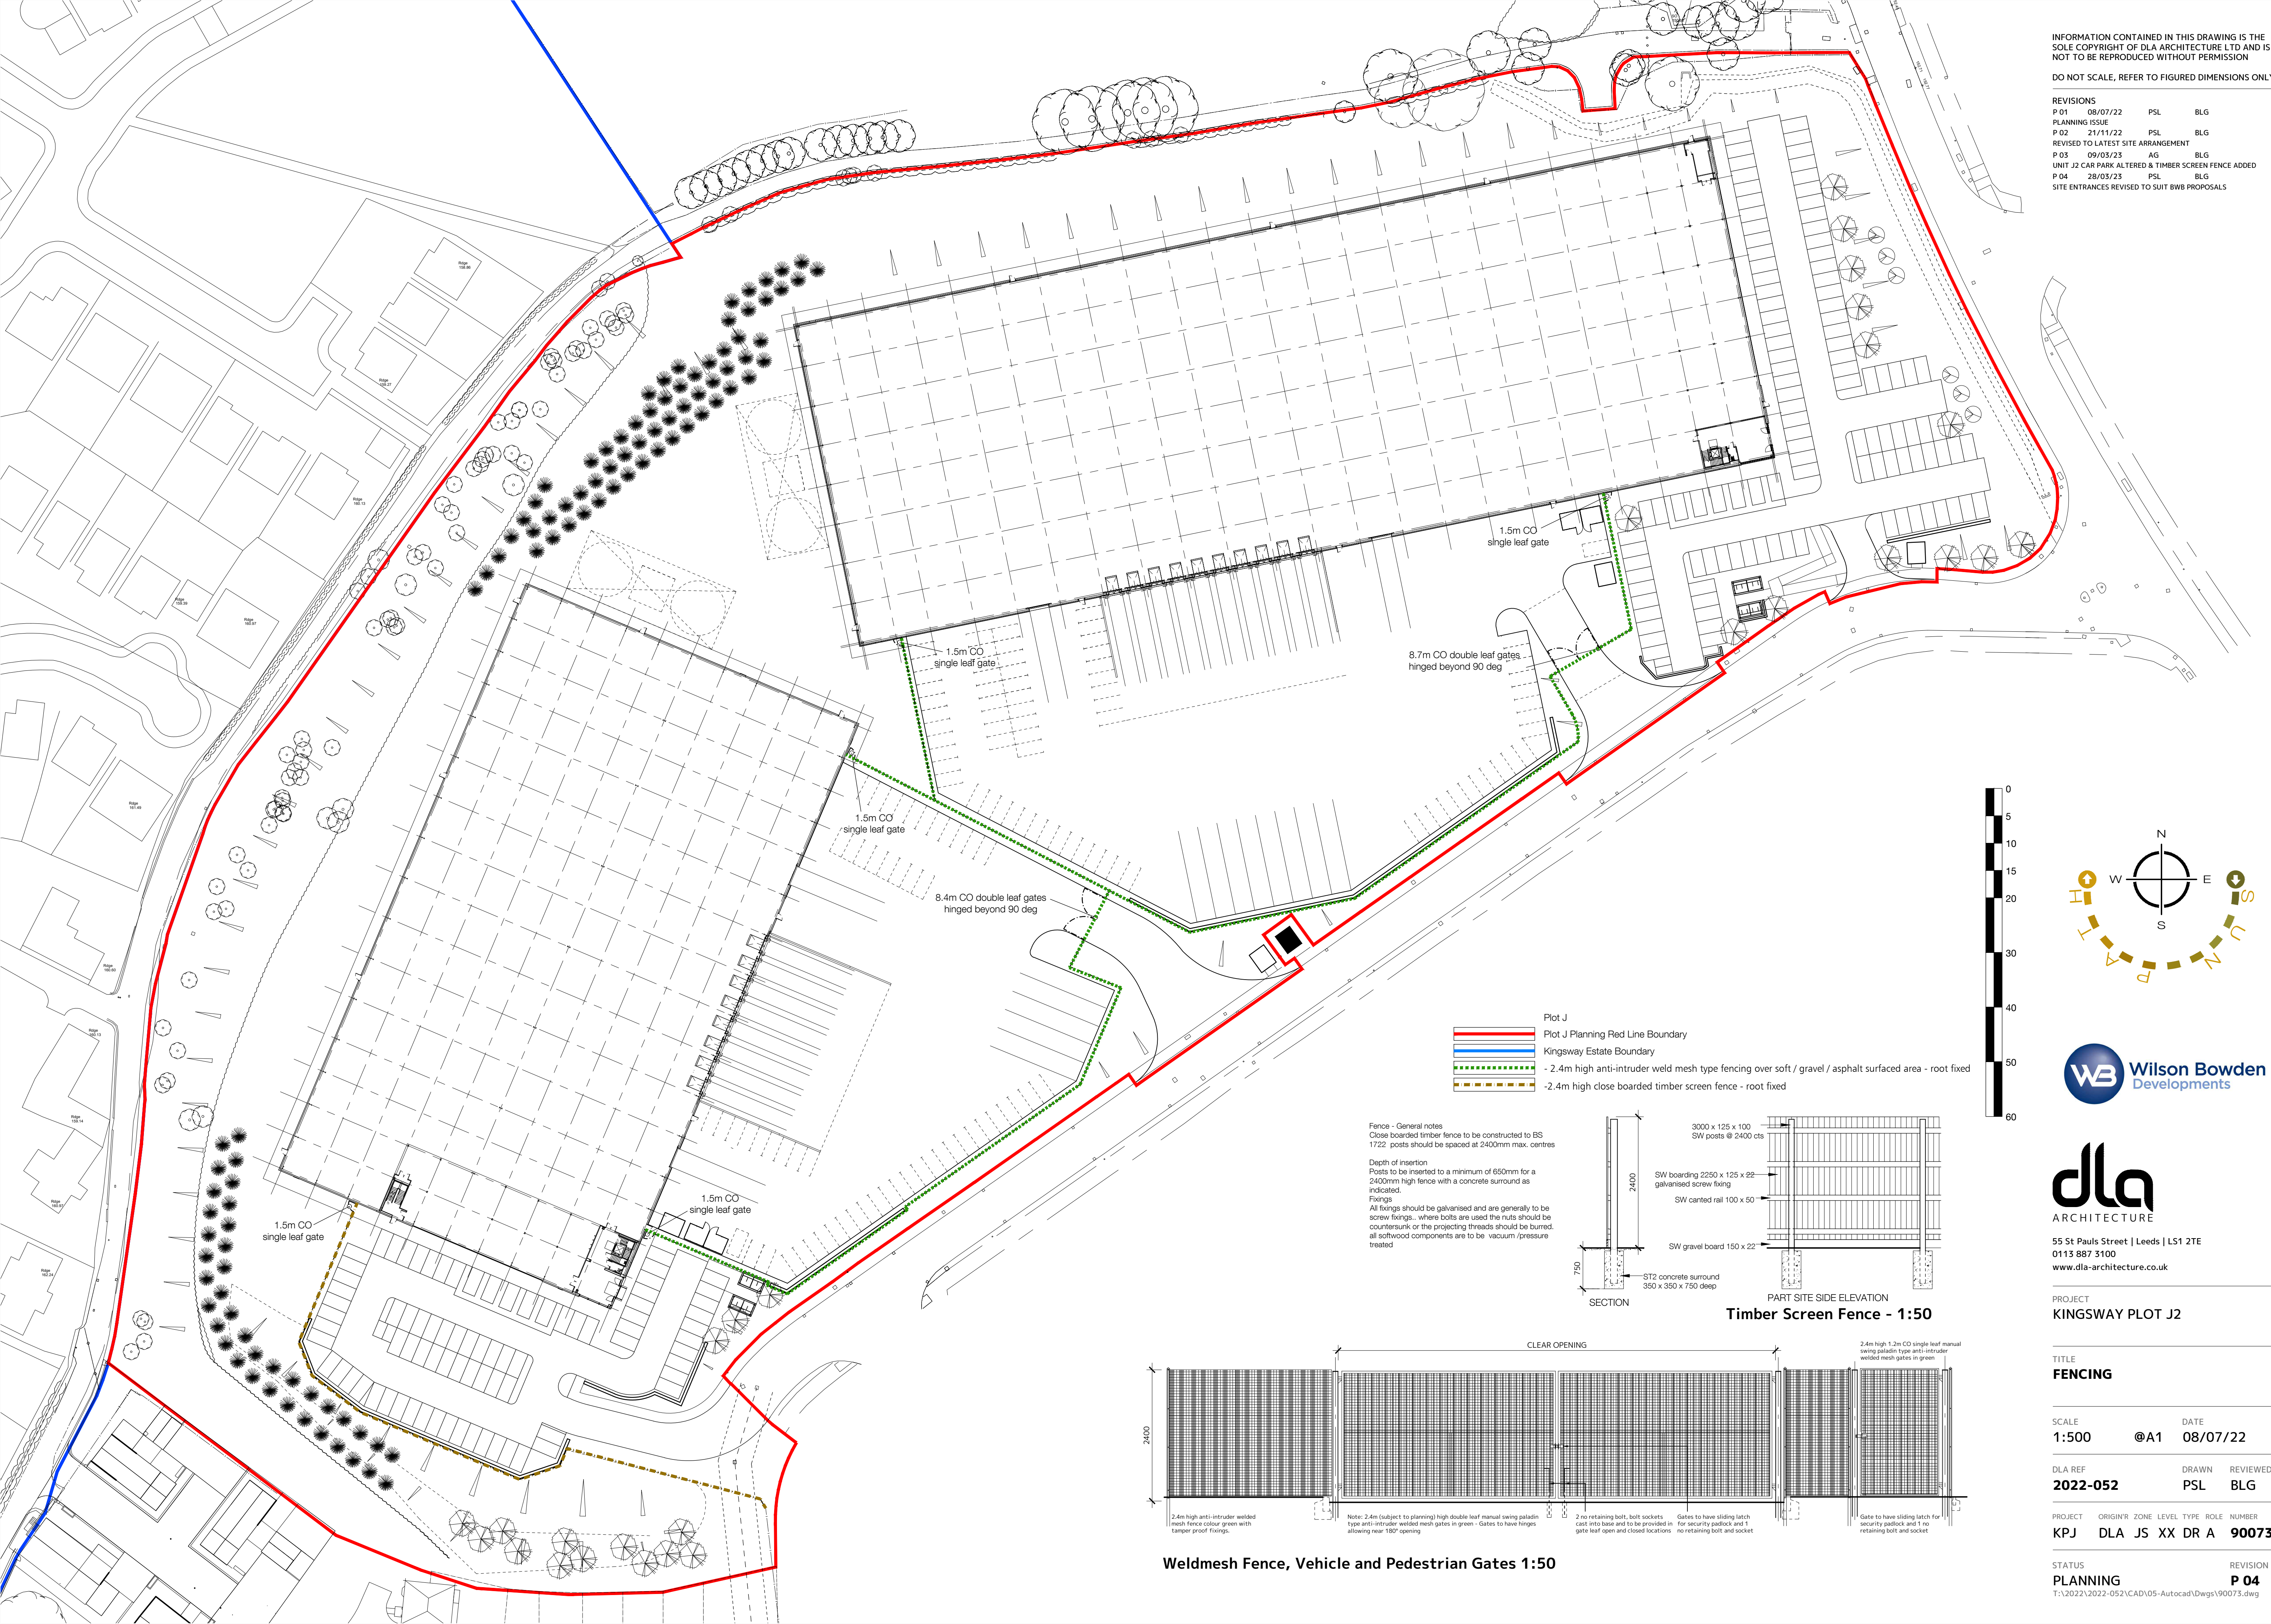

Wilson Bowden
Developments



55 St Pauls Street | Leeds | LS1 2TE
0113 887 3100
www.dla-architecture.co.uk

PROJECT
KINGSWAY PLOT J2

TITLE
FENCING

SCALE 1:500 @A1 DATE 08/07/22

DLA REF	DRAWN	REVIEWED
2022-052	PSL	BLG

PROJECT	ORIGIN'R	ZONE	LEVEL	TYPE	ROLE	NUMBER
KPJ	DLA	JS	XX	DR	A	90073

STATUS: PLANNING
 REVISION: P 04
 T:\2022\2022-052\CAD\05-Autocad\Drawgs\90073.dwg