


Phase 6 - South Heywood, Rochdale.

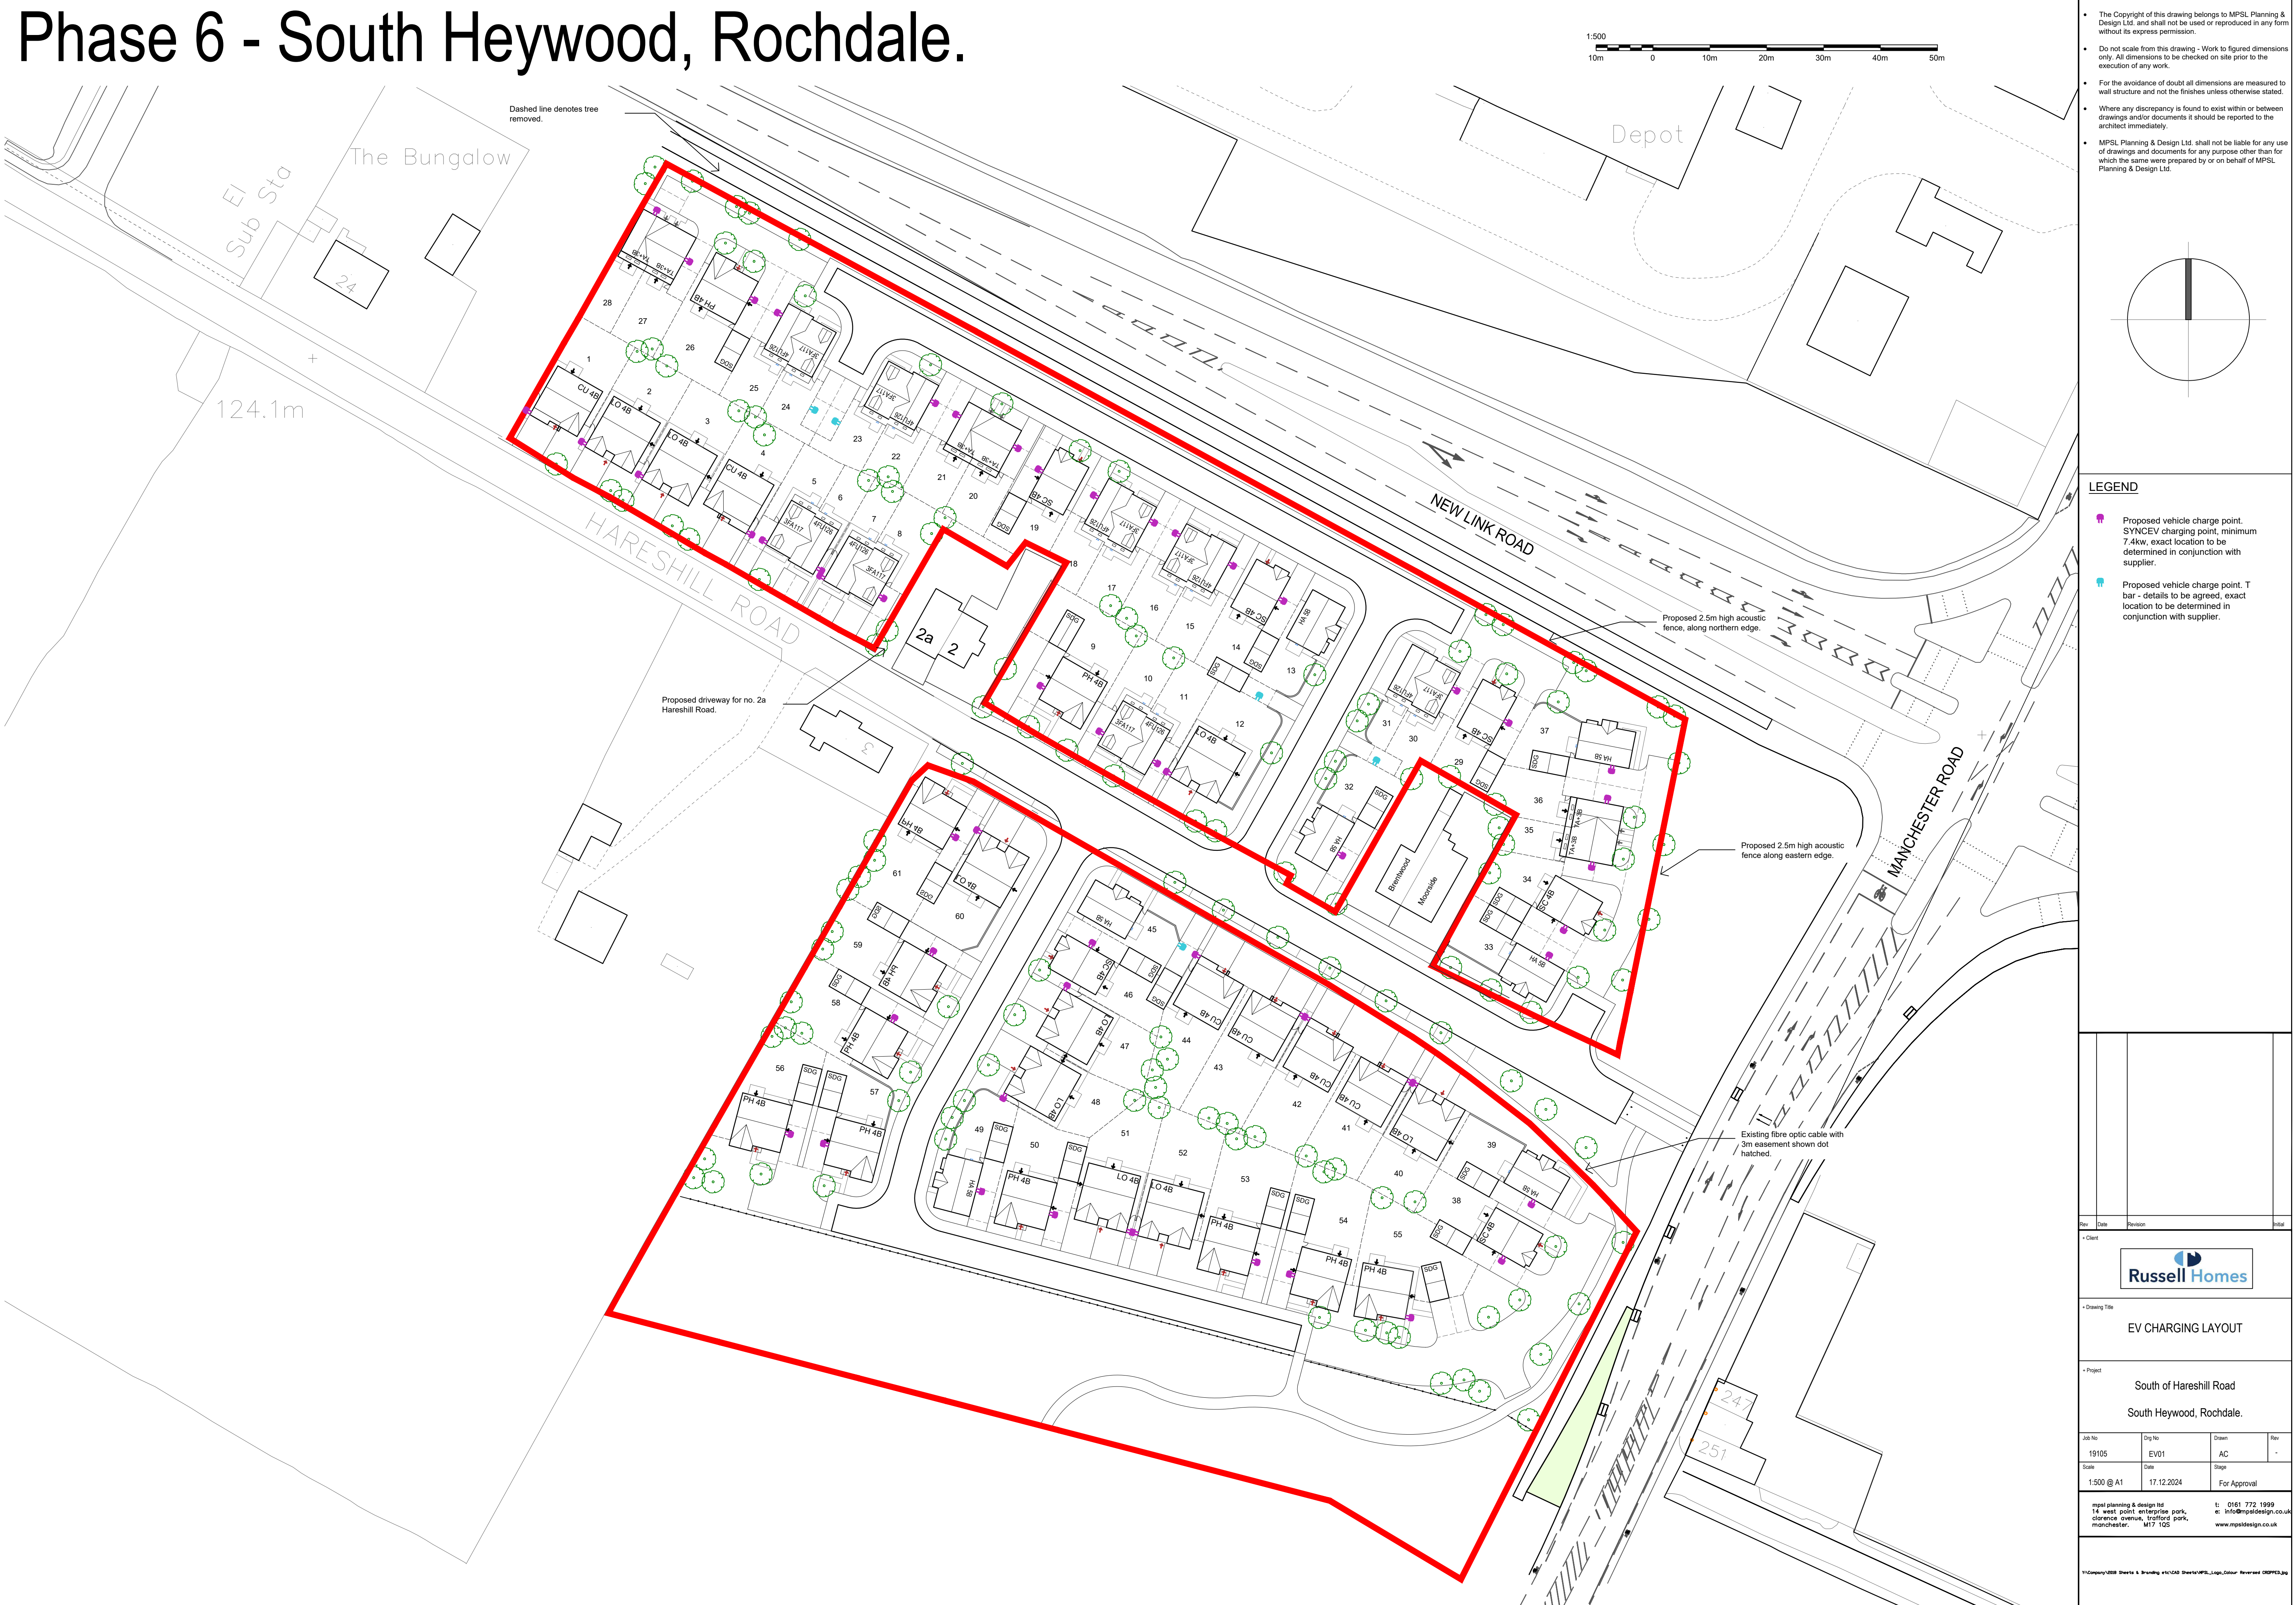


The Copyright of this drawing belongs to MP&S Planning & Design Ltd. and shall not be used or reproduced in any form without its express permission.

Do not scale from this drawing - Work to figured dimensions only. All dimensions to be checked on site prior to the execution of any work.

For the avoidance of doubt all dimensions are measured to wall structure and not the finishes unless otherwise stated.

Where any discrepancy is found to exist within or between drawings and/or documents it should be reported to the architect immediately.

MP&S Planning & Design Ltd. shall not be liable for any use of drawings and documents for any purpose other than for which the same were prepared by or on behalf of MP&S Planning & Design Ltd.

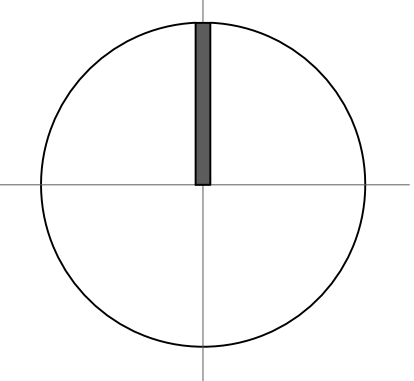

LEGEND

- Proposed vehicle charge point. SYNC charging point, minimum 7.4kw, exact location to be determined in conjunction with supplier.
- Proposed vehicle charge point. T bar - details to be agreed, exact location to be determined in conjunction with supplier.

Rev	Date	Revision	Initial

Client

Russell Homes

EV CHARGING LAYOUT

Project

South of Hareshill Road
South Heywood, Rochdale.

Job No	Draw No	Drawn	Rev
19105	EV01	AC	-
Scale	Date	Stage	For Approval
1:500 @ A1	17.12.2024		

mp&s planning & design ltd
14 west point enterprise park,
clarence avenue, innsford park,
manchester. M17 1QS

t: 0161 772 1999
e: info@mpsdesign.co.uk
www.mpsdesign.co.uk